

AD-A104 690

CONSOER TOWNSEND AND ASSOCIATES LTD ST LOUIS MO
NATIONAL DAM SAFETY PROGRAM. RUSSELL TAYLOR DAM (MO 10216), MIS--ETC(U)
SEP 79 W G SHIFRIN DACW43-79-C-0075

F/G 13/13


UNCLASSIFIED

NL

1 of 2

NL

AD-A104 690

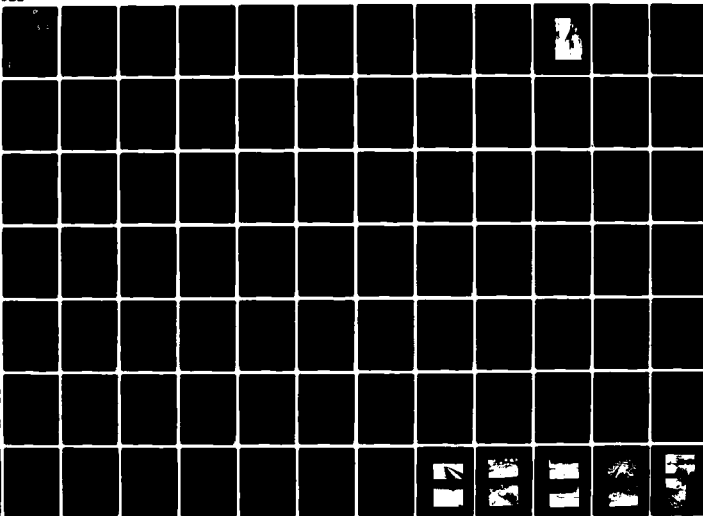

LEVEL II

1

MISSISSIPPI-SALT-QUINCY RIVER BASIN

RUSSELL TAYLOR DAM ,
LINCOLN COUNTY, MISSOURI ,
MO. 10216

DTIC
ELECTE
S **D**
SEP 28 1981
E

AD A104690

PHASE I INSPECTION REPORT
NATIONAL DAM SAFETY PROGRAM



United States Army
Corps of Engineers
... Serving the Army
... Serving the Nation

St. Louis District

DTIC FILE-CURT

PREPARED BY: U. S. ARMY ENGINEER DISTRICT, ST. LOUIS

FOR: STATE OF MISSOURI

81 9 28 110

SEPTEMBER 1979

This document has been approved
for public release and sale; its
distribution is unlimited.

UNCLASSIFIED

SECURITY CLASSIFICATION OF THIS PAGE (When Data Entered)

REPORT DOCUMENTATION PAGE		READ INSTRUCTIONS BEFORE COMPLETING FORM
1. REPORT NUMBER	2. GOVT ACCESSION NO. A 104 690	3. RECIPIENT'S CATALOG NUMBER
4. TITLE (and Subtitle) Phase I Dam Inspection Report National Dam Safety Program Taylor, Russell Dam (MO 10216) Lincoln County, Missouri		5. TYPE OF REPORT & PERIOD COVERED Final Report
7. AUTHOR(s) Consoer, Townsend and Associates, Ltd.		6. PERFORMING ORG. REPORT NUMBER
9. PERFORMING ORGANIZATION NAME AND ADDRESS U.S. Army Engineer District, St. Louis Dam Inventory and Inspection Section, LMSED-PD 210 Tucker Blvd., North, St. Louis, Mo. 63101		8. CONTRACT OR GRANT NUMBER(s) DACW43-79-C-0075 ✓
11. CONTROLLING OFFICE NAME AND ADDRESS U.S. Army Engineer District, St. Louis Dam Inventory and Inspection Section, LMSED-PD 210 Tucker Blvd., North, St. Louis, Mo. 63101		10. PROGRAM ELEMENT, PROJECT, TASK AREA & WORK UNIT NUMBERS
14. MONITORING AGENCY NAME & ADDRESS (if different from Controlling Office) National Dam Safety Program. Russell Taylor Dam (MO 10216), Mississippi - Salt - Quincy River Basin, Lincoln County, Missouri. Phase I Inspection Report.		12. REPORT DATE September 1979
16. DISTRIBUTION STATEMENT (of the abstract entered in Block 20, if different from Report) Approved for release; distribution unlimited.		13. NUMBER OF PAGES Approximately 100
17. DISTRIBUTION STATEMENT (of the abstract entered in Block 20, if different from Report)		15. SECURITY CLASS. (of this report) UNCLASSIFIED
18. SUPPLEMENTARY NOTES		15a. DECLASSIFICATION/DOWNGRADING SCHEDULE
19. KEY WORDS (Continue on reverse side if necessary and identify by block number) Dam Safety, Lake, Dam Inspection, Private Dams		
20. ABSTRACT (Continue on reverse side if necessary and identify by block number) This report was prepared under the National Program of Inspection of Non-Federal Dams. This report assesses the general condition of the dam with respect to safety, based on available data and on visual inspection, to determine if the dam poses hazards to human life or property.		

DD FORM 1 JAN 73 1473

EDITION OF 1 NOV 65 IS OBSOLETE

UNCLASSIFIED

SECURITY CLASSIFICATION OF THIS PAGE (When Data Entered)

SECURITY CLASSIFICATION OF THIS PAGE(When Data Entered)

SECURITY CLASSIFICATION OF THIS PAGE(When Data Entered)

INSTRUCTIONS FOR PREPARATION OF REPORT DOCUMENTATION PAGE

RESPONSIBILITY. The controlling DoD office will be responsible for completion of the Report Documentation Page, DD Form 1473, in all technical reports prepared by or for DoD organizations.

CLASSIFICATION. Since this Report Documentation Page, DD Form 1473, is used in preparing announcements, bibliographies, and data banks, it should be unclassified if possible. If a classification is required, identify the classified items on the page by the appropriate symbol.

COMPLETION GUIDE

General. Make Blocks 1, 4, 5, 6, 7, 11, 13, 15, and 16 agree with the corresponding information on the report cover. Leave Blocks 2 and 3 blank.

Block 1. Report Number. Enter the unique alphanumeric report number shown on the cover.

Block 2. Government Accession No. Leave Blank. This space is for use by the Defense Documentation Center.

Block 3. Recipient's Catalog Number. Leave blank. This space is for the use of the report recipient to assist in future retrieval of the document.

Block 4. Title and Subtitle. Enter the title in all capital letters exactly as it appears on the publication. Titles should be unclassified whenever possible. Write out the English equivalent for Greek letters and mathematical symbols in the title (see "Abstracting Scientific and Technical Reports of Defense-sponsored RDT/E," AD-667 000). If the report has a subtitle, this subtitle should follow the main title, be separated by a comma or semicolon if appropriate, and be initially capitalized. If a publication has a title in a foreign language, translate the title into English and follow the English translation with the title in the original language. Make every effort to simplify the title before publication.

Block 5. Type of Report and Period Covered. Indicate here whether report is interim, final, etc., and, if applicable, inclusive dates of period covered, such as the life of a contract covered in a final contractor report.

Block 6. Performing Organization Report Number. Only numbers other than the official report number shown in Block 1, such as series numbers for in-house reports or a contractor/grantee number assigned by him, will be placed in this space. If no such numbers are used, leave this space blank.

Block 7. Author(s). Include corresponding information from the report cover. Give the name(s) of the author(s) in conventional order (for example, John R. Doe or, if author prefers, J. Robert Doe). In addition, list the affiliation of an author if it differs from that of the performing organization.

Block 8. Contract or Grant Number(s). For a contractor or grantee report, enter the complete contract or grant number(s) under which the work reported was accomplished. Leave blank in in-house reports.

Block 9. Performing Organization Name and Address. For in-house reports enter the name and address, including office symbol, of the performing activity. For contractor or grantee reports enter the name and address of the contractor or grantee who prepared the report and identify the appropriate corporate division, school, laboratory, etc., of the author. List city, state, and ZIP Code.

Block 10. Program Element, Project, Task Area, and Work Unit Numbers. Enter here the number code from the applicable Department of Defense form, such as the DD Form 1498, "Research and Technology Work Unit Summary" or the DD Form 1634, "Research and Development Planning Summary," which identifies the program element, project, task area, and work unit or equivalent under which the work was authorized.

Block 11. Controlling Office Name and Address. Enter the full, official name and address, including office symbol, of the controlling office. (Equates to funding/sponsoring agency. For definition see DoD Directive 5200.20, "Distribution Statements on Technical Documents.")

Block 12. Report Date. Enter here the day, month, and year or month and year as shown on the cover.

Block 13. Number of Pages. Enter the total number of pages.

Block 14. Monitoring Agency Name and Address (if different from Controlling Office). For use when the controlling or funding office does not directly administer a project, contract, or grant, but delegates the administrative responsibility to another organization.

Blocks 15 & 15a. Security Classification of the Report: Declassification/Downgrading Schedule of the Report. Enter in 15 the highest classification of the report. If appropriate, enter in 15a the declassification/downgrading schedule of the report, using the abbreviations for declassification/downgrading schedules listed in paragraph 4-207 of DoD 5200.1-R.

Block 16. Distribution Statement of the Report. Insert here the applicable distribution statement of the report from DoD Directive 5200.20, "Distribution Statements on Technical Documents."

Block 17. Distribution Statement (of the abstract entered in Block 20, if different from the distribution statement of the report). Insert here the applicable distribution statement of the abstract from DoD Directive 5200.20, "Distribution Statements on Technical Documents."

Block 18. Supplementary Notes. Enter information not included elsewhere but useful, such as: Prepared in cooperation with . . . Translation of (or by) . . . Presented at conference of . . . To be published in . . .

Block 19. Key Words. Select terms or short phrases that identify the principal subjects covered in the report, and are sufficiently specific and precise to be used as index entries for cataloging, conforming to standard terminology. The DoD "Thesaurus of Engineering and Scientific Terms" (TEST), AD-672 000, can be helpful.

Block 20. Abstract. The abstract should be a brief (not to exceed 200 words) factual summary of the most significant information contained in the report. If possible, the abstract of a classified report should be unclassified and the abstract to an unclassified report should consist of publicly-releasable information. If the report contains a significant bibliography or literature survey, mention it here. For information on preparing abstracts see "Abstracting Scientific and Technical Reports of Defense-Sponsored RDT&E," AD-667 000.



DEPARTMENT OF THE ARMY
ST. LOUIS DISTRICT, CORPS OF ENGINEERS
210 NORTH 12TH STREET
ST. LOUIS, MISSOURI 63101

IN REPLY REFER TO

SUBJECT: Russell Taylor Dam (Mo. 10216) Phase I Inspection Report

This report presents the results of field inspection and evaluation of the Russell Taylor Dam (Mo. 10216).

It was prepared under the National Program of Inspection of Non-Federal Dams.

SUBMITTED BY:

Chief, Engineering Division

28 SEP 1979

Date

APPROVED BY:

Colonel, CE, District Engineer

28 SEP 1979

Date

Accession For	
NTIS GRA&I	☒
DTIC TAB	☐
Unannounced	☐
Justification	
By _____	
Distribution/	
Availability Codes	
Dist	Avail and/or Special
A	

RUSSELL TAYLOR DAM

LINCOLN COUNTY, MISSOURI

MISSOURI INVENTORY NO. 10216

PHASE I INSPECTION REPORT
NATIONAL DAM SAFETY PROGRAM

PREPARED BY
CONSOER, TOWNSEND AND ASSOCIATES LTD.
ST. LOUIS, MISSOURI
AND
ENGINEERING CONSULTANTS, INC.
ENGLEWOOD, COLORADO
A JOINT VENTURE

UNDER DIRECTION OF
ST. LOUIS DISTRICT, CORPS OF ENGINEERS
FOR
GOVERNOR OF MISSOURI

SEPTEMBER 1979

PHASE I INSPECTION REPORT
NATIONAL DAM SAFETY PROGRAM

Name of Dam: Russell Taylor Dam, Missouri Inv. No. 10216
State Located: Missouri
County Located: Lincoln
Stream: An unnamed tributary of Lost Creek
Date of Inspection: June 14, 1979

Assessment of General Condition

The Russell Taylor Dam was inspected by the engineering firms of Consoer, Townsend and Associates LTD., and Engineering Consultants, Inc. (A Joint Venture) of St. Louis, Missouri using the "Recommended Guidelines for Safety Inspection of Dams". These guidelines were developed by the Chief of Engineers, U.S. Army, Washington, D.C., with the help of Federal and State agencies, professional engineering organizations, and private engineers. The resulting guidelines are considered to represent a consensus of the engineering profession.

The overall structural condition of the dam appears to be good. The dam does not exhibit signs of structural instability at this time. The seepage observed on the downstream toe of the embankment does not appear to be a hazard to the structural stability of the dam, however, it should be investigated. The shallow sloughing of the upstream slope appears to have stabilized and does

not appear to have a significant effect on the structural stability of the dam. Nevertheless, the damaged area should be repaired to prevent continual sloughing of the slope.


Based on the criteria in the guidelines, the dam is in the high hazard potential classification, which means that loss of life and appreciable property loss could occur in the event of failure of the dam. The estimated damage zone extends approximately 3.5 miles downstream of the dam. Within the damage zone are four dwellings and three buildings which may be subjected to flooding, with possible damage and/or destruction, and possible loss of life. The Russell Taylor Dam is in the intermediate size classification since its height is more than 40 feet, but less than 100 feet and impounds less than 1,000 acre-feet of water.

Our inspection and evaluation indicate that the spillway of Russell Taylor Dam does not meet the criteria set forth in the guidelines for a dam having the above size and hazard potential. Russell Taylor Dam being an intermediate size dam, with a high hazard potential, is required by the guidelines to pass the Probable Maximum Flood without overtopping. Since there is high hazard potential downstream of the dam, the appropriate spillway design flood for this dam is the Probable Maximum Flood. It was determined that the reservoir/spillway system can accommodate 71 percent of the Probable Maximum Flood without overtopping the dam. Our evaluation indicates that the reservoir/spillway system will accommodate the 100-year flood.

The Probable Maximum Flood is defined as the flood discharge that may be expected from the most severe combination of critical meteorological and hydrologic conditions that are reasonably possible in the region. The 100-year flood is defined as a flood having a one percent chance of being equalled or exceeded during any given year.

Other conditions noted by the inspection team were: minor seepage at the principal spillway outlet; minor erosion on the upstream slope; debris in and around the intake to the principal spillway; and the trees and debris from the downstream channel of the principal spillway.

The absence of seepage and stability analyses is a deficiency which should be corrected. Deficiency in the spillway capacity should also be corrected. Periodic inspections by a qualified engineer and establishing a maintenance log are recommended.

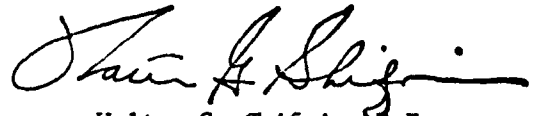
Walter G. Shifrin, P.E.





Overview of Russell Taylor Dam

PHASE I INSPECTION REPORT
NATIONAL DAM SAFETY PROGRAM

RUSSELL TAYLOR DAM, I.D. No. 10216

TABLE OF CONTENTS

<u>Sect. No.</u>	<u>Title</u>	<u>Page</u>
SECTION 1	PROJECT INFORMATION	1
	1.1 General	1
	1.2 Description of Project	3
	1.3 Pertinent Data	8
SECTION 2	ENGINEERING DATA	11
	2.1 Design	11
	2.2 Construction	11
	2.3 Operation	11
	2.4 Evaluation	12
SECTION 3	VISUAL INSPECTION	13
	3.1 Findings	13
	3.2 Evaluation	18

TABLE OF CONTENTS

(Continued)

<u>Sect. No.</u>	<u>Title</u>	<u>Page</u>
SECTION 4	OPERATION PROCEDURES	20
	4.1 Procedures	20
	4.2 Maintenance of Dam	20
	4.3 Maintenance of Operating Facilities	20
	4.4 Description of Any Warning System in Effect	21
	4.5 Evaluation	21
SECTION 5	HYDRAULIC/HYDROLOGIC	22
	5.1 Evaluation of Features	22
SECTION 6	STRUCTURAL STABILITY	26
	6.1 Evaluation of Structural Stability	26
SECTION 7	ASSESSMENT/REMEDIAL MEASURES	29
	7.1 Dam Assessment	29
	7.2 Remedial Measures	32

TABLE OF CONTENTS

(Continued)

LIST OF PLATES

	<u>Plate No.</u>
LOCATION MAP	1
PLAN AND ELEVATION OF DAM	2
DESIGN DRAWINGS	3-21
GEOLOGIC MAP	22
SEISMIC ZONE MAP	23

APPENDICES

APPENDIX A	-	PHOTOGRAPHS
APPENDIX B	-	HYDROLOGIC COMPUTATIONS

c. Scope of Report

This report summarizes available pertinent data relating to the project; presents a summary of visual observations made during the field inspection; presents an assessment of hydrologic and hydraulic conditions at the site; presents an assessment as to the structural adequacy of the various project features; and assesses the general condition of the dam with respect to safety.

Subsurface investigations, laboratory testing, and detailed analyses were not within the scope of this study. The conclusions drawn herein, therefore, are based on the presence of, or absence of, obvious signs of distress. No warranty as to the absolute safety of the project features is implied by the conclusions presented in this report.

It should be noted that reference in this report to left or right abutments is as viewed looking downstream. Where left abutment or left side of the dam is used in this report, this also refers to northwest abutment or side, and right to the southeast abutment or side.

d. Evaluation Criteria

Criteria used to evaluate the dam were furnished by the Department of the Army, Office of the Chief of Engineers, in "Recommended Guidelines for Safety Inspection of Dams", Appendix D. These guidelines were developed with the help of several Federal agencies and many state agencies, professional engineering organizations, and private engineers.

1.2 Description of the Project

a. Description of Dam and Appurtenances

The following description is based exclusively on the original design drawings, observations and measurements made during the visual inspection. No "as-built" drawings were available for the dam during the preparation of this report.

The dam consists of a homogeneous earthfill embankment between earthen abutments. The crest is 14 feet wide and 761 feet long as shown on available drawings. Field measurements show the crest width to be 13 feet and the length to be the same as on the drawings. The crest elevation, according to the drawings, is 621.0 feet above MSL. The maximum height of the embankment is 41.75 feet.

The downstream and upstream slopes are 1V to 2H and 1V to 3H, respectively. According to the available drawings, an 8-foot wide berm was constructed on both the downstream and upstream slopes. The berm on the downstream slope was constructed at an elevation of 600 feet above MSL. The berm on the upstream slope was constructed at an elevation of 594 feet above MSL.

According to the available drawings, a cutoff trench, with side slopes of 1V to 1H, and a base width of 10 feet, was excavated parallel to the dam axis. According to Mr. Taylor (the owner of the dam), the trench was excavated approximately 4 feet into the rock foundation.

There are two spillways for the Russell Taylor Reservoir. The principal spillway is located 250 feet to the left of the right abutment. The spillway is a 33-inch inside diameter reinforced concrete drop inlet structure which connects to a 24-inch inside diameter reinforced concrete pipe which passes under the embankment. According to the drawings, the 24-inch reinforced concrete pipe is 200 feet in length with a slope which varies from a maximum of 7.9% to a minimum of 0.9%. A 28-inch tall by 11-foot long concrete wall was constructed across the center of the drop inlet as an anti-vortex device. The concrete wall was constructed from the outside edge of the drop inlet across the opening of the drop inlet and into the embankment. A metal framework structure over the drop inlet was provided as a trashrack.

The emergency spillway is cut into the left abutment down to limestone and is a grass-lined open channel. According to the available drawings, the control section of the spillway was constructed with side slopes of 1V to 8H, a bottom width of 80 feet and a crest elevation of 614.5 feet above MSL. From field measurements, the control section of the spillway has a cross-section with side slopes of 1V to 10.6H on the east side of the channel and 1V to 5.4H on the west side, a bottom width 105 feet, and a crest elevation of 614.5 feet above MSL.

According to the plans, no livestock water supply was provided for the dam, however, from visual observation, it appeared that a livestock water supply was provided. The discharge is controlled by a gate valve located on the downstream end of the pipe. The gate valve is housed in a clay pipe.

A 6-inch diameter perforated helical metal pipe was provided in the embankment as an interceptor drain. The outlet of the drain is located 2 feet 3 inches to the left of the centerline of the outlet to the principal spillway. According to the drawings, the drain was placed parallel to the crest extending 41 feet to the right of the drain outlet and 101 feet to the left of the drain outlet.

b. Location

The Russell Taylor Dam is located on an unnamed tributary of Lost Creek, Lincoln County, Missouri. The nearest downstream community is Elsberry, population 1,398, which is approximately 4.0 miles downstream. The dam and reservoir are shown on the Elsberry Quadrangle Sheet (7.5 minute series) in Section 1, Township 50 North, Range 1 East.

c. Size Classification

According to the "Recommended Guidelines for Safety Inspection of Dams", by the U.S. Department of the Army, Office of the Chief Engineer, the dam is classified in the dam size category as being "Small" since its storage is less than 1,000 acre-feet. The dam is classified as "Intermediate" in dam height category because its height is more than 40 feet, but less than 100 feet. The overall size classification is governed by the larger of the two determinations, and the classification is, accordingly, "Intermediate" in size.

d. Hazard Classification

The dam has been classified as having "High" hazard potential in the National Inventory of Dams, on the basis that in the event of failure of the dam or its appurtenances, excessive damage could occur to downstream property, together with the possibility of the loss of life. Our findings concur with this classification. Four dwellings and three buildings are located within the estimated damage zone, which extends about 3.5 miles downstream of the dam. The town of Elsberry is approximately 4.0 miles downstream of the Russell Taylor Dam.

e. Ownership

Russell Taylor Dam is owned privately by Mr. Russell Taylor. The mailing address is Mr. Russell Taylor, Route 1, Elsberry, Missouri, 64434.

f. Purpose of Dam

The purpose of the dam is for flood control.

g. Design and Construction History

The available records show that the dam was designed in March, 1956 by the Department of Agriculture, Soil Conservation Service, as part of the Lost Creek Watershed Protection Project. The design Engineer's name, as listed on the plans, is Mr. Griessel. The dam was built in 1956-57 by Ray & Briscoe, a local construction company.

h. Normal Operational Procedures

Normal procedure is to allow the Flood Control reservoir to remain as full as possible with the water level being controlled by rainfall, runoff, evaporation and the elevation of the spillway crest.

1.3 Pertinent Data*

a. Drainage Area (square miles):	1.65
b. Discharge at Damsite	
Estimated experienced maximum flood (cfs):	63
Estimated ungated spillway capacity at maximum pool elevation (cfs):	7654
c. Elevation (Feet above MSL)	
Top of dam:	621
Spillway crest:	
Principal Spillway	594
Emergency Spillway	614.5
Normal Pool	594
Maximum Pool(PMF):	622.01
d. Reservoir	
Length of maximum pool (Feet):	2200
e. Storage (Acre-Feet)	
Top of dam:	796
Spillway crest:	
Principal Spillway	30
Emergency Spillway	513
Normal Pool:	30
Maximum Pool (PMF):	863
f. Reservoir Surface (Acres)	
Top of dam:	49
Spillway crest:	
Principal Spillway	10
Emergency Spillway	38.5

Normal Pool:	10
Maximum Pool(PMF):	50.5

g. Dam

Type:	Earthfill
Length:	761 Feet
Structural Height:	41.75 Feet
Hydraulic Height:	41.75 Feet
Top width:	13 Feet
Side slopes:	
Downstream	1V to 2H
Upstream	1V to 3H
Zoning:	Homogeneous
Impervious core:	NA
Cutoff:	Cutoff trench with 10-foot bottom width and 1V to 1H side slopes
Grout curtain:	Unknown

h. Diversion and Regulating Tunnel	None
------------------------------------	------

i. Spillway

Type:	
Principal Spillway	Drop Inlet, Uncontrolled
Emergency Spillway	Open Channel, Uncontrolled
Length of weir:	
Principal Spillway	12.3 Feet (Drop inlet spillway 2.75 feet I.D. drop pipe, 2 feet diameter connecting pipe)
Emergency Spillway	105 Feet
Crest Elevation (feet above MSL):	
Principal Spillway	594
Emergency Spillway	614.5

j. Regulating Outlets

Type:	Livestock water supply
Length:	Unknown
Closure:	Gate valve at downstream end
Maximum Capacity:	Unknown

* The term 'maximum pool' used in this section refers to pool level at top of dam elevation unless otherwise specified.

SECTION 2 : ENGINEERING DATA

2.1 Design

Design drawings are available from the Department of Agriculture, Soil Conservation Service, and are included as part of this report. The drawings were prepared in March of 1956 by the Department of Agriculture, Soil Conservation Service. "As-built" drawings, geologic and soil mechanics reports for this dam can be obtained from the Department of Agriculture, Soil Conservation Service, however, they were not available during the preparation of this report.

2.2 Construction

No data is available concerning the construction of the dam and appurtenant structures, other than the construction history given in Section 1.2g.

2.3 Operation

No operation records are available for the Russell Taylor Dam.

Evaluation

a. Availability

The availability of engineering data is poor and consists only of the design drawings mentioned in Section 2.1, State Geological Maps and U.S.G.S. Quadrangle Sheets. "As-built" drawings, geologic and soil mechanics reports for this dam can be obtained from the Department of Agriculture, Soil Conservation Service, however, they were not available during the preparation of this report. No information on design hydrology or hydraulic design was available, nor were seepage and stability analyses comparable to the requirements of the "Recommended Guidelines for Safety Inspection of Dams", which is considered a deficiency.

b. Adequacy

The conclusions presented in this report are based on field measurements, the available engineering data, past performance and present condition of the dam. The data available is inadequate to evaluate the hydraulic and hydrologic capabilities of the dam. In the absence of seepage and stability analyses no quantitative evaluation of the structural stability can be made.

c. Validity

Only a set of design drawings was available for review. From field measurements, the dam appears to have been constructed according to the available drawings, except for the discrepancies described in Section 1.2a. Russell Taylor Dam was originally Structure No. 2 according to the design drawings provided by the Soil Conservation Service.

SECTION 3: VISUAL INSPECTION

3.1 Findings

a. General

A visual inspection of the Russell Taylor Dam was made on June 14, 1979. The following persons were present during the inspection:

<u>Name</u>	<u>Affiliation</u>	<u>Disciplines</u>
David J. Kerkes	Engineering Consultants, Inc.	Soils
Peter Howard	Engineering Consultants, Inc.	Geology
Mark R. Haynes	Engineering Consultants, Inc.	Civil, Structural and Mechanical
Kenneth L. Bullard	Engineering Consultants, Inc.	Hydraulics and Hydrology
Kevin J. Blume	Consoer, Townsend & Assoc., Ltd.	Civil and Structural
Russell Taylor	Owner	

Specific observations are discussed below.

b. Dam

The crest of the dam has a gravel access road across it. Outside of the roadway the crest was covered with an adequate vegetative cover. There was no evidence of significant settlement or cracking on the crest. No significant deviations in horizontal or vertical alignment were apparent. There was no evidence of the dam ever being overtopped.

The upstream slope has no riprap protection. Some very minor erosion has occurred on the slope near the water surface in several places due to wave action. Shallow surface sloughing has occurred along the upstream slope. The area of sloughing extends from approximately the right abutment area to the center of the dam and from about half way up the embankment near the right abutment to near the waterline at the center of the dam. According to Mr. Taylor, the sloughing occurred approximately 2 years ago when the snow cover on the slope started to melt and a heavy rain occurred at the same time. Several trails, which appear to be used by grazing cattle, crisscrossed the slope. The slope has an adequate cover of grass and a few bushes. The slope appeared to be unmaintained. No other depressions or settlements were apparent on the slope.

The downstream slope of the embankment has a heavy grass cover and several bushes growing on it. The slope appeared to be unmaintained. Seepage was detected approximately 170 feet from the right abutment at the toe of the downstream slope and right abutment contact. The discharge was clear at the time of the inspection and flowing at a rate

of less than 1 gpm. It is undetermined whether the seepage was flowing through the embankment and abutment contact, through the embankment or through the foundation. According to Mr. Taylor, a significant amount of seepage occurred approximately 2 years after the dam was constructed. The foundation was then grouted and the seepage was stopped. No depressions, bulges or settlements were aparent on the downstream slope. Materials removed immediately below the vegetation cover on the embankment appeared to be a clayey silt.

According to the "Missouri General Soil Map and Soil Association Descriptions" published by the Soil Conservation Service, the materials in the general area of the dam are classified as a Lindley silt loam of the Central Mississippi Valley Wooded Slopes family. The Lindley silt may be susceptible to excessive erosion. If the Lindley silt was used in the embankment, the embankment may be susceptible to erosion and failure should overtopping result during a flood.

Both the left and right abutments were approximately the same elevation as the crest of the dam. Both abutments appeared to be natural earth material which contacted shallow bedrock. Several outcrops of bedrock were observed around both abutment areas. The abutments had adequate grass protection against surface erosion. No seepage was observed in or around either abutment except for the above mentioned seepage. No evidence of slope movement was apparent in either abutment. The access road which crosses the dam goes through the emergency spillway and up the side of the spillway, across the dam crest and over the right abutment.

No signs of rodent activity in either the embankment or the abutments were apparent.

c. Project Geology

The dam is situated in the Dissect Till Plains Section of the Central Lowlands Province (Fenneman, N.M., "Physiographic of Eastern United States", 1946). In the area of the dam site, however, because it is near the Mississippi River, most of the till has been eroded. The area is characterized by gently rolling hills in the uplands with relatively steep slopes down to the water courses. The entire area exhibits a karst topography with frequent sink holes.

The rocks in the area dip regionally to the northeast off the Ozark uplift to the south. Rocks ranging in age from Ordovician to Pennsylvanian occur in the general area.

According to Mr. Taylor, the dam was founded on bedrock and that the cutoff trench was excavated approximately 4 feet into the bedrock. Limestone outcrops were observed in the immediate area of the dam. The limestone appears to be relatively thin-bedded and dense. It also appears to be cavernous. The rocks are dipping generally northward at less than three degrees. A sink hole was observed a few feet from the reservoir upstream of the left abutment.

d. Appurtenant Structures

(1) Spillway

The concrete drop inlet structure is in good condition. No spalling or cracking of the concrete was observed. The trashrack was in good condition and unclogged. Some debris in and around the area of the intake to the drop inlet was observed. The concrete anti-vortex device was also in good condition with no spalling or cracking observed. Leakage through the 24-inch diameter concrete pipe was detected. The leakage appeared to be in the drop inlet structure because the invert of the structure had standing water in it. A flow of less than 1 gpm was observed at the outlet of the conduit. No spalling or cracking of the concrete in the conduit was observed. The joints of the exposed portion of the conduit showed no sign of misalignment.

The emergency spillway was heavily covered with grass. The spillway channel was not obstructed. There was no apparent indication of instability in the slopes of the spillway.

(2) Outlet Works

No regulated outlet works was provided for the Russell Taylor Dam except for a livestock watering system. The inlet and outlet of the system were not located. The gate valve clay pipe housing was located approximately 10 feet to the northwest of the 24-inch conduit outlet and 20 feet upstream from the outlet. The gate valve was accessible.

e. Reservoir Area

The water surface elevation was 594.0 feet above MSL on the day of the inspection.

The reservoir rim is gently sloped and no indication of instability or severe erosion were readily apparent. The slopes above the reservoir are heavily grassed. Around both abutments, outcroppings of bedrock material were observed. One building was built near the shoreline.

f. Downstream Channel

The downstream channel of the 24-inch conduit was a well-defined, rock lined channel. The channel was obstructed with a fence, trees and debris. The downstream channel for the emergency spillway is a well-defined, grass-lined, unobstructed channel.

3.2 Evaluation

The visual inspection did not reveal any items which are sufficiently significant to indicate a need for immediate remedial action.

The following problems were observed which could affect the safety of the dam or which will require maintenance within a reasonable period of time.

1. The obstructions in the downstream channel of the principal spillway.

2. The erosion of the upstream slope due to wave action.
3. The shallow surface sloughing of the upstream slope.
4. Seepage along the downstream toe near the right abutment.

SECTION 4: OPERATIONAL PROCEDURES

4.1 Procedures

Russell Taylor Dam is used primarily for flood control. It was built as part of the Lost Creek Watershed Protection Project. The only operating facility is a livestock watering system which is no longer used. The water level in the reservoir is allowed to remain as full as possible, and is controlled by rainfall, runoff, evaporation and the elevation of the spillway crest.

4.2 Maintenance of Dam

The dam is maintained primarily by the owner, Mr. Russell Taylor. Corrective and remedial measures are performed as they are needed. The dam crest and slopes are kept fairly clear of large trees and bushes.

According to Mr. Taylor, seepage through the foundation occurred two years after initial construction. The area, where the seepage occurred, was grouted and the seepage was stopped. No other major repairs have been done to the dam since its original construction.

4.3 Maintenance of Operating Facilities

The livestock watering system is no longer used.

4.4 Description of Any Warning System in Effect

The inspection team is not aware of any existing warning system in effect.

4.5 Evaluation

The maintenance of the dam appears to be infrequent, however, the dam does not appear to be neglected. The remedial measures described in Section 7 should be undertaken within a reasonable period of time.

SECTION 5: HYDRAULIC/HYDROLOGIC

5.1 Evaluation of Features

a. Design

The watershed area of the Russell Taylor Dam upstream from the dam axis consists of approximately 1,056 acres. About 50 percent of the watershed area is wooded and covered with grass and the rest of the area is agricultural land. Land gradients in the higher regions of the watershed average roughly 12 percent, and in the lower areas surrounding the reservoir average about 5 percent. The Russell Taylor Dam is located on an unnamed tributary of Lost Creek. The reservoir is about 1.3 miles upstream from the confluence of the unnamed tributary and Lost Creek. At its longest arm the watershed is approximately 2 miles long. A drainage map showing the watershed area is presented as Plate 1 in Appendix B.

Evaluation of the hydraulic and hydrologic features of Russell Taylor Dam was based on criteria set forth in the Corps of Engineers' Recommended Guidelines for Safety Inspection of Dams, and additional guidance provided by the St. Louis District of the Corps of Engineers. The Probable Maximum Flood (PMF) was calculated from the Probable Maximum Precipitation (PMP) using the methods outlined in the U.S. Weather Bureau Publication, Hydrometeorological Report No. 33. The probable maximum storm duration was set at 24 hours, and storm rainfall distribution was based on criteria given in EM 1110-2-1411 (Standard Project Storm). The SCS method was used

for deriving the unit hydrograph, utilizing the Corps of Engineers' computer program HEC-1, (Dam Safety Version). The unit hydrograph parameters are presented in Appendix B. The SCS method was also used for determining loss rate. The hydrologic soil group of the watershed was determined by use of published soil maps. The hydrologic soil group of the watershed and the SCS curve number are also presented in Appendix B. The curve number, unit hydrograph parameters, PMP index rainfall and the percentages for various durations were directly input to the HEC-1 (Dam Safety Version) computer program to obtain the PMF hydrograph. The computed peak discharges of the PMF and one-half of the PMF are 13,775 cfs and 6,888 cfs, respectively.

Both the PMF and one-half of the PMF inflow hydrographs were routed through the reservoir by the Modified Puls Method also utilizing the HEC-1 (Dam Safety Version) computer program. The reservoir was assumed at the principal spillway crest level at the start of the routing computation. The peak outflow discharges for the PMF and one-half of the PMF are 11,529 and 4,730 cfs, respectively. Only the PMF when routed through the reservoir results in overtopping of the dam.

The stage-outflow relation for the spillway was prepared from field notes and sketches prepared during the field inspection, and limited design drawings. The reservoir stage-capacity data were based on the U.S.G.S. Elsberry, Missouri Quadrangle topographic map (7.5 minute series). The spillway and overtop rating curve and the reservoir capacity curve are presented in Plates 2 & 3, respectively, in Appendix B.

From the standpoint of dam safety, the hydrologic design of a dam aims at avoiding overtopping. Overtopping is especially dangerous for an earth dam because the downrush of waters over the crest can erode the dam embankment and release all the stored water suddenly into the downstream floodplain. The safe hydrologic design of a dam requires a spillway crest height that can handle a very large and exceedingly rare flood without overtopping.

The Corps of Engineers designs its dams to safely pass the Probable Maximum Flood that is estimated could be generated from the upstream watershed. This is the generally accepted criterion for major dams throughout the world, and is the standard for dam safety where overtopping would pose any threat to human life. According to the Corps criteria, the hydrologic requirement for safety for this dam is the capability to pass the Probable Maximum Flood without overtopping.

b. Experience Data

It is believed that no records of reservoir stage or spillway discharge are maintained for this site. Nevertheless, according to the owner, the maximum reservoir level was about 12 feet above the crest of the principal spillway.

c. Visual Observations

Observations made of the spillway during the visual inspection are discussed in Section 3.1c(1) and evaluated in Section 3.2.

d. Overtopping Potential

As indicated in Section 5.1-a, only the Probable Maximum Flood, when routed through the reservoir, resulted in overtopping of the dam. The peak outflow discharges for the PMF and one-half of the PMF are 11,529 and 4,730 cfs, respectively. The PMF overtopped the dam crest by 1.01 feet. The spillway/reservoir system can accomodate one-half of the PMF with a freeboard of 0.58 feet. The total duration of embankment overflow is 0.75 hours during the PMF. The spillway and the reservoir of Russell Taylor Dam are capable of accomodating a flood equal to approximately 71 percent of the PMF just before overtopping the dam. The 100-year flood is equal to approximately 14 percent of the PMF. The spillway/reservoir system will accomodate the 100-year flood without overtopping the dam.

The failure of the dam could cause extensive damage to the property downstream of the dam and possible loss of life. Four dwellings and three buildings are located along the downstream channel within the damage zone which extends about 3.5 miles downstream from the dam. The town of Elsberry is about 4.0 miles downstream of the dam.

SECTION 6: STRUCTURAL STABILITY

6.1 Evaluation of Structural Stability

a. Visual Observations

There were no signs of settlement or distress observed on the embankment or foundation during the visual inspection. The upstream and downstream slopes were adequately protected against surface erosion by vegetation. The crest was protected by a gravel road and vegetation. The seepage observed, in its current condition, is not felt to be sufficiently serious to constitute an unsafe condition. Nevertheless, the seepage should be monitored and any changes in quantity, location or color should be reported and investigated.

The shallow surface sloughing on the upstream slope appeared to have no significant effect on the overall structural stability of the embankment. Nevertheless, the damaged area should be repaired within a reasonable period of time to prevent continual sloughing or erosion of the slope. The minor erosion of the upstream slope due to wave action was not serious to constitute an unsafe condition. Nevertheless, the erosion should be monitored and if the erosion continues, steps should be taken to correct the problem.

Neither the principal spillway drop inlet nor the 24-inch reinforced concrete discharge pipe exhibited any evidence of misalignment or structural instability. The seepage observed at the outlet of the pipe is felt to have no

significant effect on the structural stability of the dam. Nevertheless, the seepage should be monitored and any changes in quantity or color should be reported and investigated. There are no signs of instability of the emergency spillway slopes.

The limestone formation is a sufficiently competent rock to serve as a foundation for a dam of this size and its spillway. Because of its karstic character leakage is likely under a dam founded on it, however, the grouting that was done after construction has apparently solved whatever problem existed and from a geologic standpoint, the dam appears sound.

b. Design and Construction Data

No design computations were uncovered during the report preparation phase. Seepage and stability analyses comparable to the requirements of the "Recommended Guidelines for Safety Inspection of Dams" were not available. No embankment or foundation soil parameters are available for carrying out a conventional stability analysis on the embankment. No construction data or specifications relating to the degree of embankment compaction are available for use in a stability analysis.

c. Operating Records

No operating records are available relating to the stability of the dam or appurtenant structures. The water level on the day of the inspection was at the crest of the principal spillway and it is assumed that the reservoir remains close to full at all times. No regulated outlet works exist at the damsite except for the livestock watering system.

d. Post Construction Changes

According to Mr. Taylor, a grouting operation occurred two years after initial construction. The grout was used to try to stop seepage through the foundation. The seepage was stopped.

No other post construction changes were known to have been made which would affect the structural stability of the dam.

e. Seismic Stability

The dam is located in seismic Zone 1, as defined in Recommended Guidelines For Safety Inspection of Dams as prepared by the Corps of Engineers, and therefore, does not require a seismic stability analysis.

SECTION 7: ASSESSMENT/REMEDIAL MEASURES

7.1 Dam Assessment

The assessment of the general condition of the dam is based upon available data and visual inspections. Detailed investigations, testing, and detailed computational evaluations are beyond the scope of a Phase I investigation; however, the investigation is intended to identify any need for such studies.

It should be realized that the reported condition of the dam is based on observations of field conditions at the time of inspection along with data available to the inspection team.

It is also important to note that the condition of a dam depends on numerous and constantly changing internal and external conditions, and is evolutionary in nature. It would be incorrect to assume that the present condition of the dam will continue to represent the condition of the dam at some point in the future. Only through continued care and inspection can there be any chance that an unsafe condition could be detected.

a. Safety

The spillway capacity of Russell Taylor Dam was found to be "Inadequate". The spillway/reservoir system will accomodate about 71 percent of the PMF without overtopping the dam. Nevertheless, the spillway and reservoir will accomodate the 100-year flood without overtopping the dam.

The dam embankment appears to be in satisfactory structural condition. The minor erosion due to wave action on the upstream embankment slope is not serious at this time, however, the condition should be monitored and repaired as required. The shallow surface sloughing on the upstream slope does not jeopardize the safety of the dam structure at this time, however, it should be repaired within a reasonable period of time. No signs of distress were observed in the embankment or in the foundation.

The seepage located at the downstream toe near the right abutment could pose a potential danger to the safety of the embankment. It is recommended that a seepage and stability analyses be performed to determine the source of the seepage and the effect of the seepage on the stability of the embankment.

The debris in and around the area of the intake to the drop inlet poses a possible obstruction to the normal operation of the principal spillway and should be removed. The seepage through the conduit of the principal spillway does not jeopardize the safety of the embankment in its present condition but it should be monitored for any changes in quantity and color.

The trees and debris in the downstream channel of the principal spillway should be removed. The channel should be kept clean of trees and debris.

b. Adequacy of Information

The conclusions presented in this report are based on field measurements, the available engineering data, past performance and present condition of the dam. Information on the design hydrology, hydraulic design, and the operation and maintenance of the dam as well as seepage and stability analyses were not available. To supplement available data and allow for a more definite evaluation of the dam, it is recommended that the following programs be initiated:

1. Periodic inspection of the dam by a professional engineer experienced in the design and construction of earthen dams should be made and this inspection report made a matter of record.
2. Set up a maintenance schedule and log all visits to the dam for operation, repairs and maintenance.
3. Perform seepage and stability analyses comparable to the requirements of the "Recommended Guidelines for Safety Inspection of Dams".

c. Urgency

The remedial measures recommended in paragraph 7.2 should be accomplished within a reasonable period of time.

d. Necessity for Phase II Inspection

Based on results of the Phase I inspection, a Phase II inspection is not felt to be necessary.

Remedial Measures

Alternatives:

Spillway capacity and/or height of the dam should be increased to accomodate the PMF without overtopping the dam. The overtopping depth during the occurrence of the PMF stated elsewhere in this report is not the required or recommended increase in height of the dam.

O & M Procedures:

1. The following corrective measures should be undertaken within a reasonable period of time:

- (a) Repair the shallow surface sloughing on upstream slope.
- (b) Remove the debris from in and around the area of the intake to the drop inlet.
- (c) Remove the trees and debris from the downstream channel of the principal spillway.
- (d) Seepage and stability analyses should be performed by a professional engineer experienced in the design and construction of earthen dams.

2. The following conditions should be monitored:


- (a) Monitor the seepage at the downstream toe and abutment contact located approximately 170 feet from the right abutment for changes in quantity, location or color, and report any changes.

- (b) Monitor the seepage through the outlet conduit of the principal spillway for changes in quantity or color and report any changes.
- (c) Monitor the erosion due to wave action on the upstream slope and if the erosion continues make corrective repairs.



3. The owner should initiate the following programs:

- (a) Periodic inspection of the dam by a professional engineer experienced in the design and construction of earthen dams.
- (b) Set up a maintenance schedule and log all visits to the dam for operation, repairs and maintenance.


PLATES

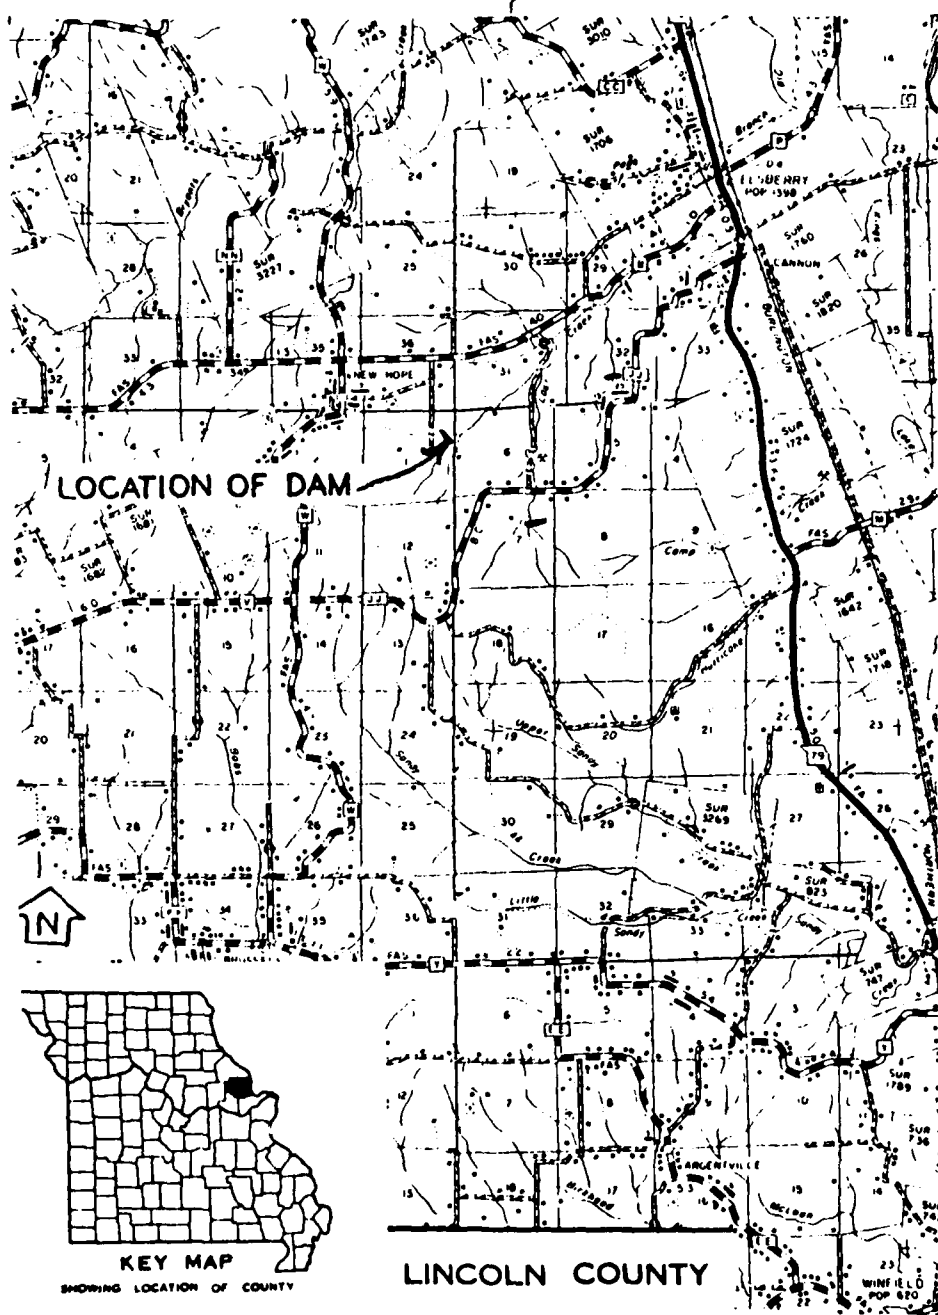

LOCATION MAP - RUSSELL TAYLOR DAM

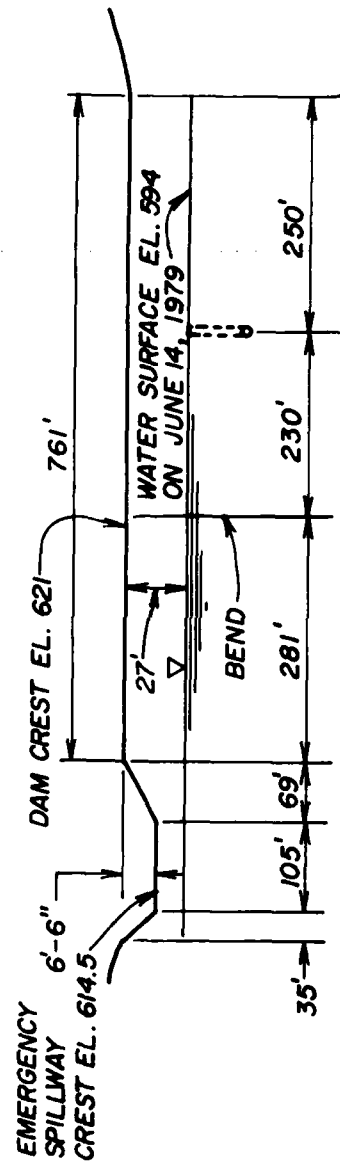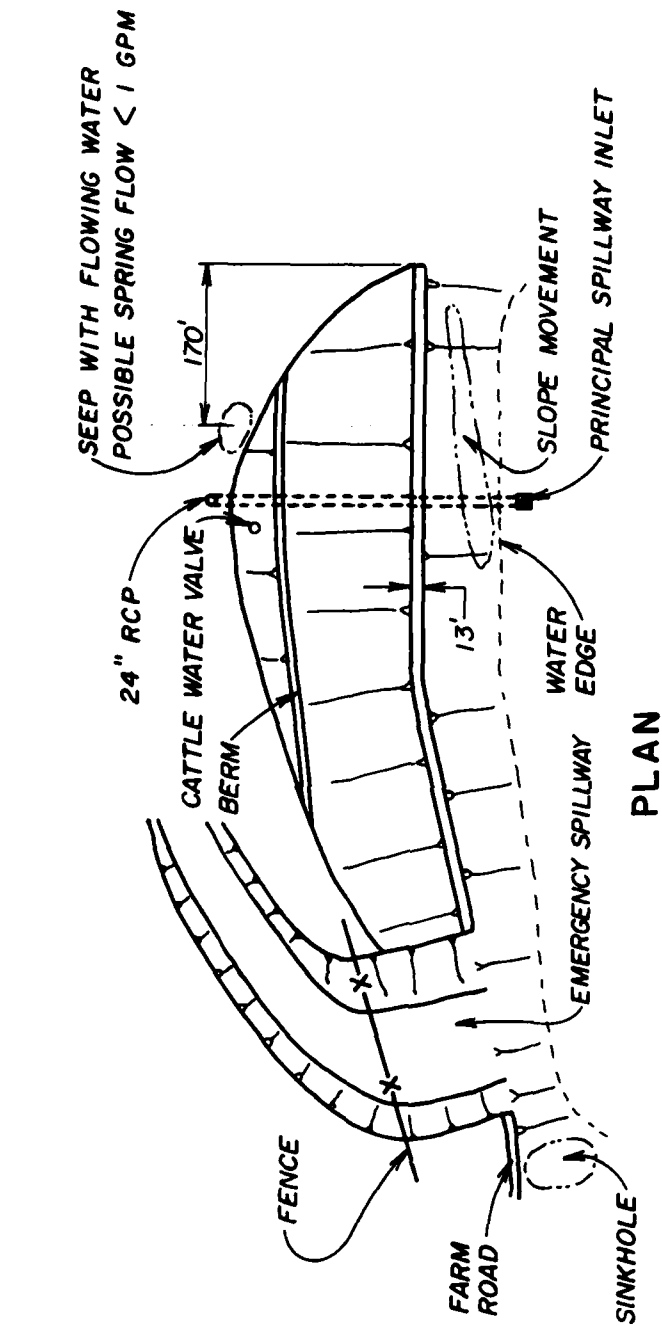

SCALE
1" = 200' (HORIZONTAL)
VERTICAL (NOT TO SCALE)

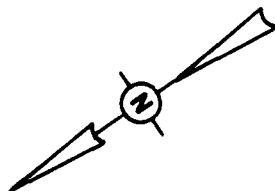

RUSSELL TAYLOR DAM (MO. 10216)
PLAN & ELEVATION

SECRET

THE SOIL DISTRICT OF LINCOLN COUNTY

PLAT 1 OF
MINOR WATERSHED

Russi

Minor Watershed "D"

[illegible]

APR 19 1971

62-111-21

4 24/04


R: E P: 2 E


• • •


DETAIL PLANS FOR
LOST CREEK WATERSHED PROTECTION PROJECT

THE SOUTH DISTRICT OF LINCOLN COUNTY, MISSOURI


PART I OF
MINOR WATERSHED "D"

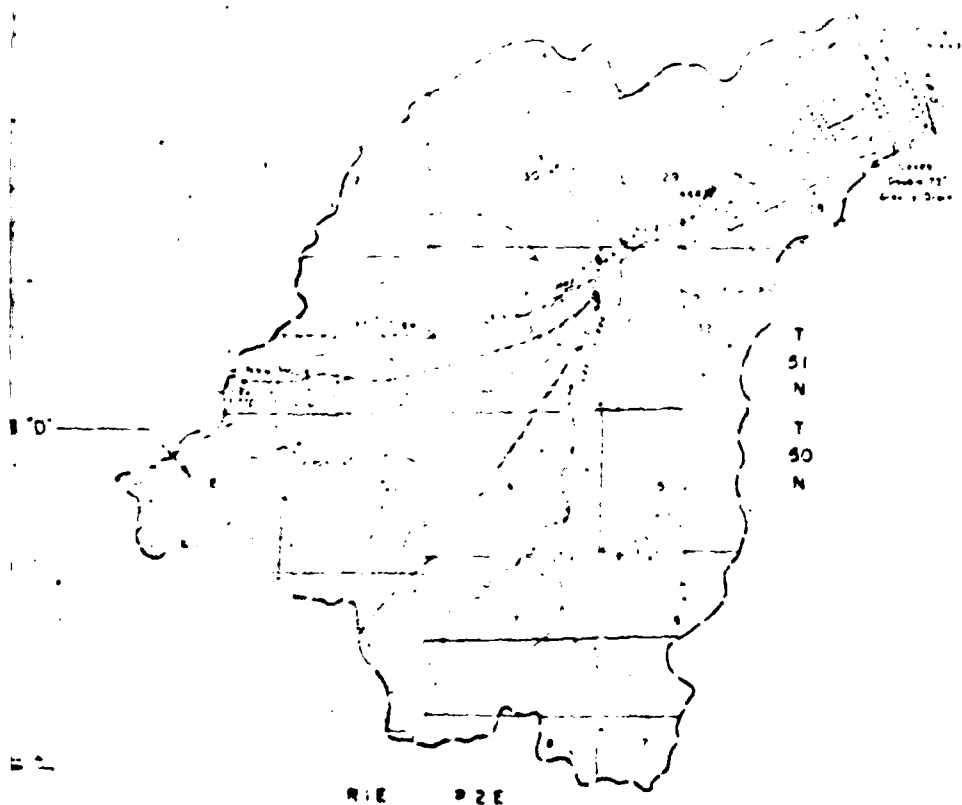

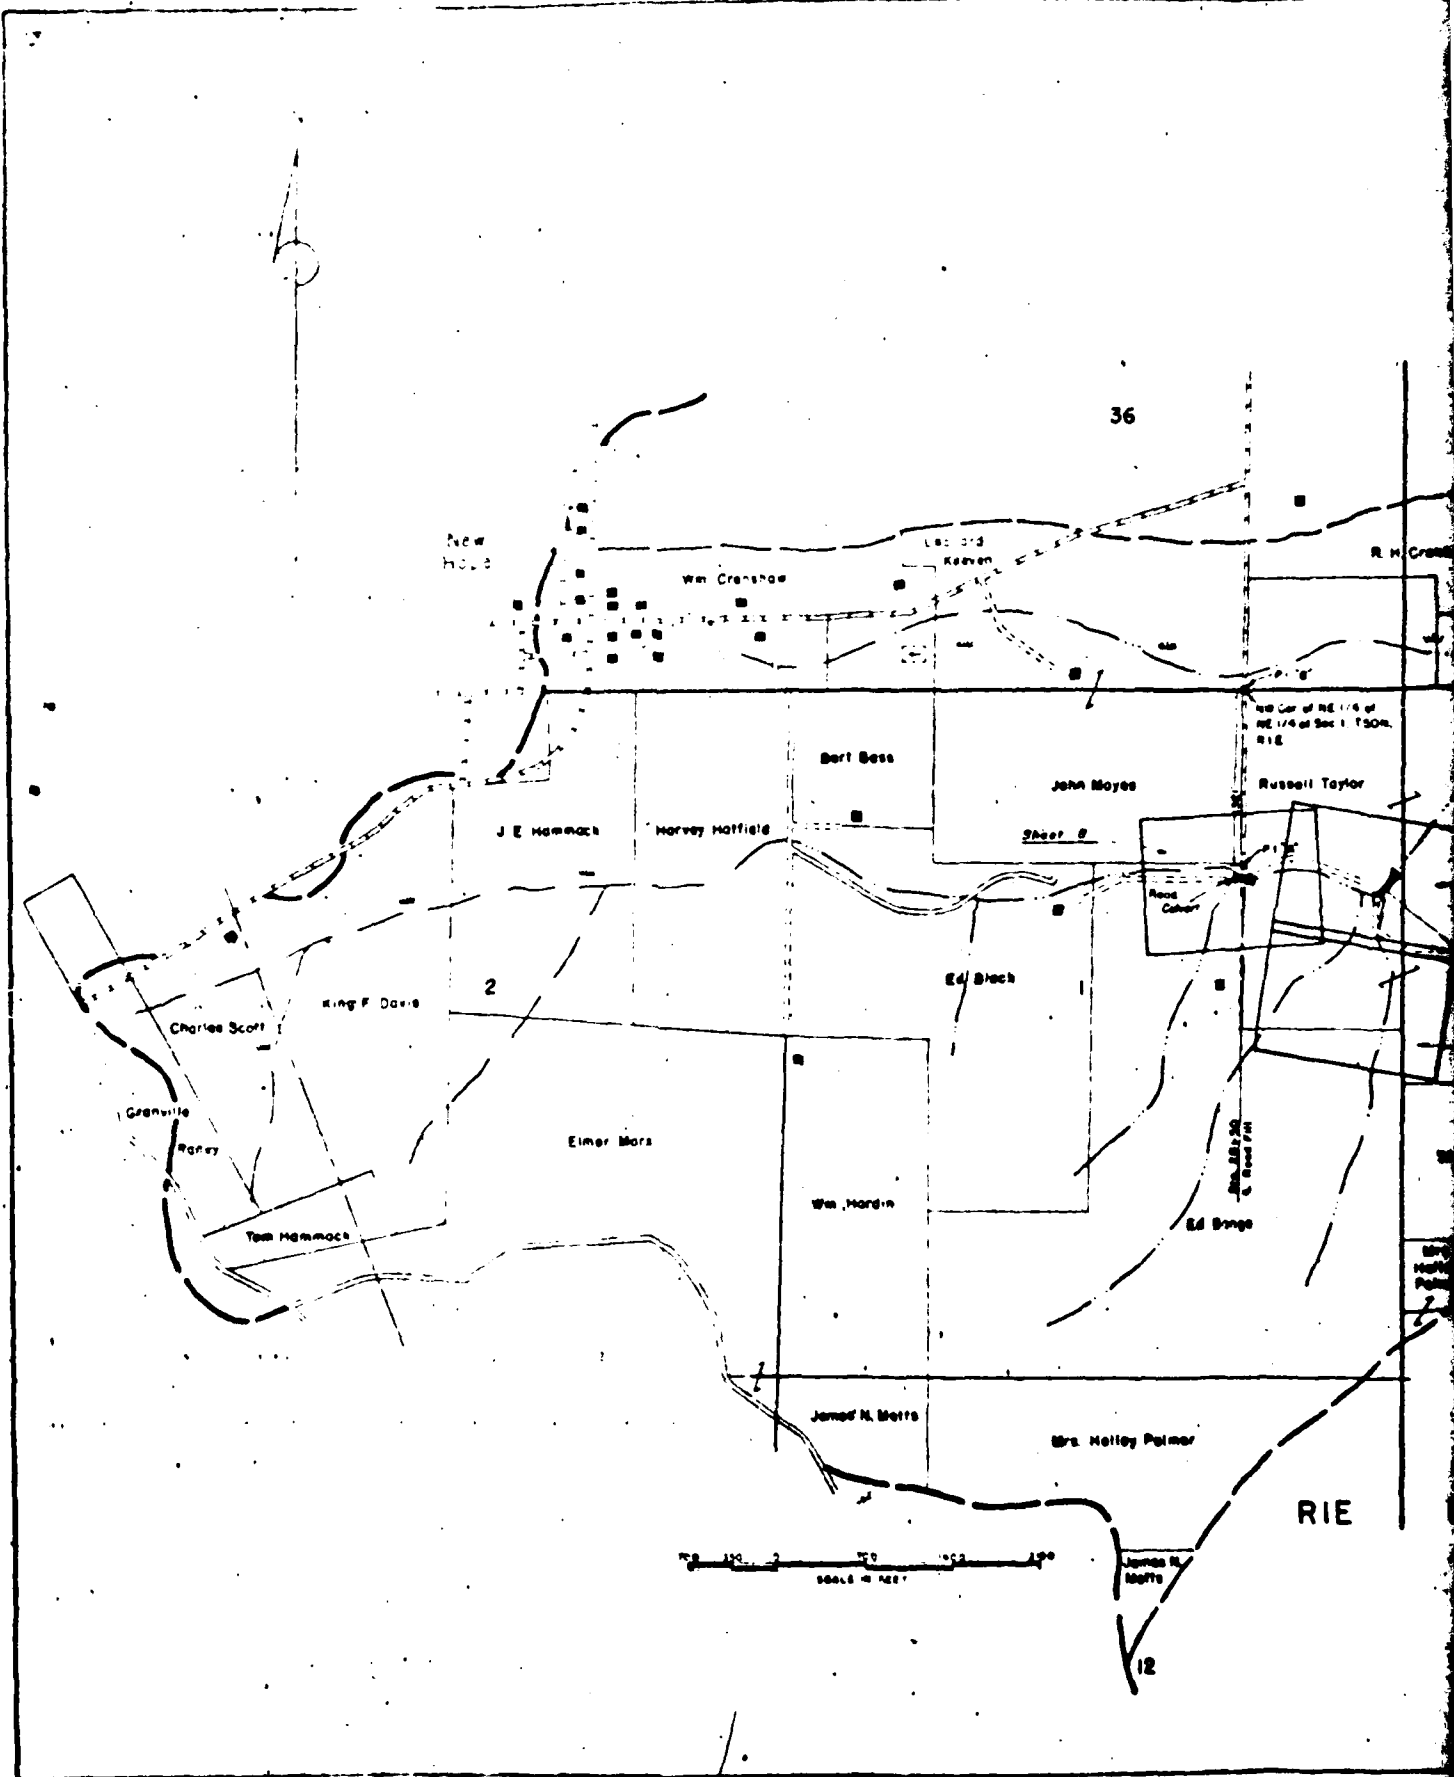


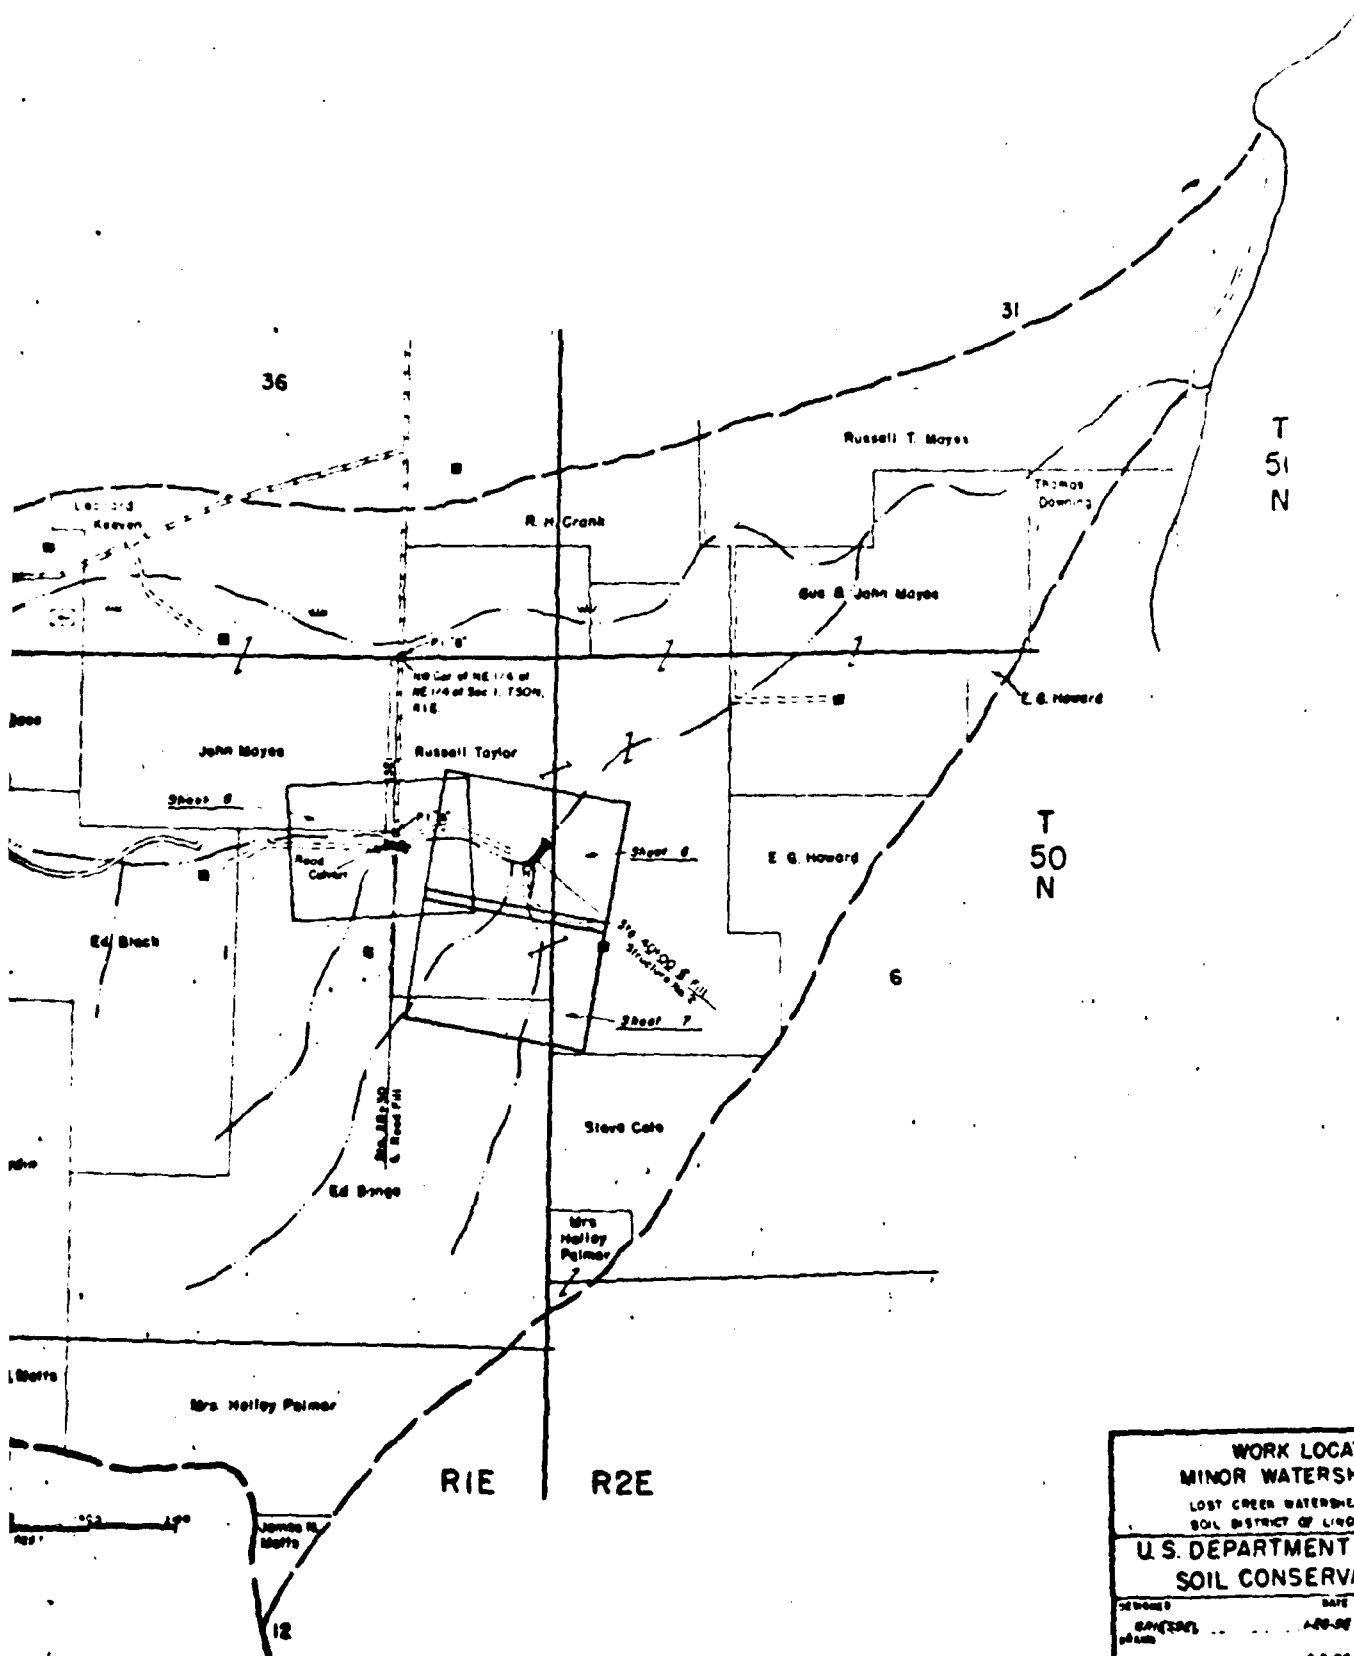

WORK LOCATION MAP MINOR WATERSHED "D" PART I LOST CREEK WATERSHED PROTECTION PROJECT SOIL DISTRICT OF LINCOLN COUNTY, MISSOURI			
U.S. DEPARTMENT OF AGRICULTURE SOIL CONSERVATION SERVICE			
SECTION	DATE	APPROVED BY	
CONTRACT	1-20-50	R. L. J.	
PLAN			
WASHER	4-3-50	R. L. J.	
TRUCK			
MASTING	5-1-50	R. L. J.	
CRANE			
		SHEET 1 OF 1	
		3-8-1950	

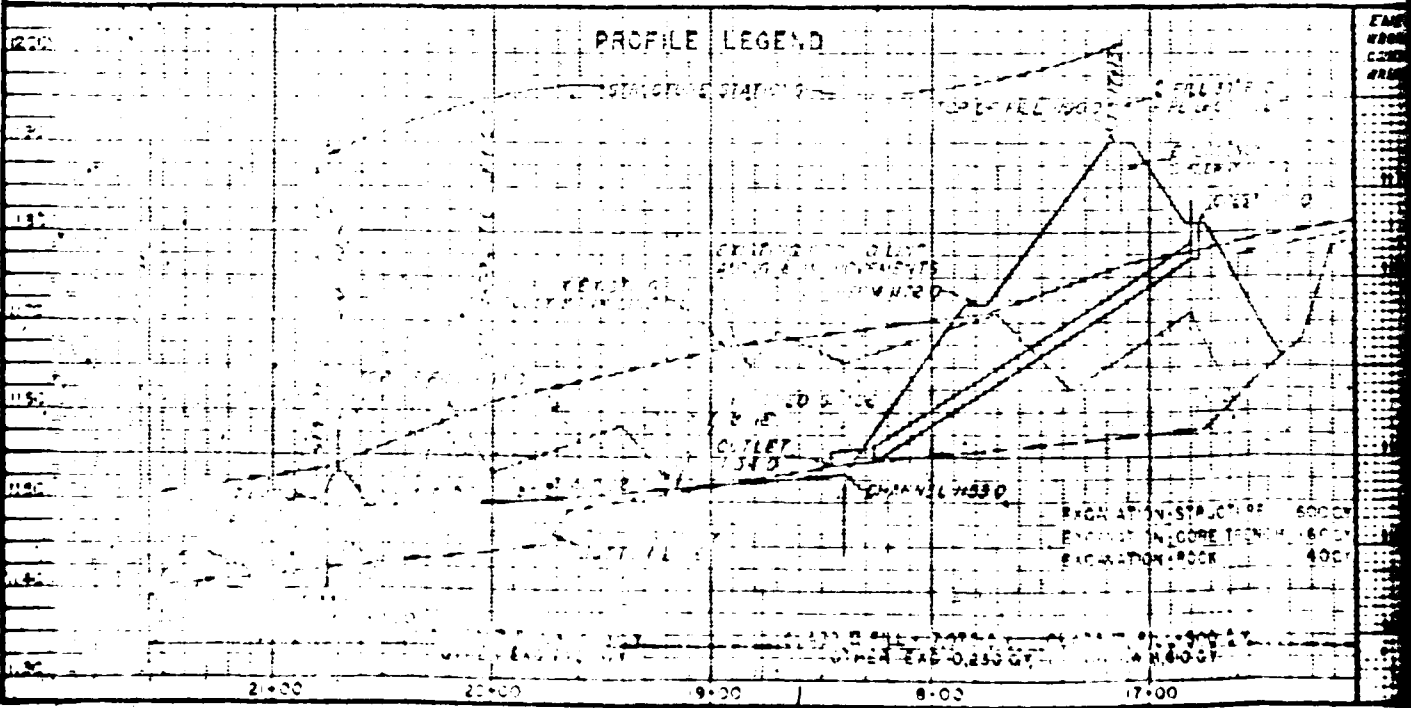[illegible]

END

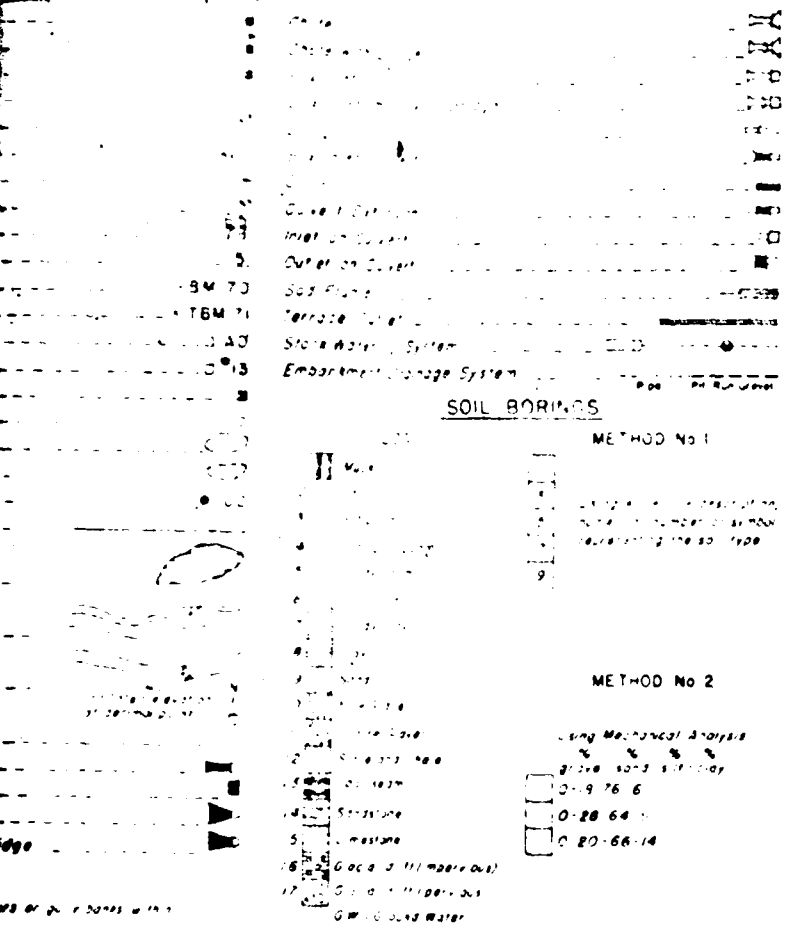

TYPICAL CROSS SECTIONS

IMPROVED DRAINAGEWAYS
CHANNELS, GRADED WATERCOURSES, SIDE FLUMES, ETC

DIVERSIONS & EMERGENCY SPILLWAYS

DEFINITIONS OF TERMS

s - Grade of channel in feet of drop per foot of length
 b - Bottom width of channel in feet
 ss - Side slope ratio, horizontal to vertical
 T - Top width of dike, levee or fill in feet
 FH - Fill height of dike in feet (vertical distance from bottom of channel to top of dike)


TABLE OF STANDARD DIMENSIONS


IMPROVEMENT	T	ss
Improved Draineways	-	3:1
Diversions	6'	3:1
Levees	6'	3:1 or As shown on plans
Drop inlet Embankments	10'	3:1 or As shown on plans
Chute Embankments	6'	3:1 or As shown on plans
Drop Spillway Embankments	6'	3:1 Upstream - 2:1 Downstream

NOTE
 1 Use standard dimensions unless otherwise shown on plans
 2 Use s, b, and FH as shown on plans


GENERAL NOTES

Improvements are along Base Line unless otherwise indicated
 Elevations of pipes refer to invert elevations
 Cross sections shown as looking downstream
 Lines showing limits of structure excavation are on a 1:1 slope unless otherwise indicated

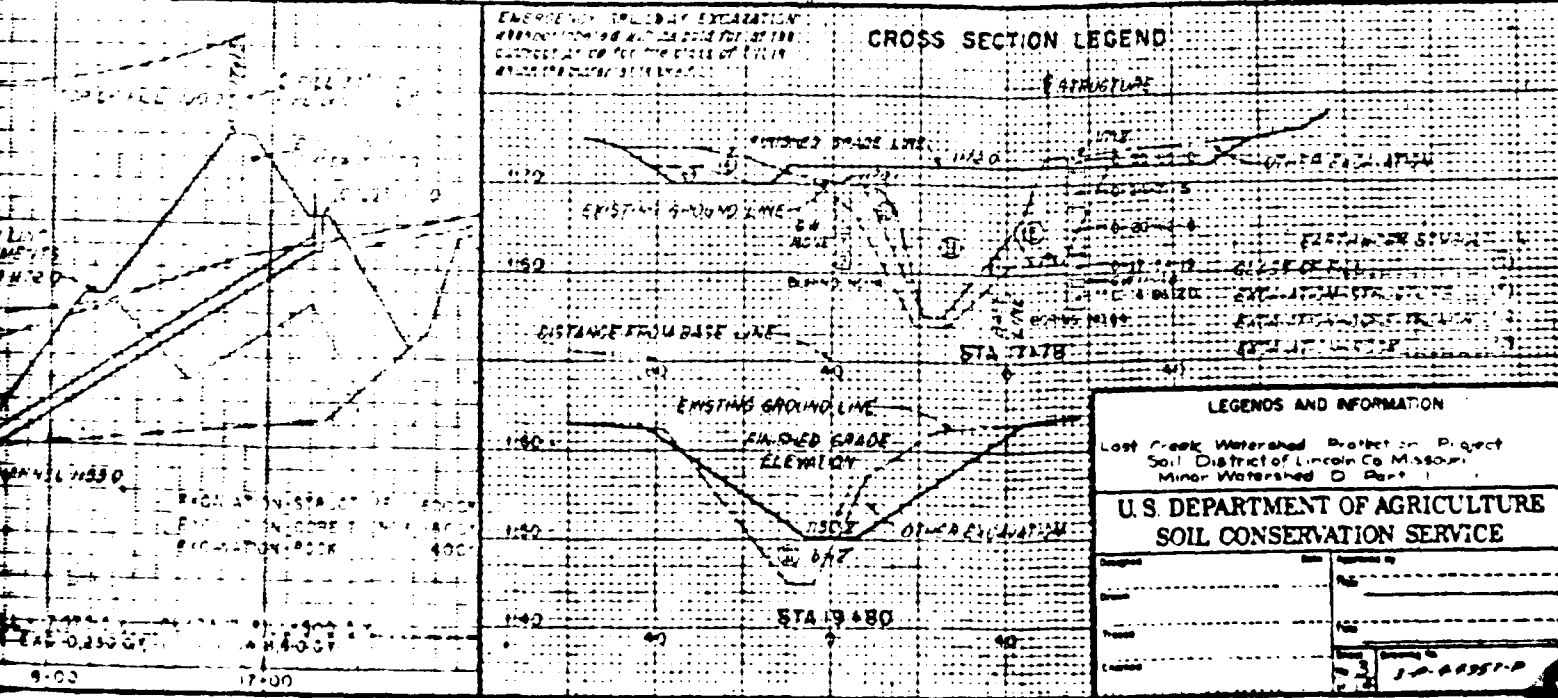

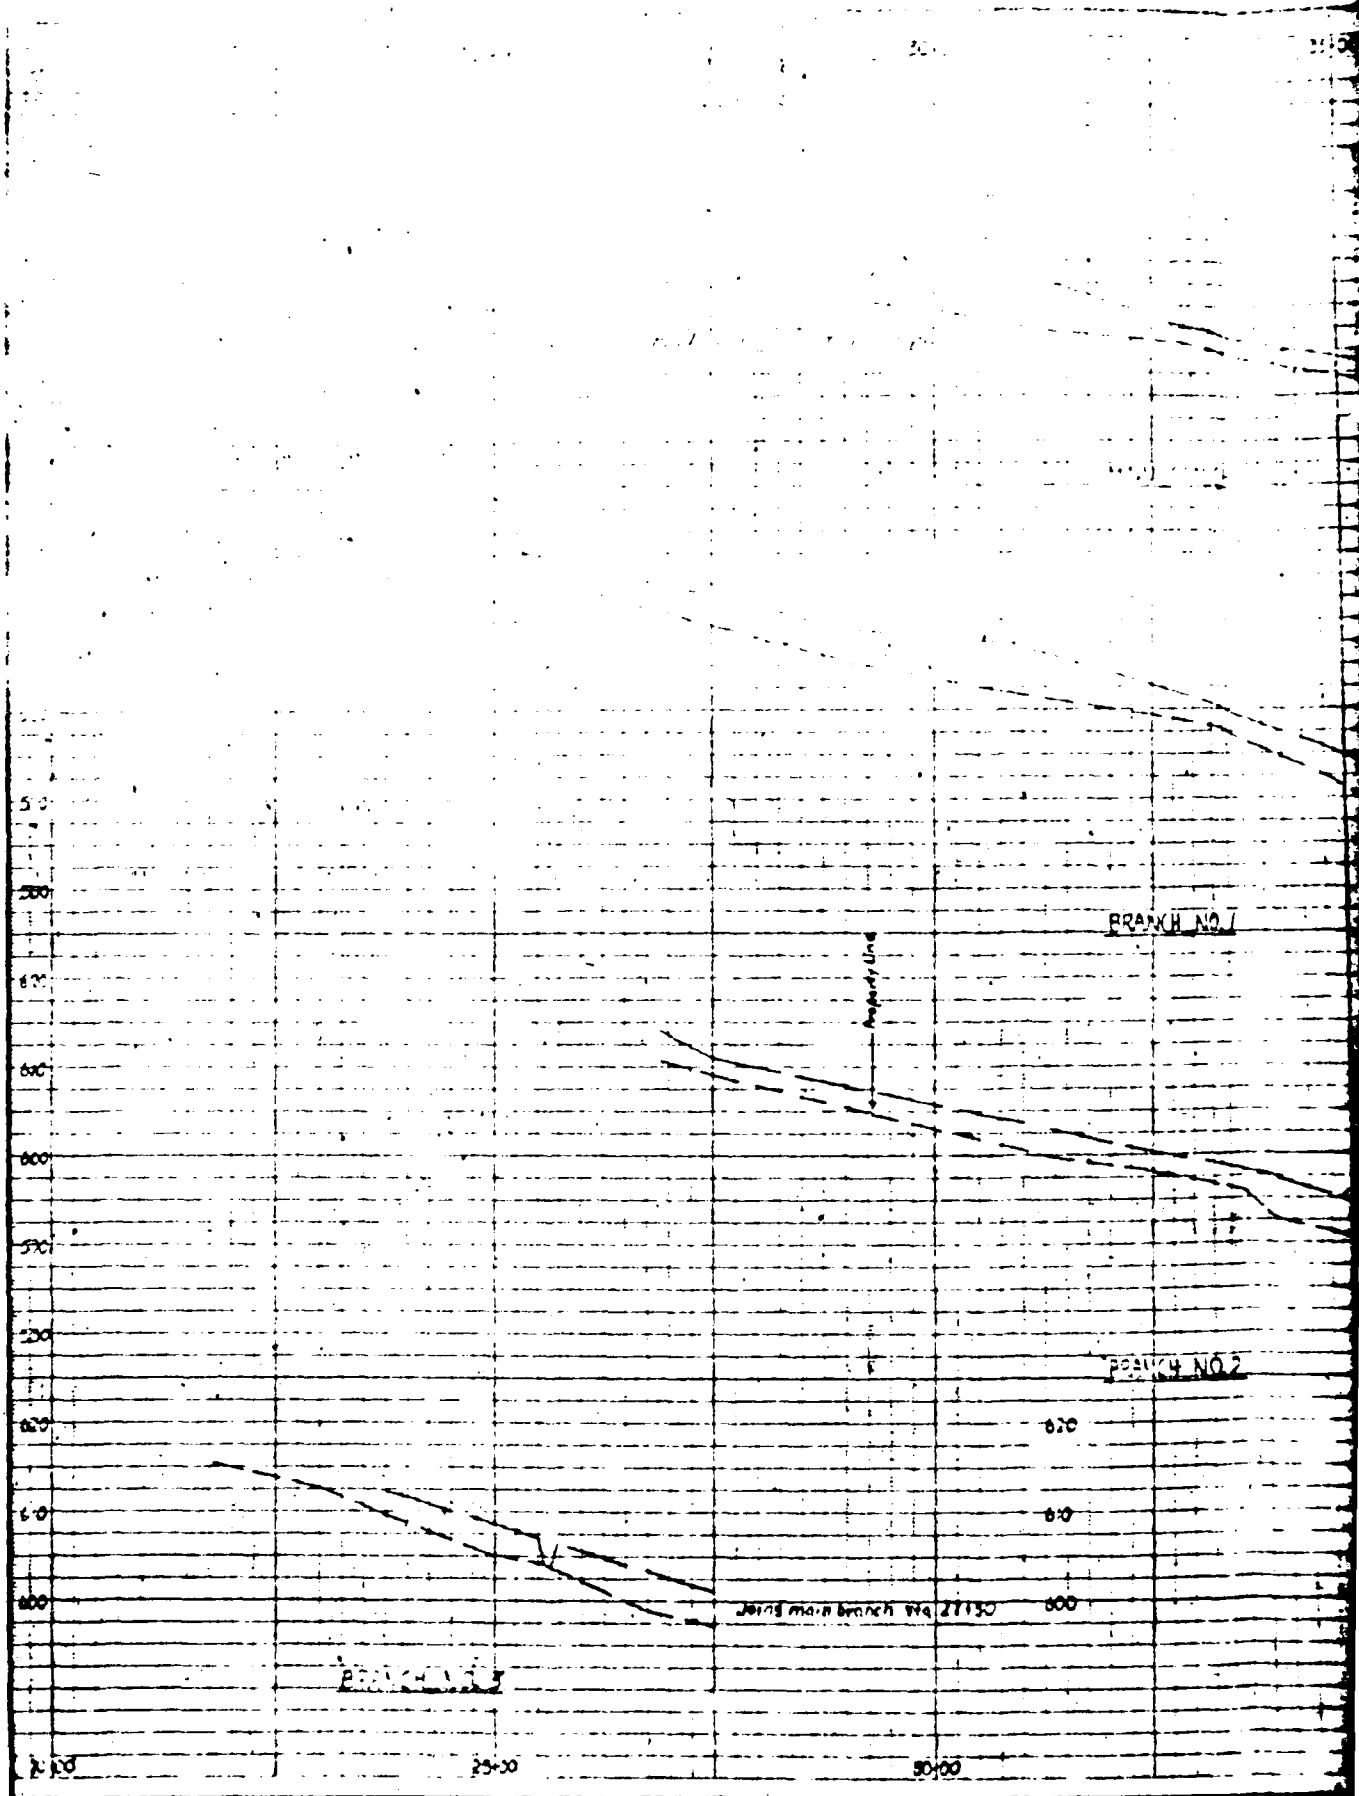


Sampled	Date	Approved by
Grassland		
Grass		
Automa		
Wood		
Shrub		
Grassland	3-22-56	3-P-44954

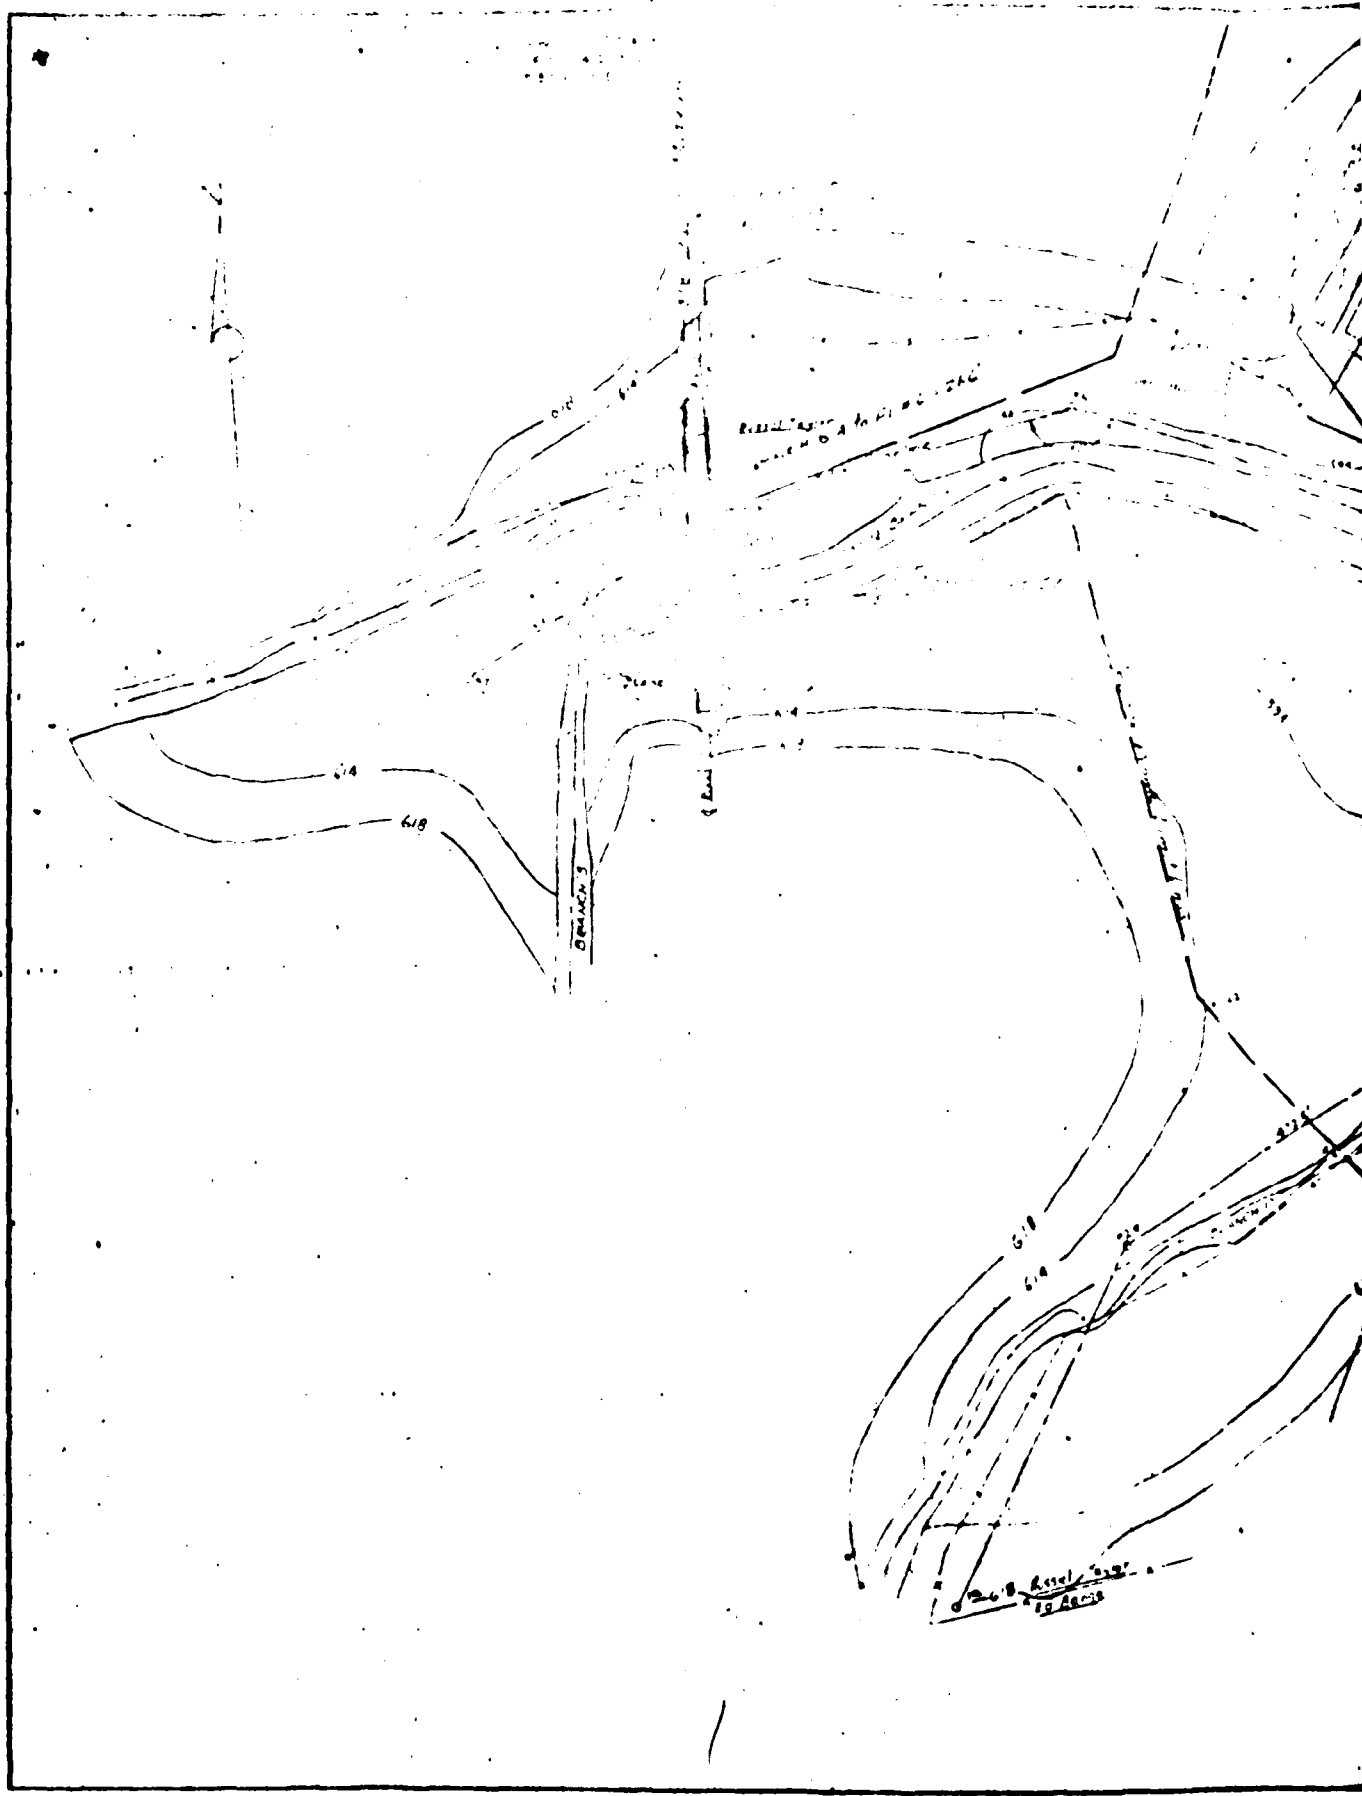



SITE PLAN Minor Watershed D Part 1 Lost Creek Watershed Protection Project Soil District of Lincoln Co. Mo	
U.S. DEPARTMENT OF AGRICULTURE SOIL CONSERVATION SERVICE	
Project Location Date Drawn by Checked by Approved by	Project No. Date Drawn by Checked by Approved by
32-00957	32-00957

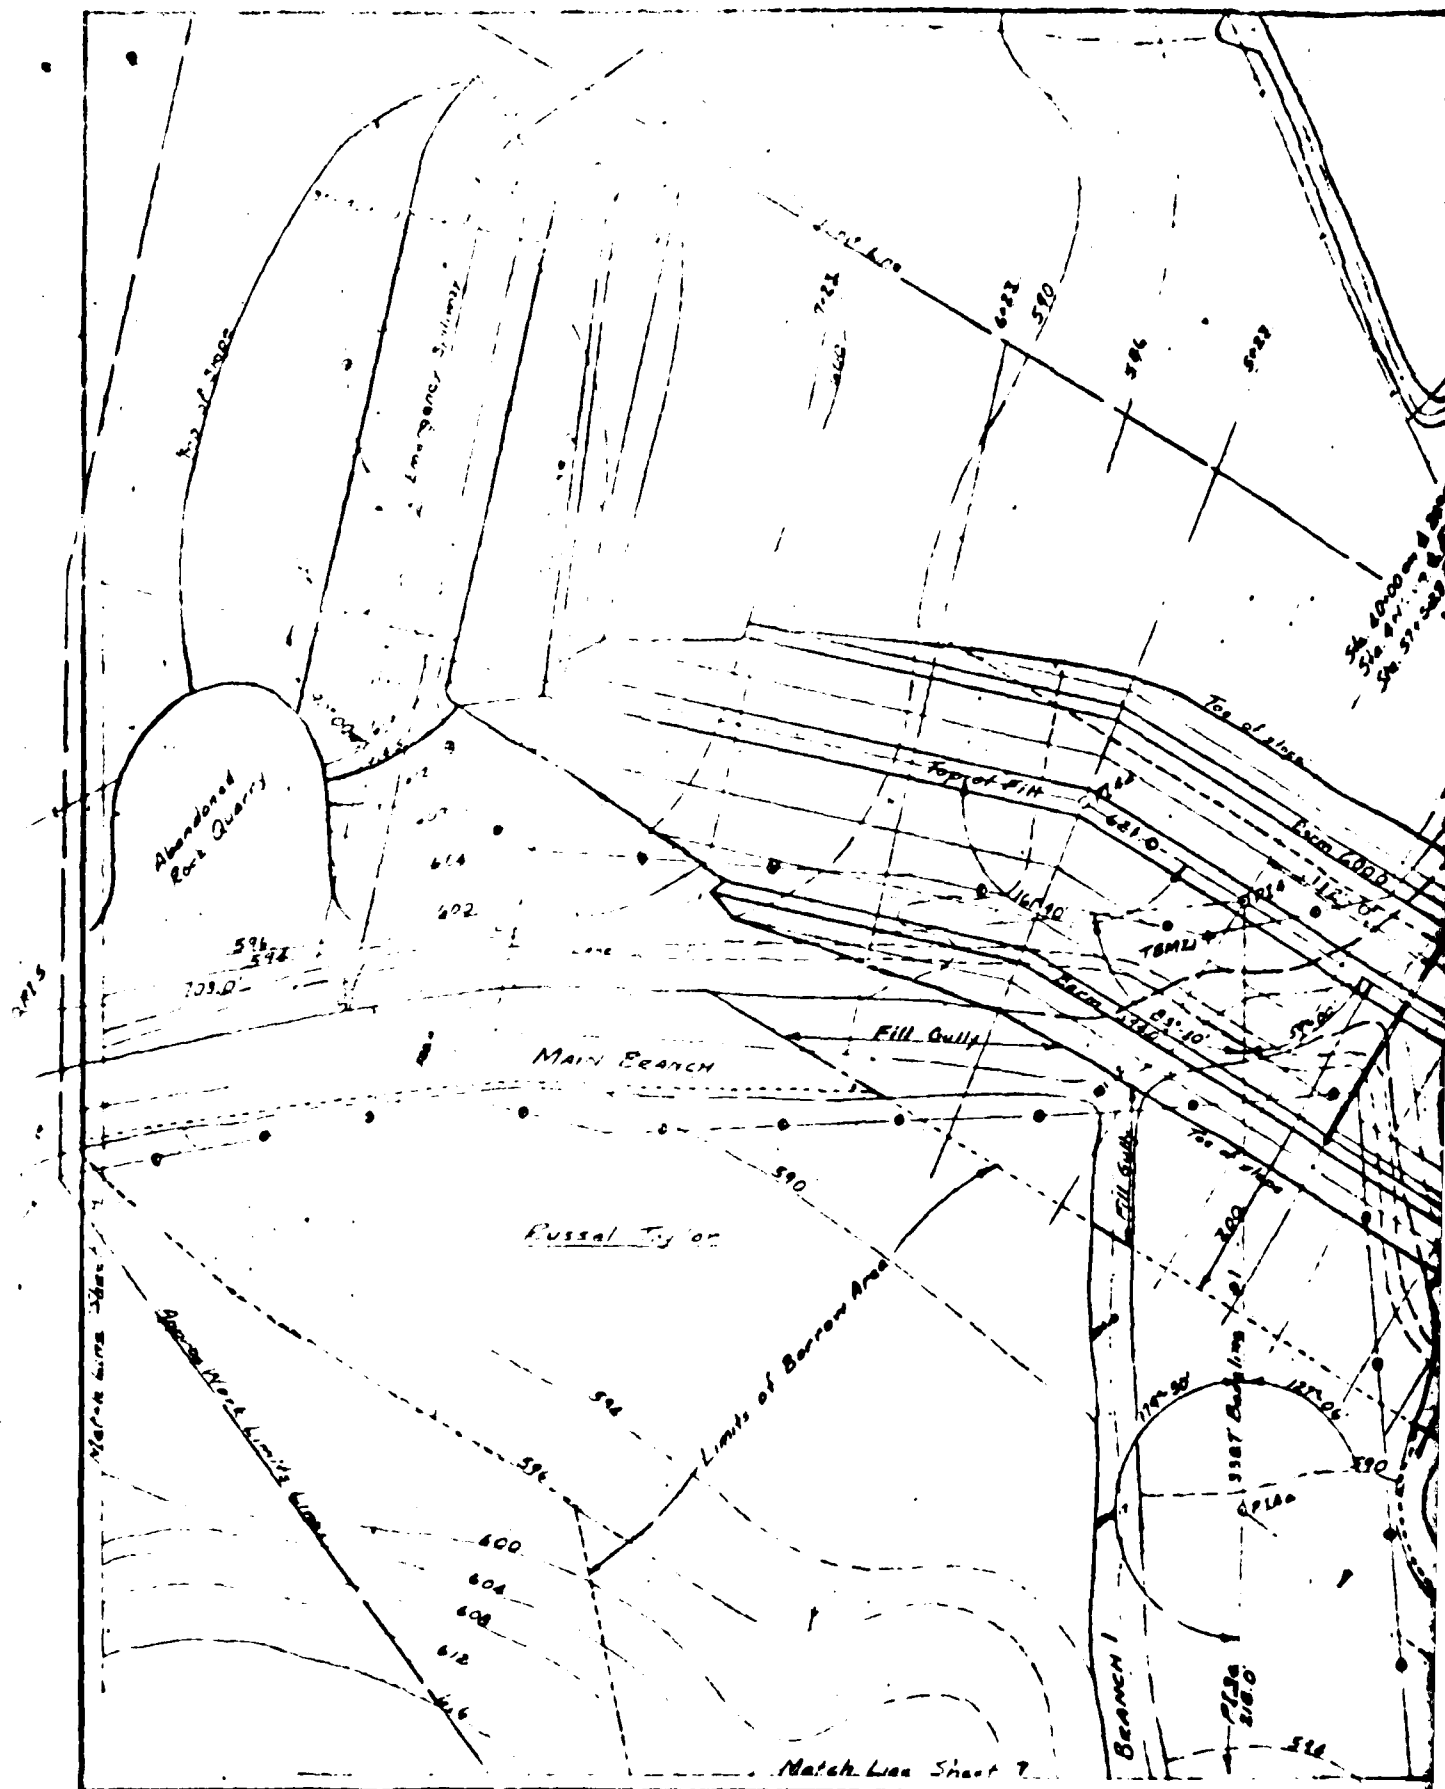


Note: Topsoil shall be stripped, from the embankment foundation, emergency spillway and borrow area and stock piled. Top dressing shall be placed to a depth of 6 inches on the embankment and emergency spillway, and to a depth of 4 inches on the borrow area, except that no top dressing shall be placed on the area below and within the permanent pool. Top dressing will be paid for as Earth Fill, Class II on the embankment and emergency spillway and on the basis of Equipment Rental per hour on the borrow area.




STRUCTURE NO. 2
MINOR WATERSHED D, PART 1
LOST CREEK WATERSHED PROTECTION
SOIL DIST. T. OF LINCOLN COUNTY, MO


Species <i>Gymnosol</i> Date Series of <i>PM 50</i> Page <i>Gymnosol</i> <i>PM 50</i> Number	Approved by Date Name Date Name Date Name
--	---

Sheet ?

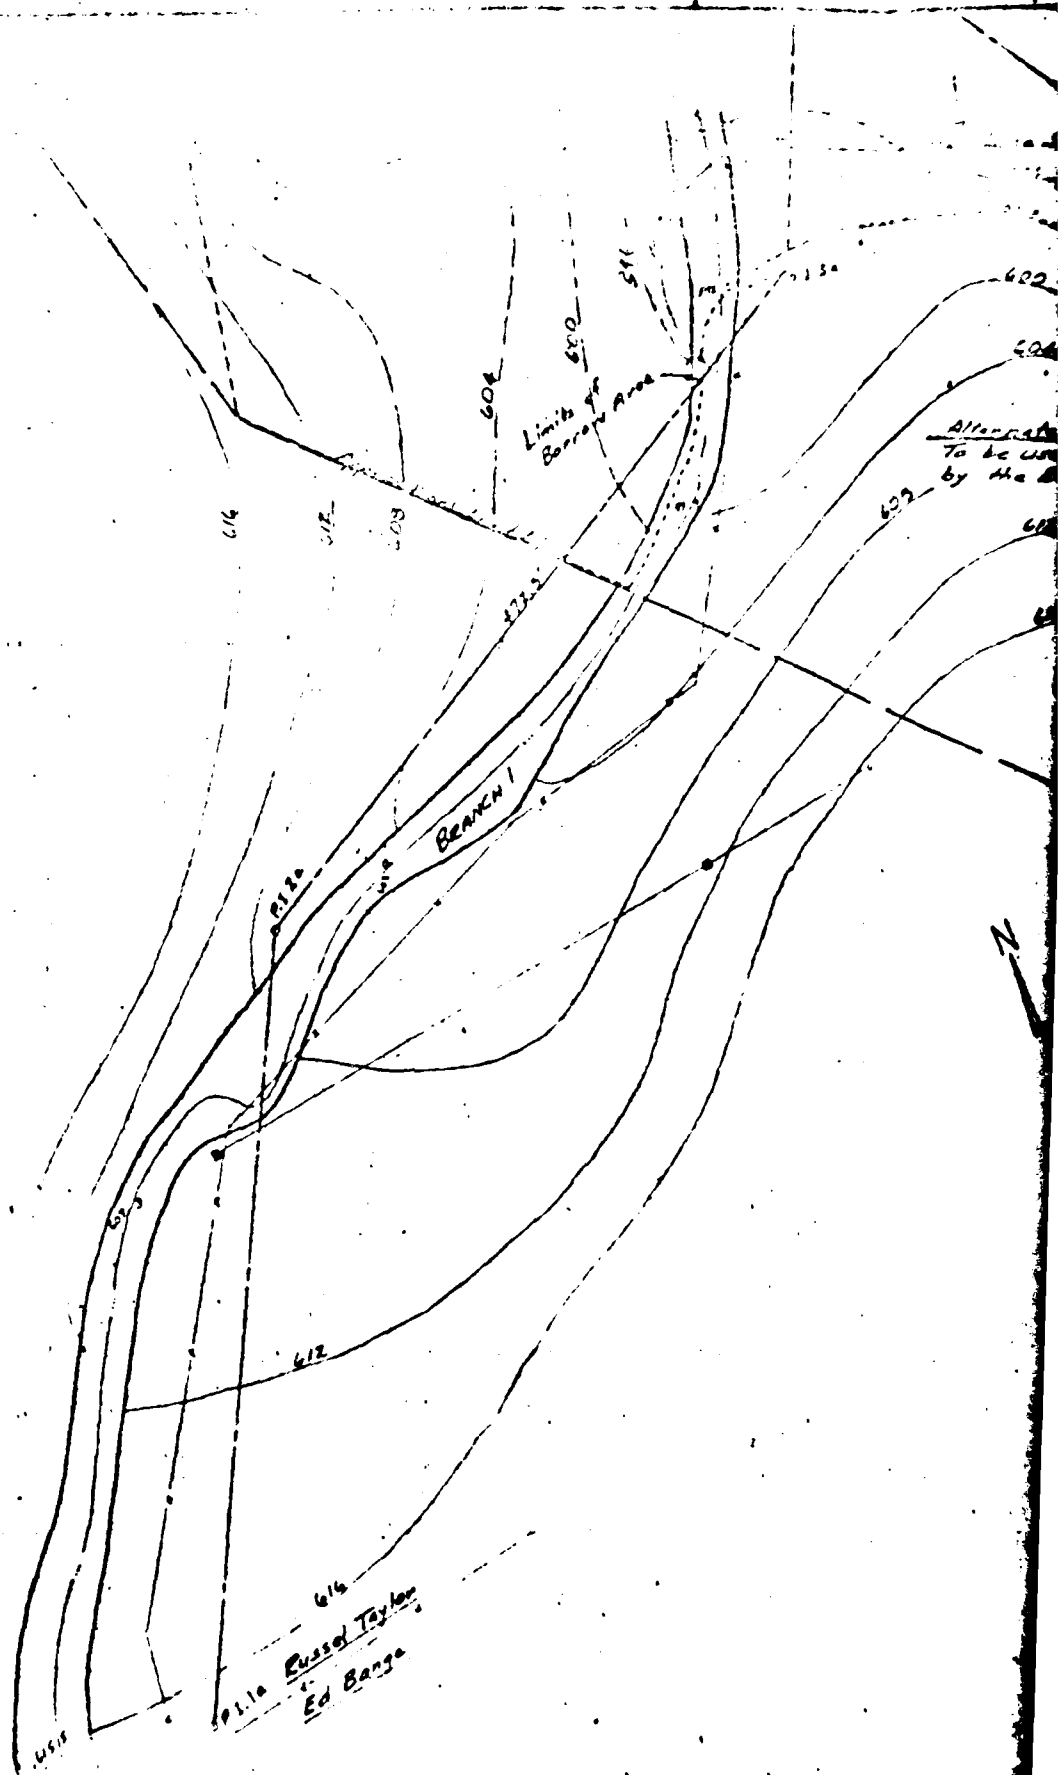

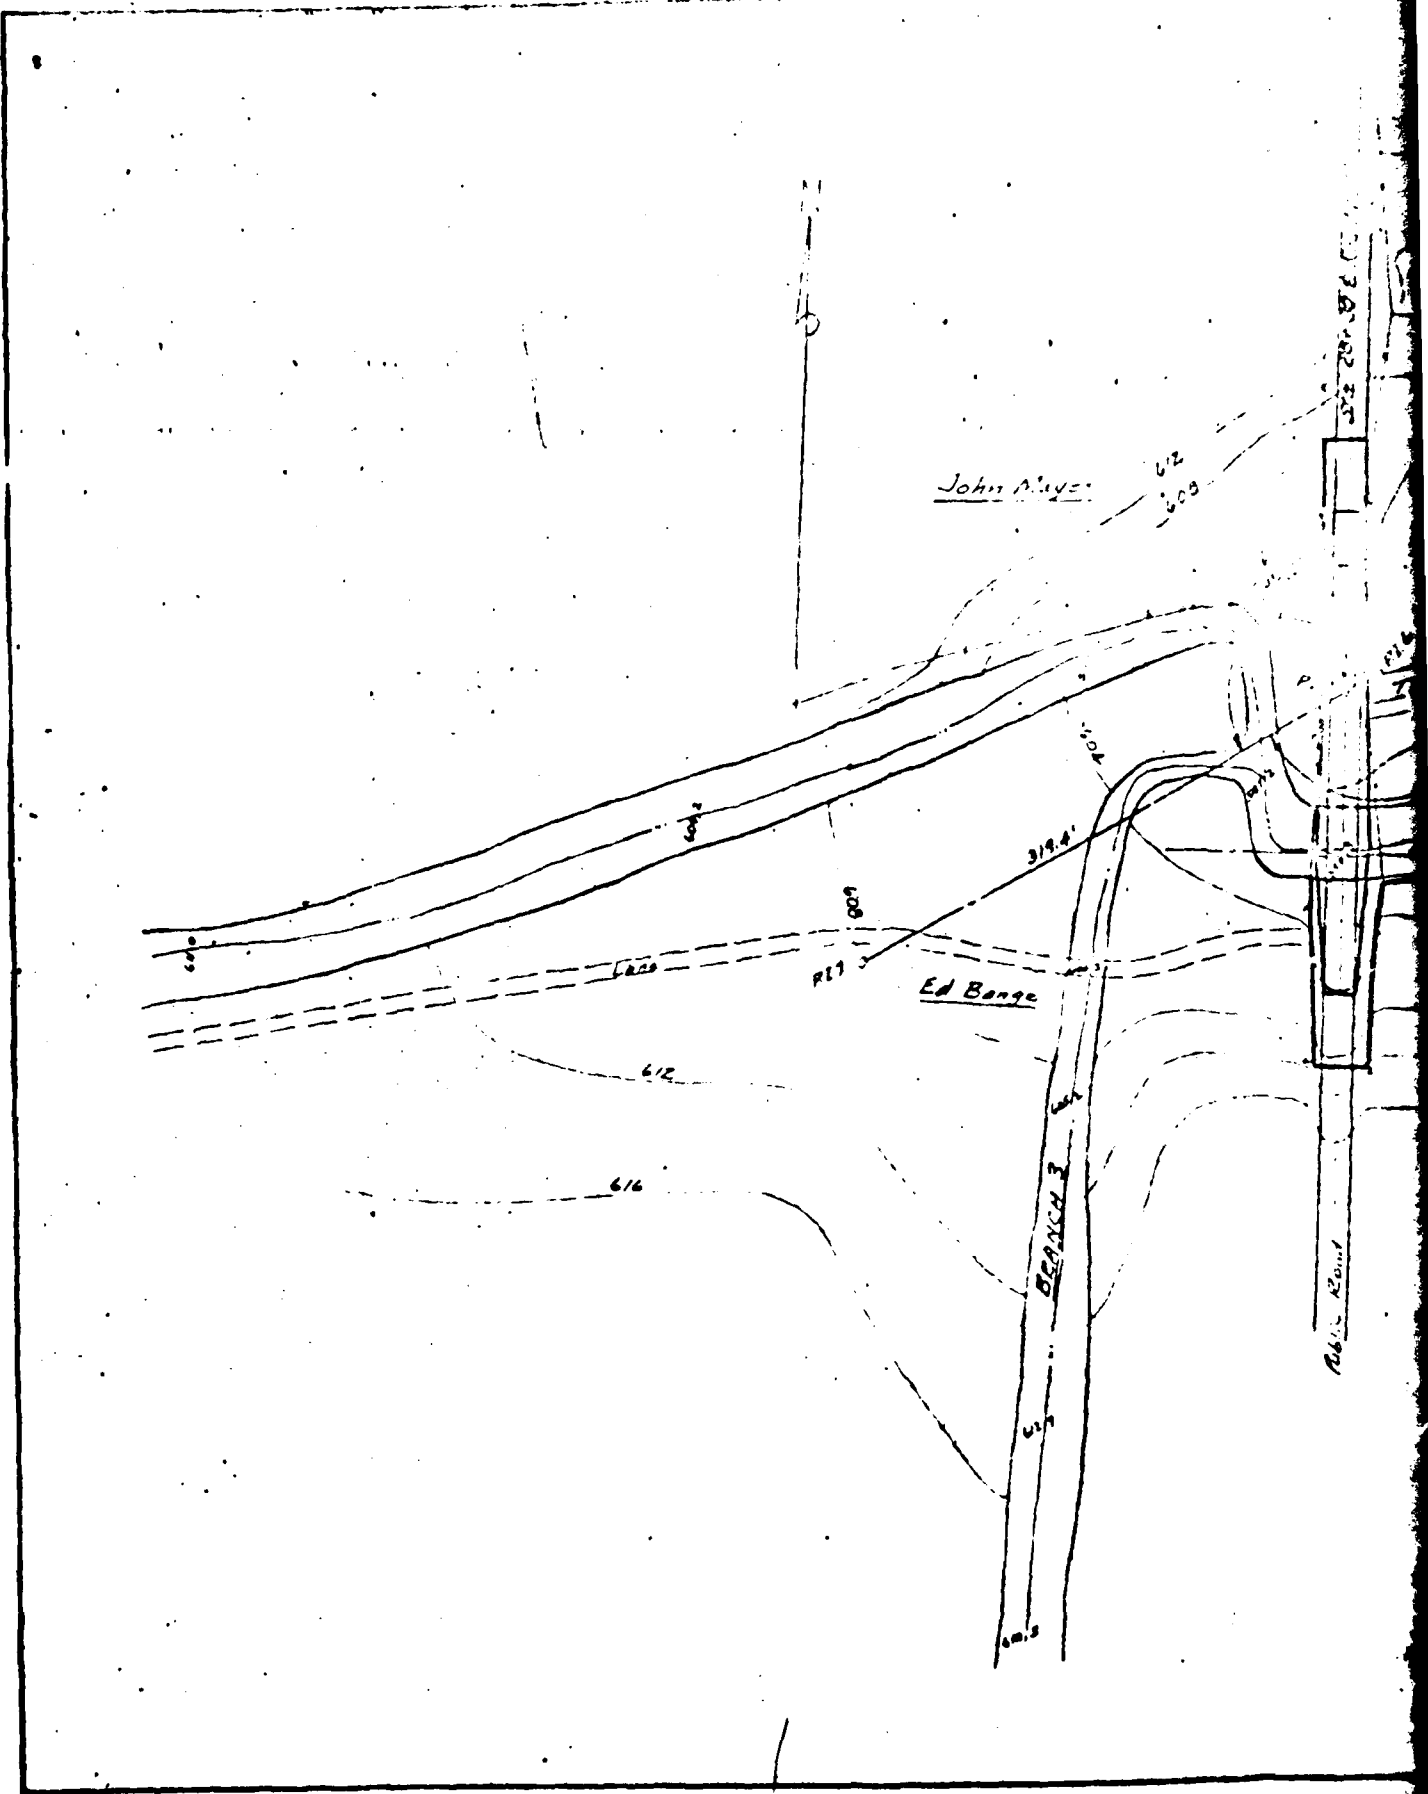


Top of E. 5104. 1/2 mile from
 n. E. 1/2 of 36 sec. 36 T. 12 N. R. 10 E. S. 10 E. 1/2
 last of E. 1/2 entrance date.

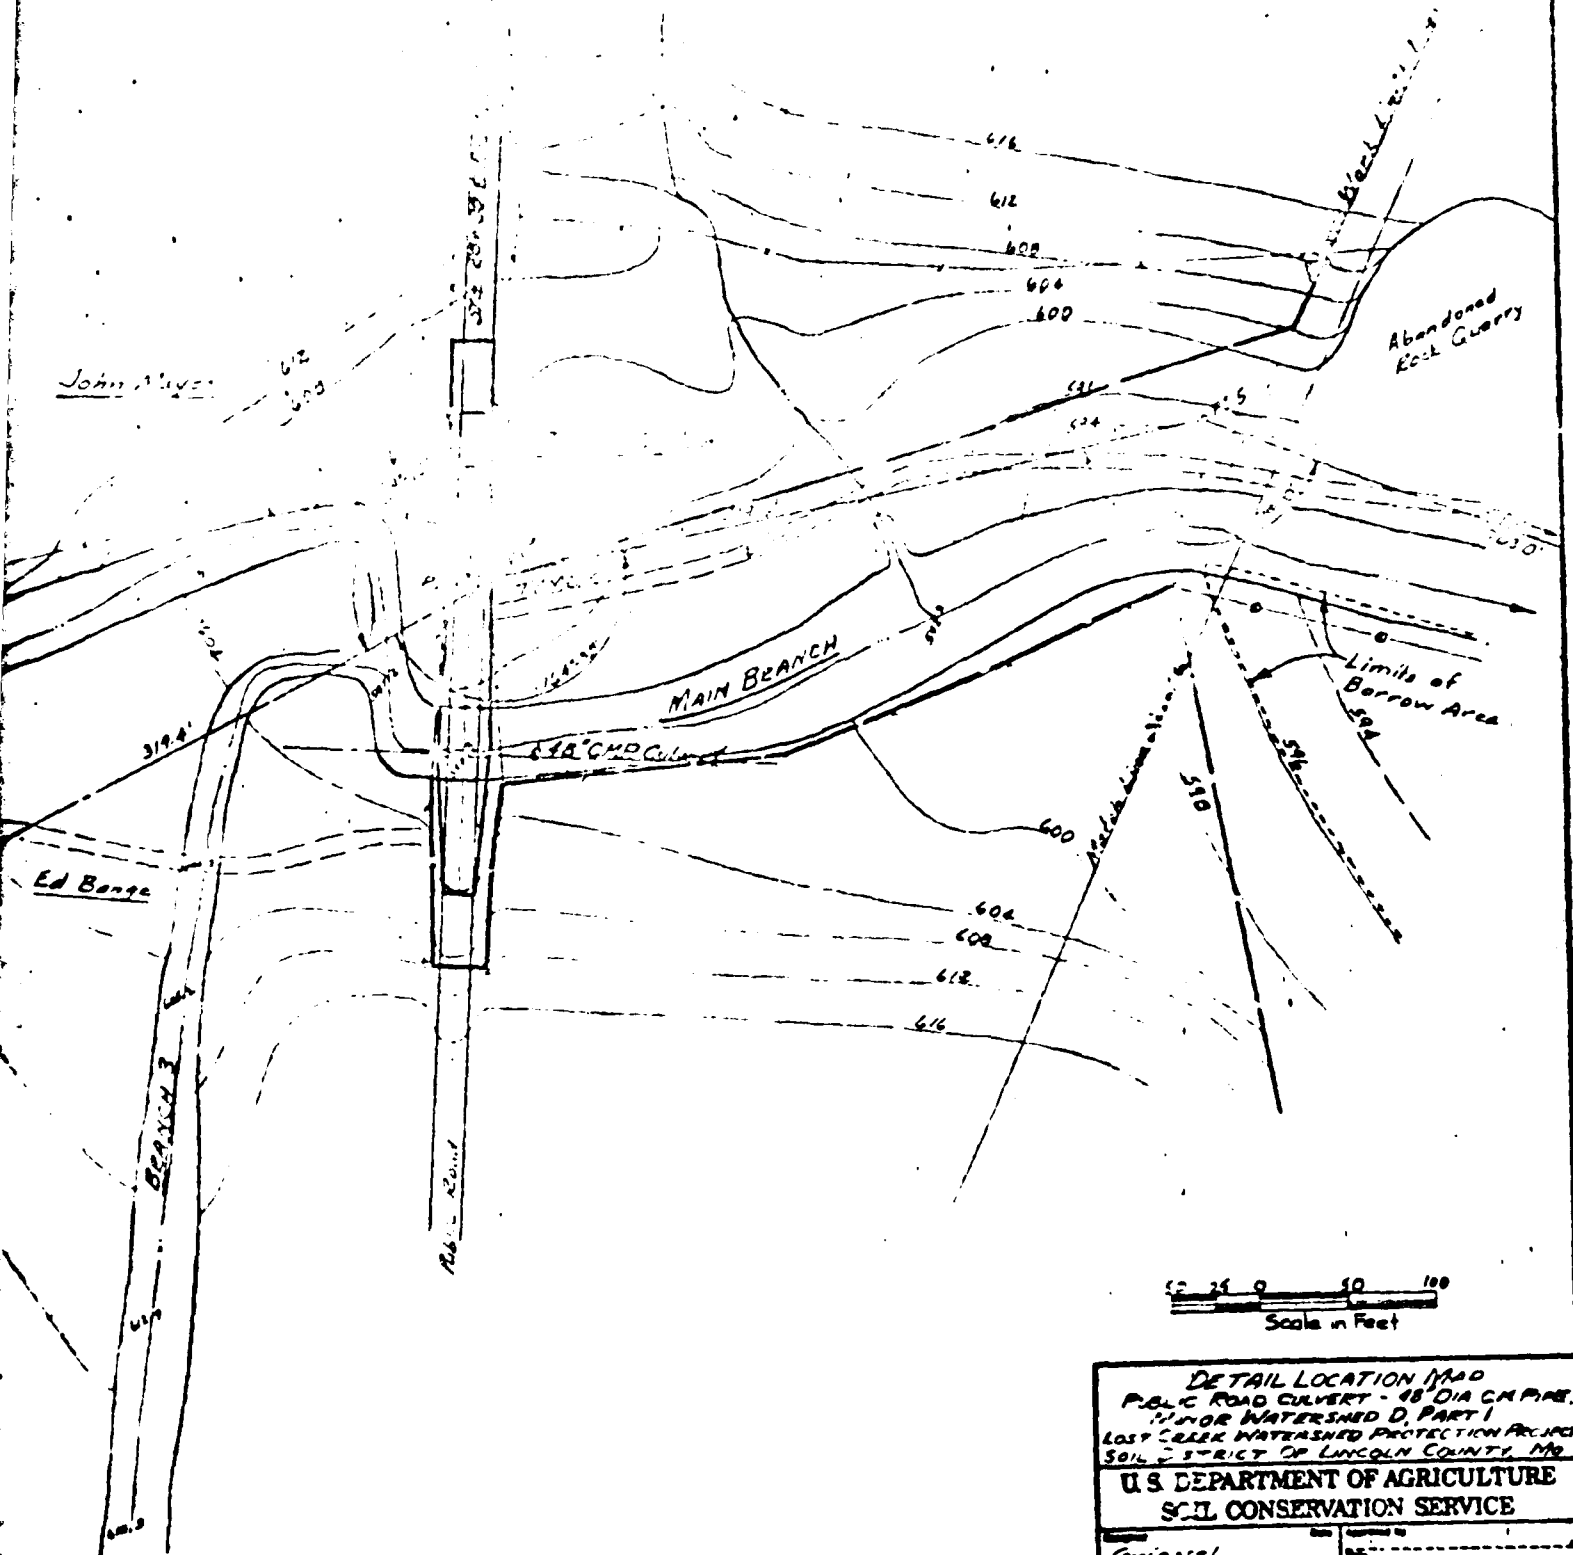


0 25 50 100
 Scale in Feet

DETAIL LOCATION MAP PUBLIC ROAD CULVERT - 48" DIA. C/Pipe MAJOR WATERSHED D. PART I LOUISIANA WATERSHED PROTECTION ACT SOIL DISTRICT OF LINCOLN COUNTY, MO.	
U.S. DEPARTMENT OF AGRICULTURE SOIL CONSERVATION SERVICE	
Engineer _____ _____ _____	Date _____ _____ _____
Geologist _____ _____ _____	Date _____ _____ _____
Inspector _____ _____ _____	Date _____ _____ _____
3-P-4495F-P	

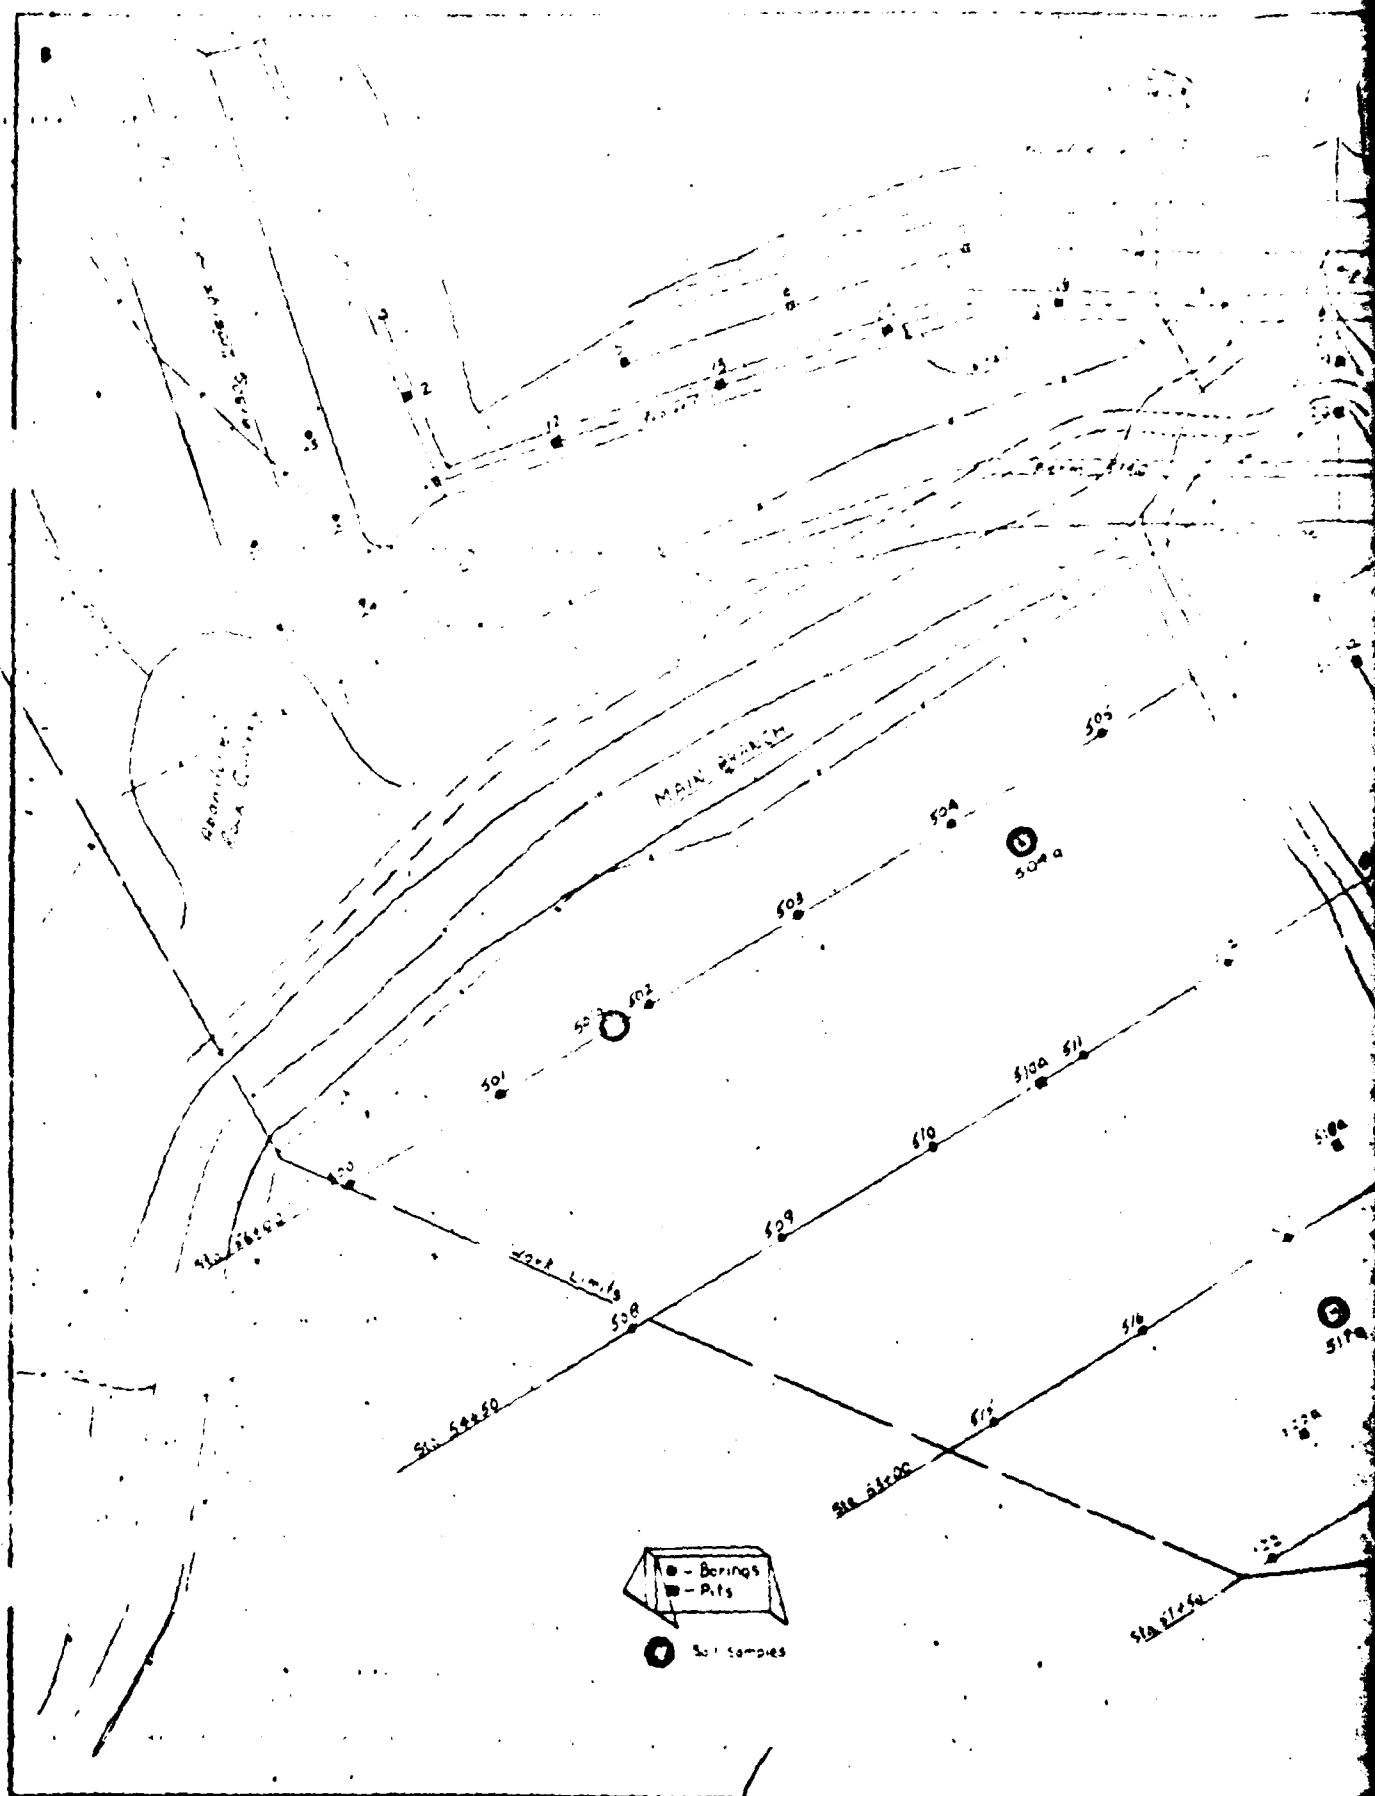

U. S. DEPARTMENT OF AGRICULTURE
SOIL CONSERVATION SERVICE


Designed by <u>Griesse</u>	Date <u>5/16/55</u>	Approved by <u>3-P-14957P</u>
Drawn <u>Griesse</u>		
Printed <u>A. B. B. B.</u>		
Checked <u>Griesse</u>		

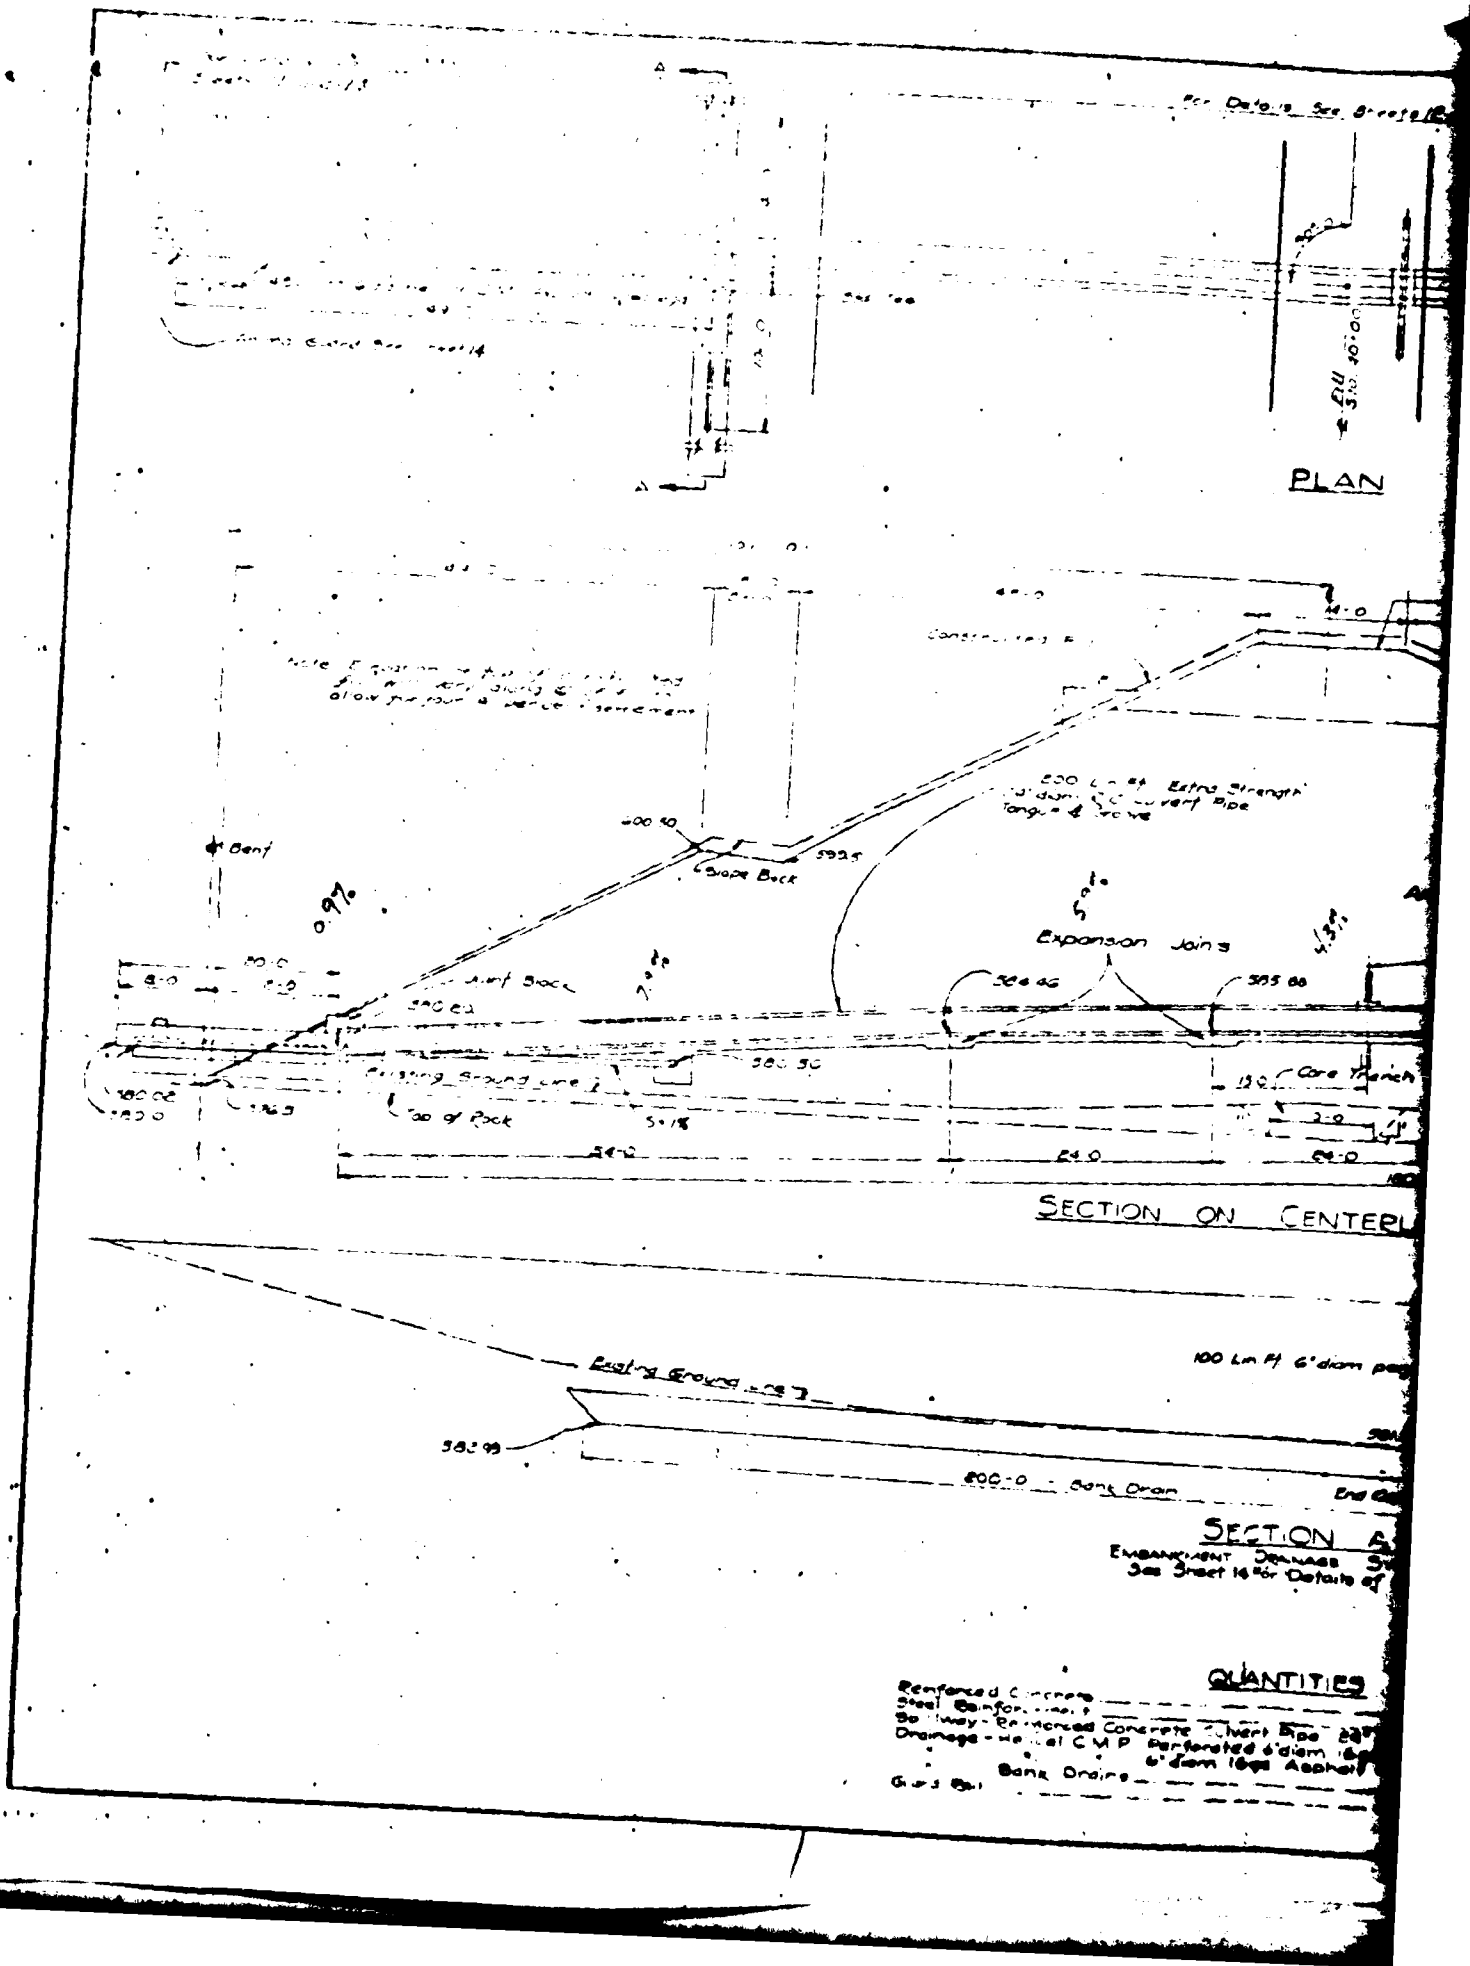


For Details See Sheets 12 and 14

For Details See Sheets 13 and 14

PLAN

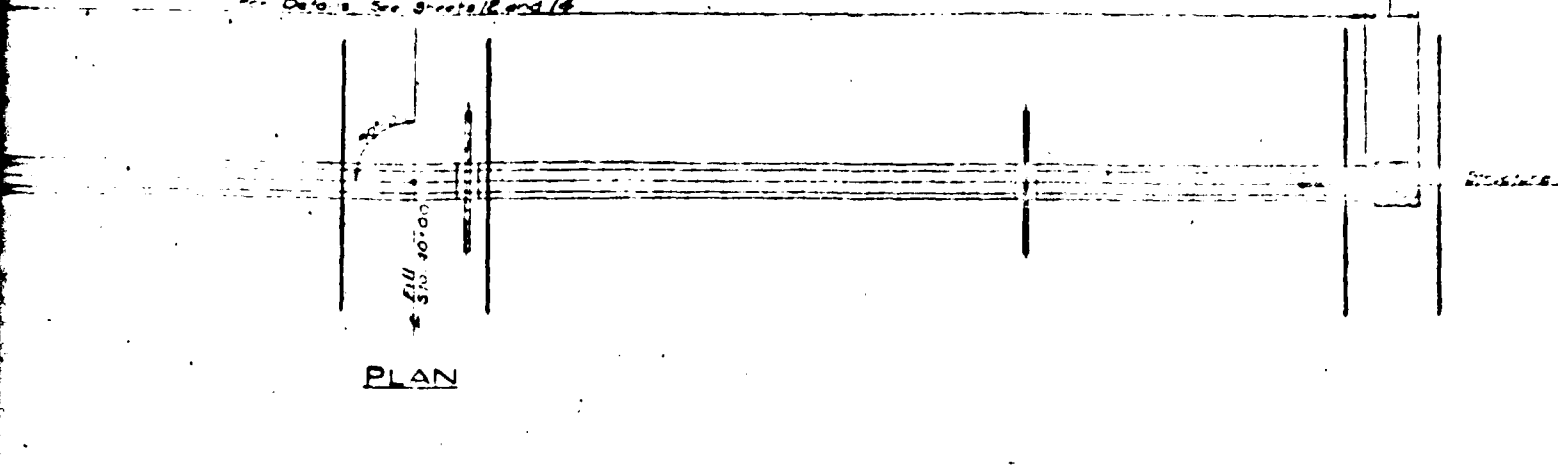

SECTION ON CENTERLINE

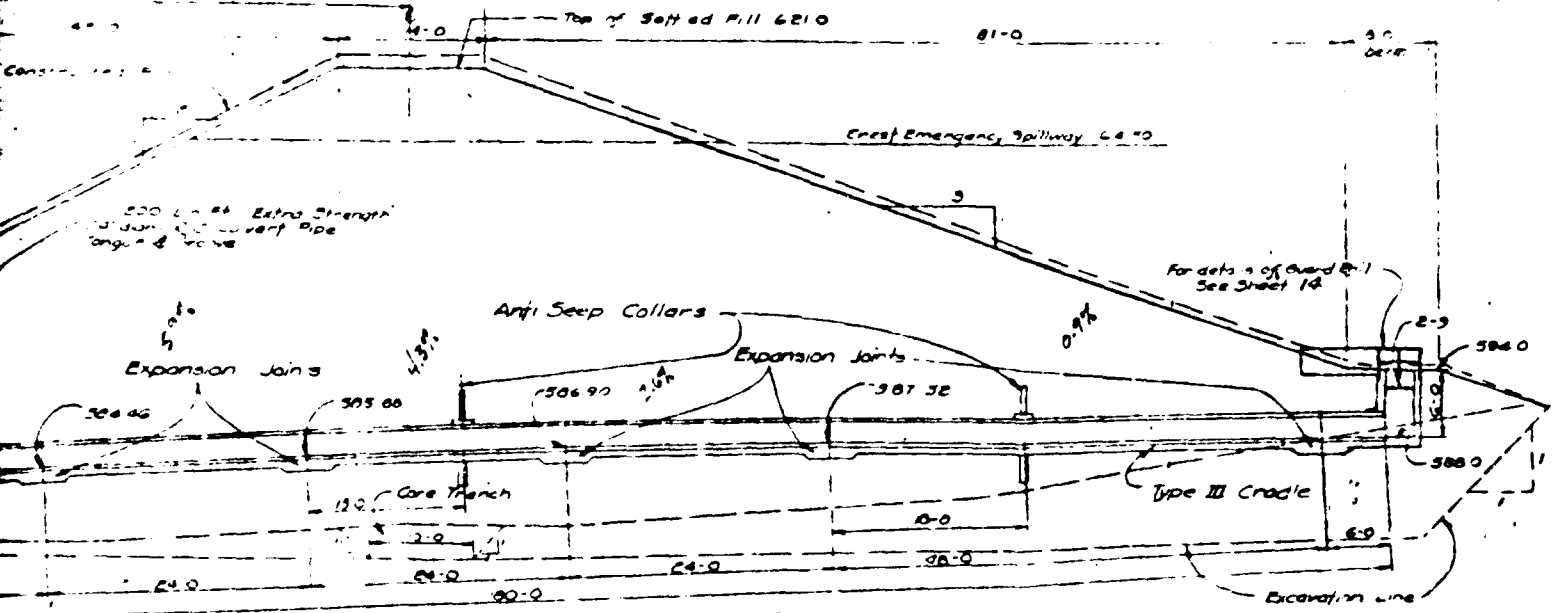

Fill Line 7

100 Lin Ft 6" diam perf helical C.M. Pipe Asphalt Coated 16 ga.
 Recess Filter
 End Cap
 581.51
 580.5
 580.3
 580.91
 586.5
 579.61
 42'-00"
 STRUCTURE NO. 2 6" FILL STA 42'-00"


SECTION A-A

EMERGENCY DRAINAGE SYSTEM
 See Sheet 14 for Details of Cross Section


QUANTITIES

Reinforced Concrete	58.16 Cu Yds
Steel Reinforcement	2712 P.L.O.s
6" In. Perforated Concrete	200.0 Lin Ft
Drainage - 6" C.M.P. Perforated 6" diam 6 ga Asphalt Coated	142.0 Lin Ft
6" diam 16 ga Asphalt Coated	49.0 Lin Ft
6" dia Pipe	119.0 Cu Yds
6" dia Pipe	Part Job

R/C DROP INLET 24" DIAM PIPE GENERAL LAYOUT Lost Creek Watershed Protection Project Soil District of Lincoln Co. Mo. Minor Watershed D. Part 1	
U.S. DEPARTMENT OF AGRICULTURE SOIL CONSERVATION SERVICE	
Drawn by J.A. Street Date 2-20-54	Checked by E.G. Rensch Date 2-21-54
Design D. Messersmith Date 2-23-54	Approved by R.L. Lusk Date 3-28-54
Project No. 3-A-1495-P	

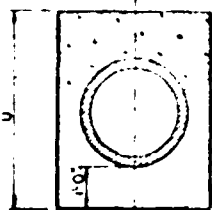
[illegible]

SECTION B-B

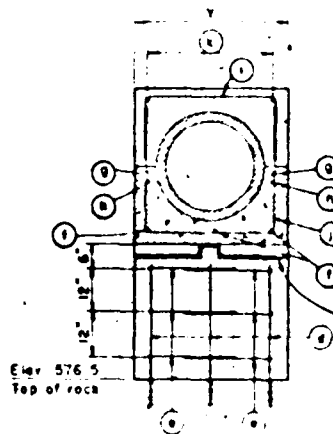


SECTION A-A

Notes
- Pipe Cradle to be separated from pier by 4" minimum for asphaltic expansion joint filler.
Entire joint between pier and pipe cradle may be inverted at option of contractor, so that joint proper will be at bottom of cradle, and bottom of Keyway will be 3" below bottom of cradle.

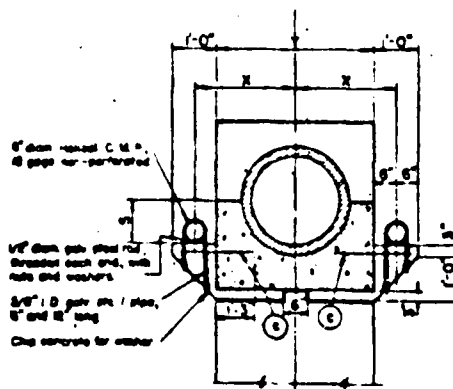


DRAIN SUPPORT DETAILS

To be used only when shown on plane.

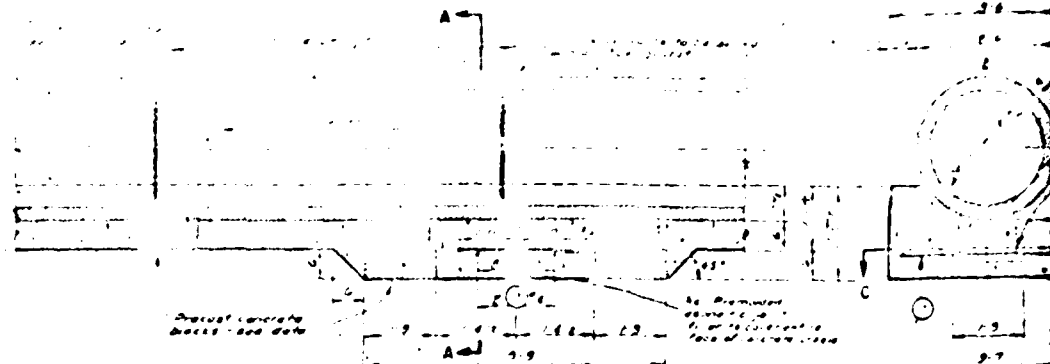


DETAILS OF EXPANSION JOINT AND TYPE II CRADLE

SECTION A

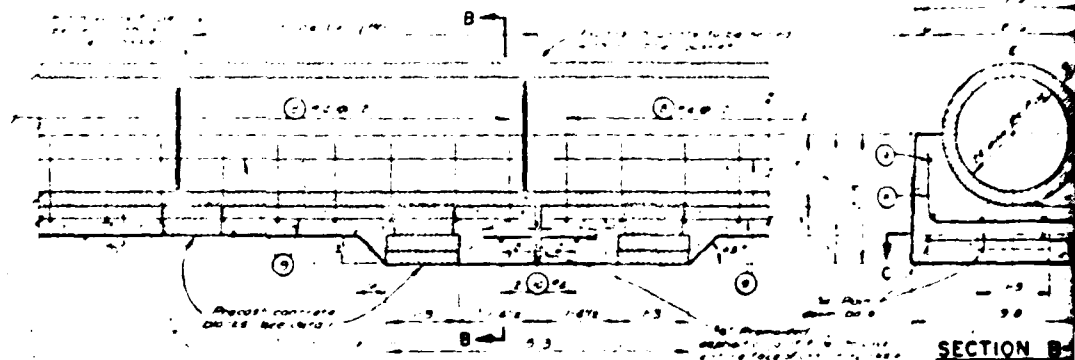


DETAILS OF EXPANSION JOINT AND TYPE II CRADLE

SECTION B

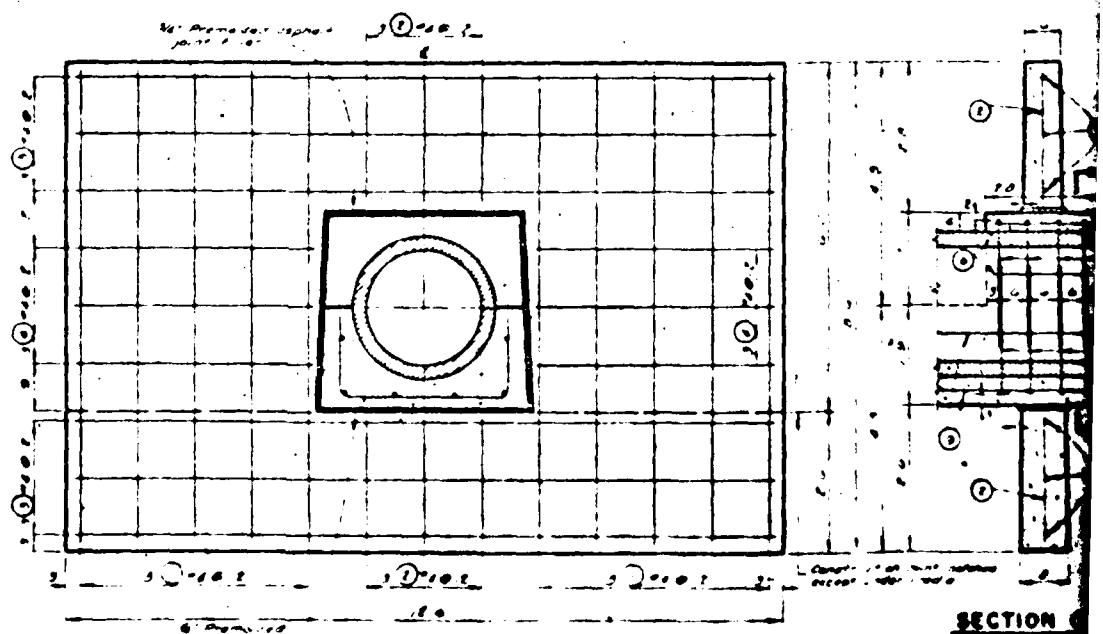


ELEVATION OF ANTI-SEEP COLLAR


SECTION C

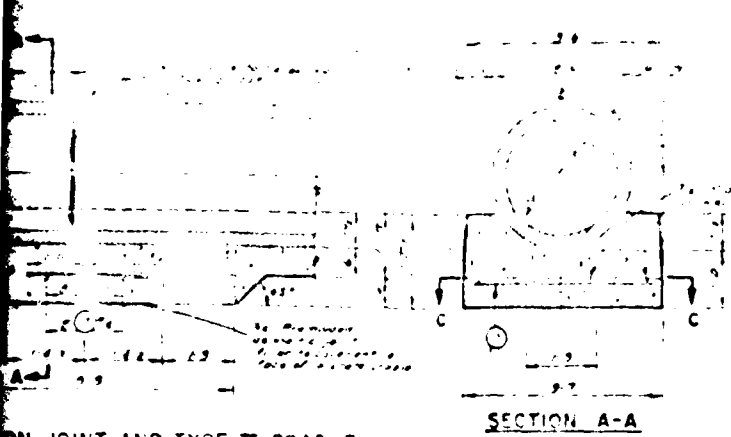


ON JOINT AND TYPE II CRADLE

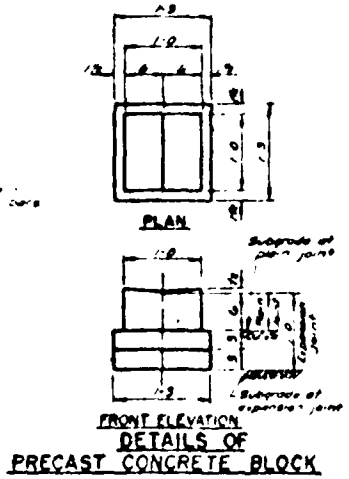

DETAILS OF PRECAST CONCRETE BLOCK

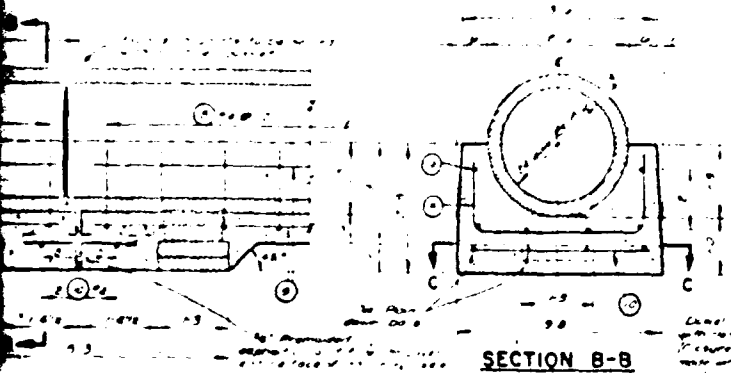[illegible]

ON JOINT AND TYPE III CRADLE

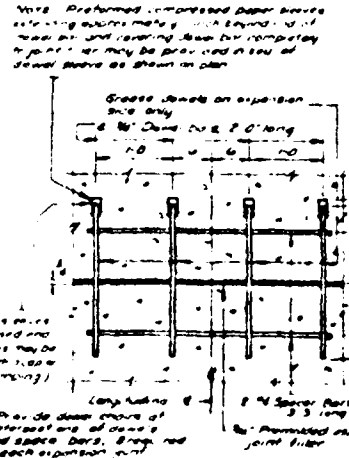

SECTION C-C

QUANTITIES

ANTI-SEEP COLLAR WITH TYPE I CRADLE

874 00 Linear feet #4 Steel Bars 13 C 100' x 100'
Concrete Volume 23,269 Cu Yds *

ANTI-SEEP COLLAR WITH TYPE II CRADLE

874 30 Linear feet #4 Steel Bars 176 C 100' x 100'
Concrete Volume 24,134 Cu Yds *

* Volume does not include cradles

TYPE II CRADLE (See Item #1)

Concrete Volume 011203 Cu Yds

TYPE III CRADLE (See Item #1)


1179 Linear feet #4 Steel Bars 70 100'
Concrete Volume 118199 Cu Yds

EXPANSION JOINT (See Exp Joint)


630 Linear feet #4 Steel Bars 43 100'
Concrete Volume Type II = 336,30 Cu Yds
Type III = 330,43 Cu Yds

DOWEL BARS

36 Plain Round Bars 8" dia. x 6 ft. long in each sleeve
Required per Exp Joint

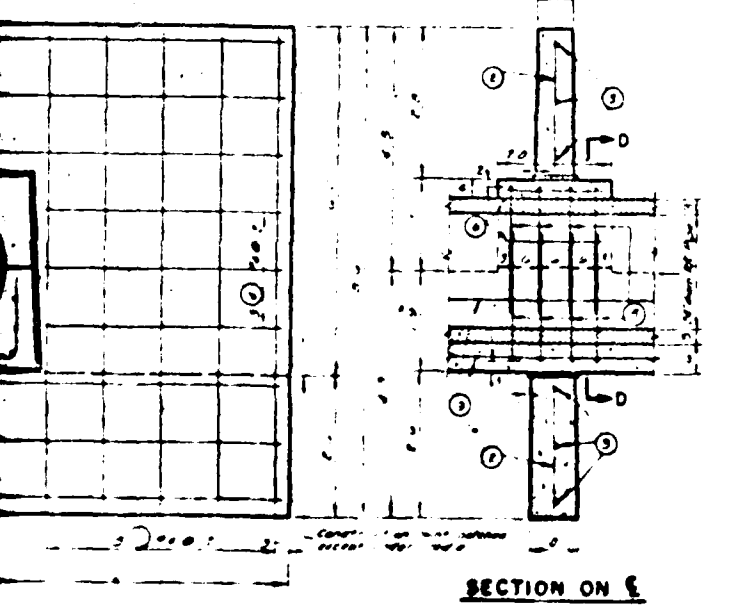

NEP COLLAR

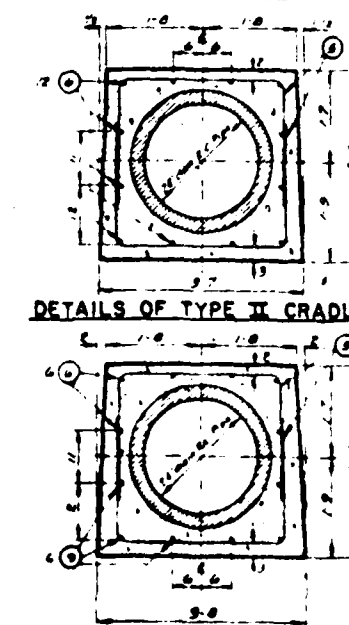

DETAILS OF TYPE III CRADLE
SECTION D-D

**REINFORCED CONCRETE SPCC W/LET 20" PIPE
DETAILS OF TYPE II ORACLE, ANTI-SEEP COLLAR**


**U.S. DEPARTMENT OF AGRICULTURE
SOIL CONSERVATION SERVICE**

WORKING LOSS FOR WATER BODIES


ESTIMATING MANUAL

BY DATE PAGE NO. REV. DATE

428 BY PCM - 10 11-69 1 11-69

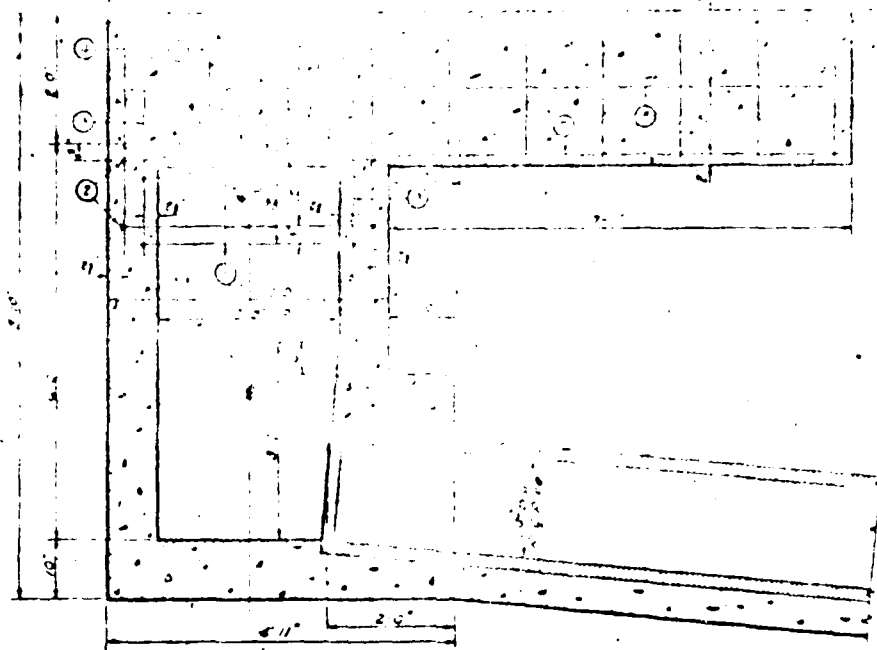


SECTION ON CENTERLINE

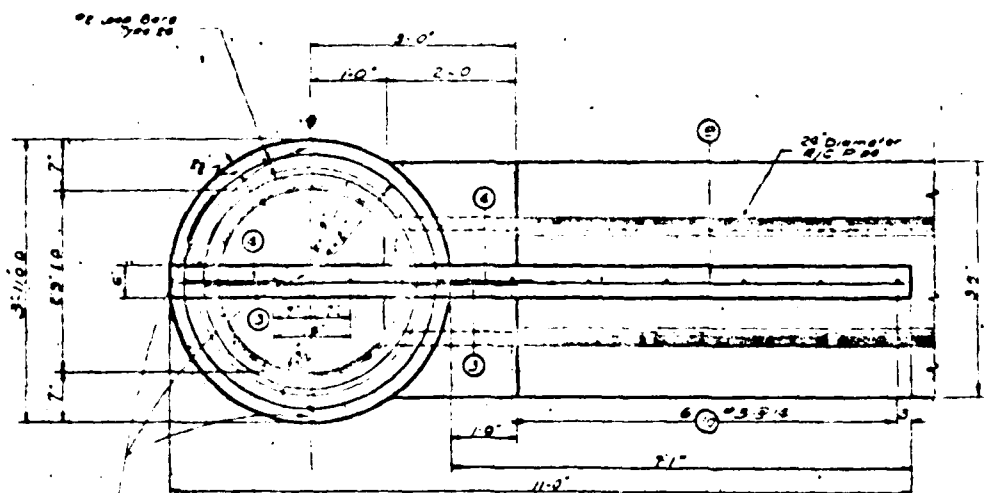

Overlaid is bolted to structure
by 5/8" bolt through 3/4" plate. 3
required.
See Sheet 16 for details
of main rail.

PLAN

CONSTRUCT
METAL PL
LOCATED
NOMINAL

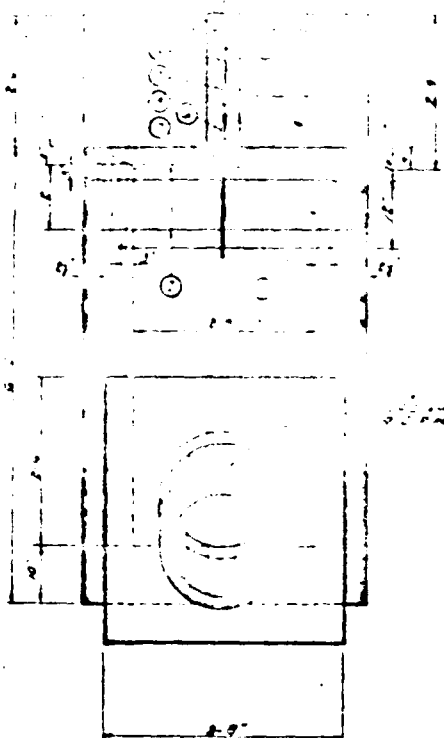

REAR ELEVATION


ITEM	QTY	UNIT	PRICE	TOTAL
1. 24" DIA. R/C PIPE	1	LINEAL FT.	1.50	1.50
2. 24" DIA. R/C PIPE	1	LINEAL FT.	1.50	1.50
	3.75	LINEAL FT.	1.50	5.625

CONCRETE VOLUME = 2.79 CU YDS

CONSTRUCTION NOTE
METAL FORMS ARE AVAILABLE AT THE ST. CHARLES CO. SOILS DISTRICT OFFICE
LOCATED AT ST. CHARLES, MISSOURI, AND CAN BE RENTED FOR A
NOMINAL FEE

CONCRETE CIRCULAR RISER FOR 24" DIA. R/C PIPE <i>Last Grade Partnership Protection Project</i> <i>Soil District of Lincoln Co. Mo</i> <i>Minors Worksheet D, Page 1</i>	
U. S. DEPARTMENT OF AGRICULTURE SOIL CONSERVATION SERVICE	
Designed by: STAFF Drawn by: STAFF Printed: 1/15/64 Drawing No.: 1-15-64	Checked by: STAFF Title: 1-15-64 Date: 1-15-64 File No.: 1-15-64 Project No.: 1-15-64 Drawing No.: 1-15-64

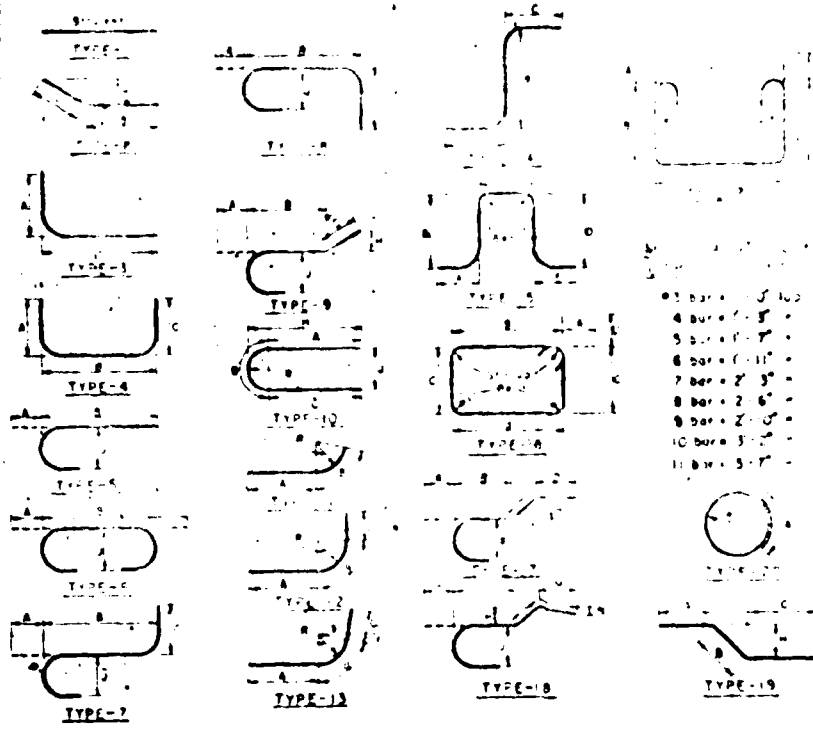

- 1. bar 1/2" x 1/2"
- 2. bar 1/2" x 1/2"
NOTE: All bends not shown to scale. They shall conform to the proposed standard & C. 1000 to be recommended. All dimensions are measured from this date to the date of the drawing, except where otherwise noted. It shall be the responsibility of the designer to provide the proper dimensions and quantities.


BAR TYPE DETAILS
Revised 1-24-54

FRONT ELEVATION
DETAIL OF GU

BILL OF MATERIAL			
Pipe Diam.	Bar Size	Quantity	Length
6"	3 or 4	2	1'-2"
8"	3 or 4	3	1'-3"
10"	3 or 4	4	1'-6"

All holes in pipe to receive bars shall be 3/16" dia.

Drill 1/2" hole, 1" from end of bars to receive nail or wire.
1 1/2" or 2" band

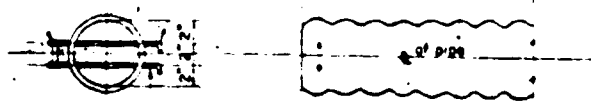


DETAILS OF ANIMAL GUARD

Perforated filter cloth
perforated pipe
Run sand and


6" diam. Perforated
Metal C.M. Pipe
Drain

CROSS SECTION


6" PER

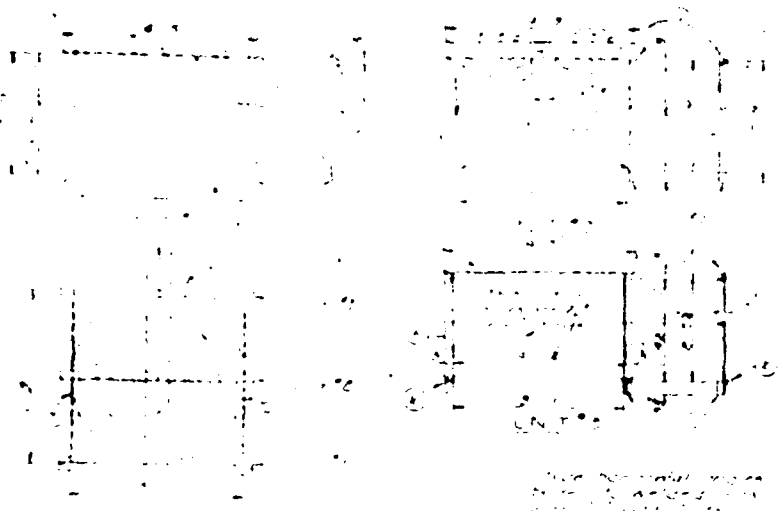

DETAIL OF GUARD RAIL

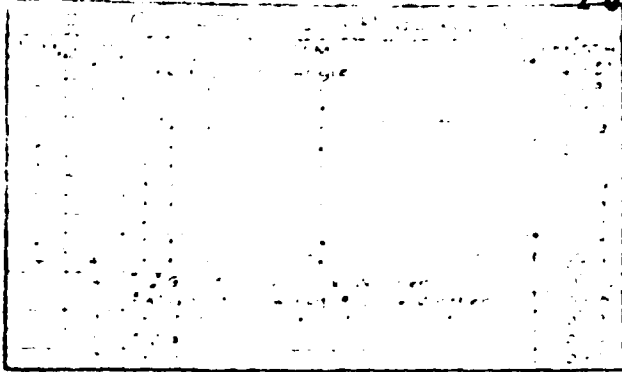


Construct as follows:
1. The pipe shall be 12" larger than the diameter of the hole in the concrete.
2. The pipe shall be 12" larger than the diameter of the hole in the concrete.
3. The pipe shall be 12" larger than the diameter of the hole in the concrete.

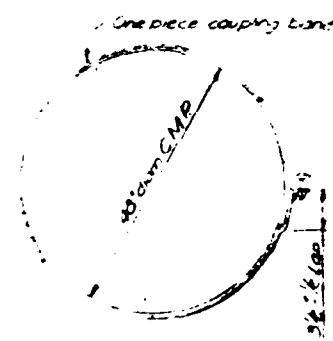

DETAILS OF COUPLING BAND
Not To Scale


Porous filter continuous along perforated pipe drain consisting of Pit-Run sand and gravel mixture

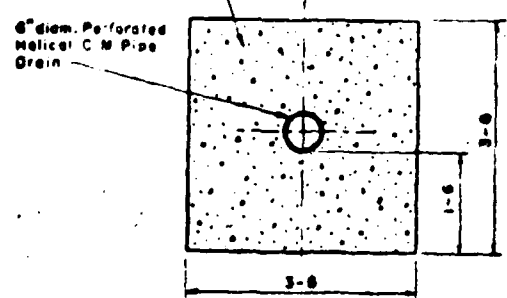


CROSS SECTION OF POROUS FILTER FOR


6" PERFORATED HELICAL C.M. PIPE


STANDARD DETAILS			
Lost Creek Watershed Protection Project Soil District of Lincoln County, Missouri Arroyo Watershed D Part 1			
U.S. DEPARTMENT OF AGRICULTURE SOIL CONSERVATION SERVICE			
Project	Date	Approved by	
D. Nagawane	3-1-56	HEAD, CARTOGRAPHIC UNIT	
Drawn		CHECKED BY	
		3-1-56	
Scale		3-1-56	
File No.		3-1-56	

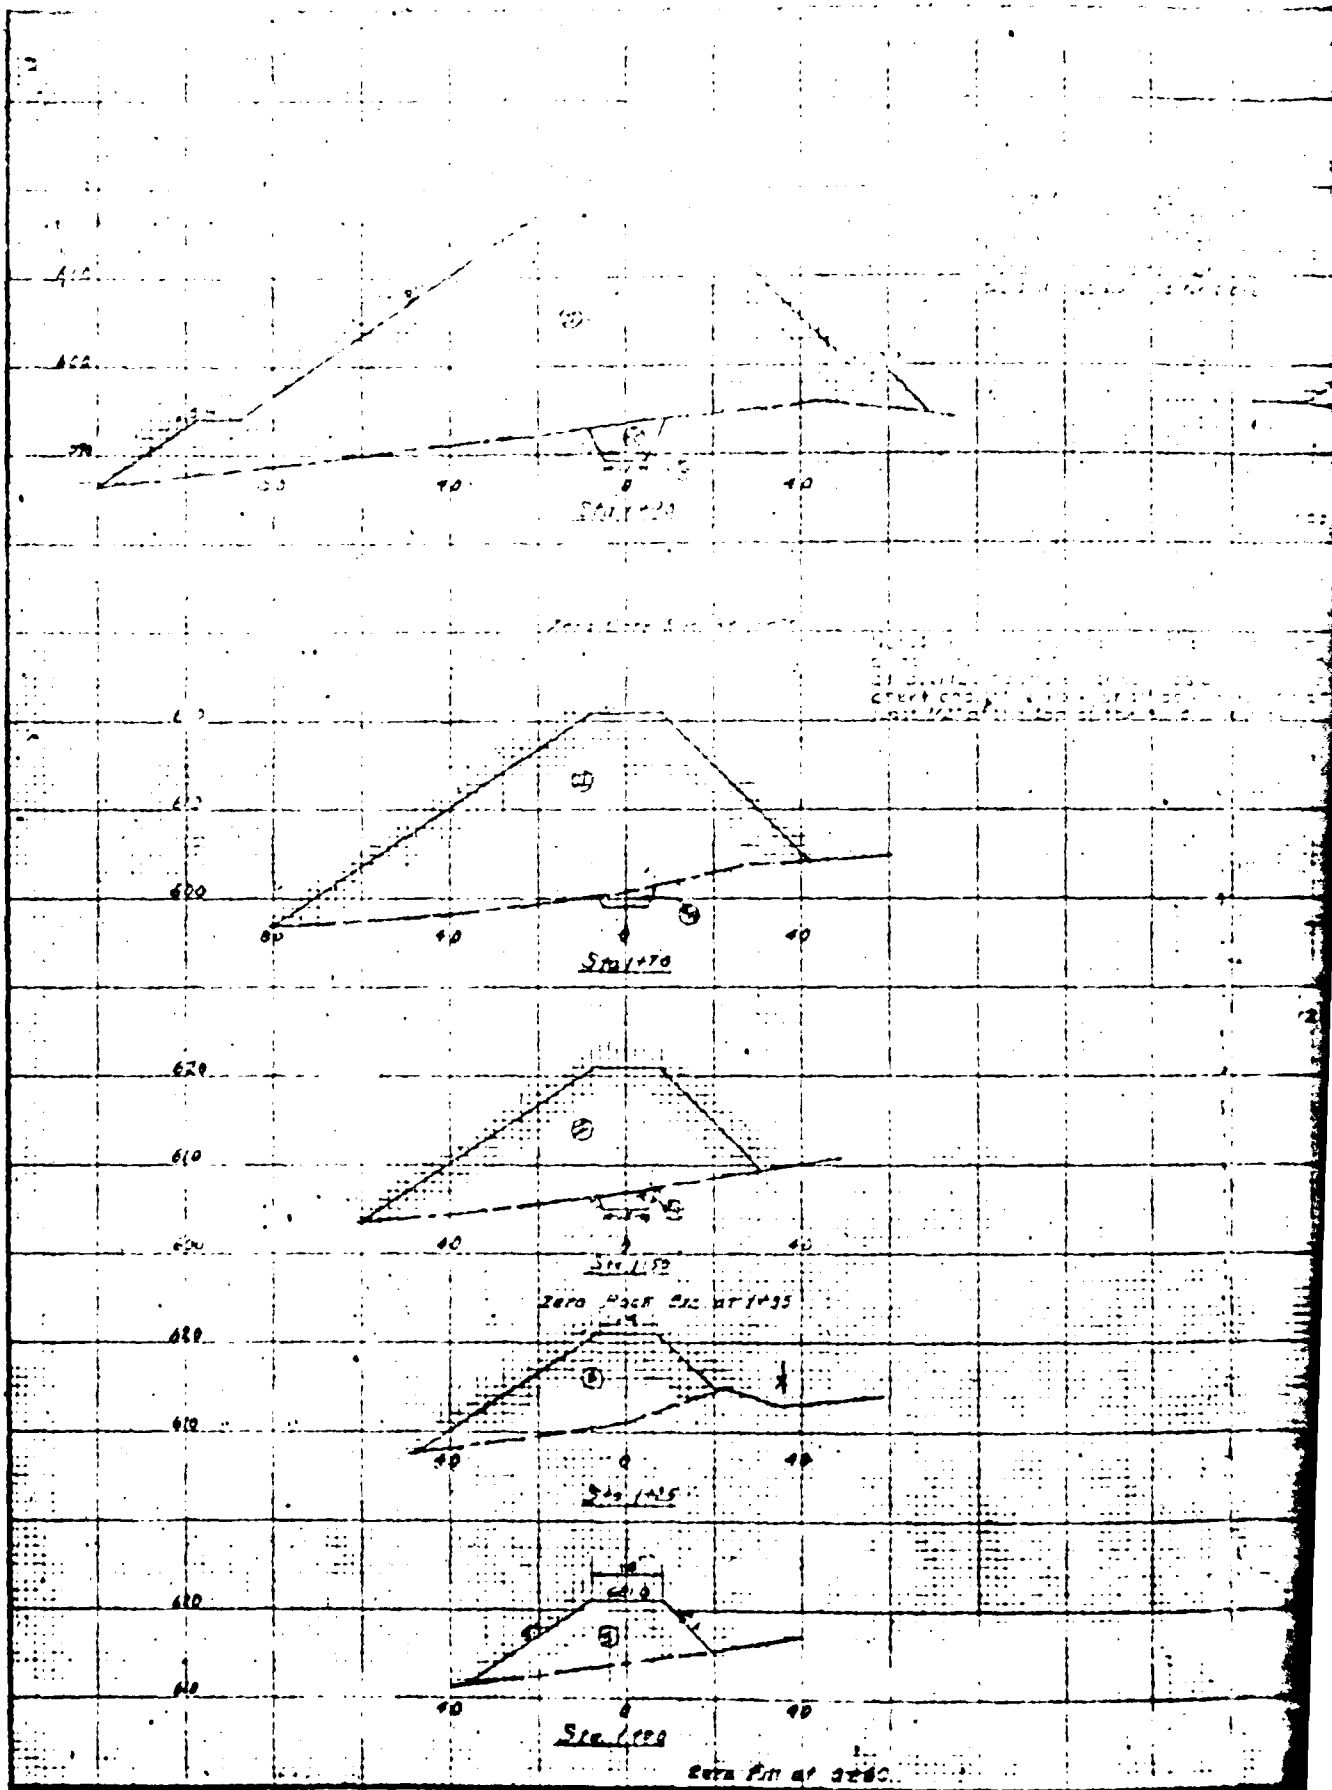

Notes:
1. This is a plan view of the structure.
2. The structure is located on the right bank of the stream.
3. The structure is a concrete structure.
4. The structure is a concrete structure.

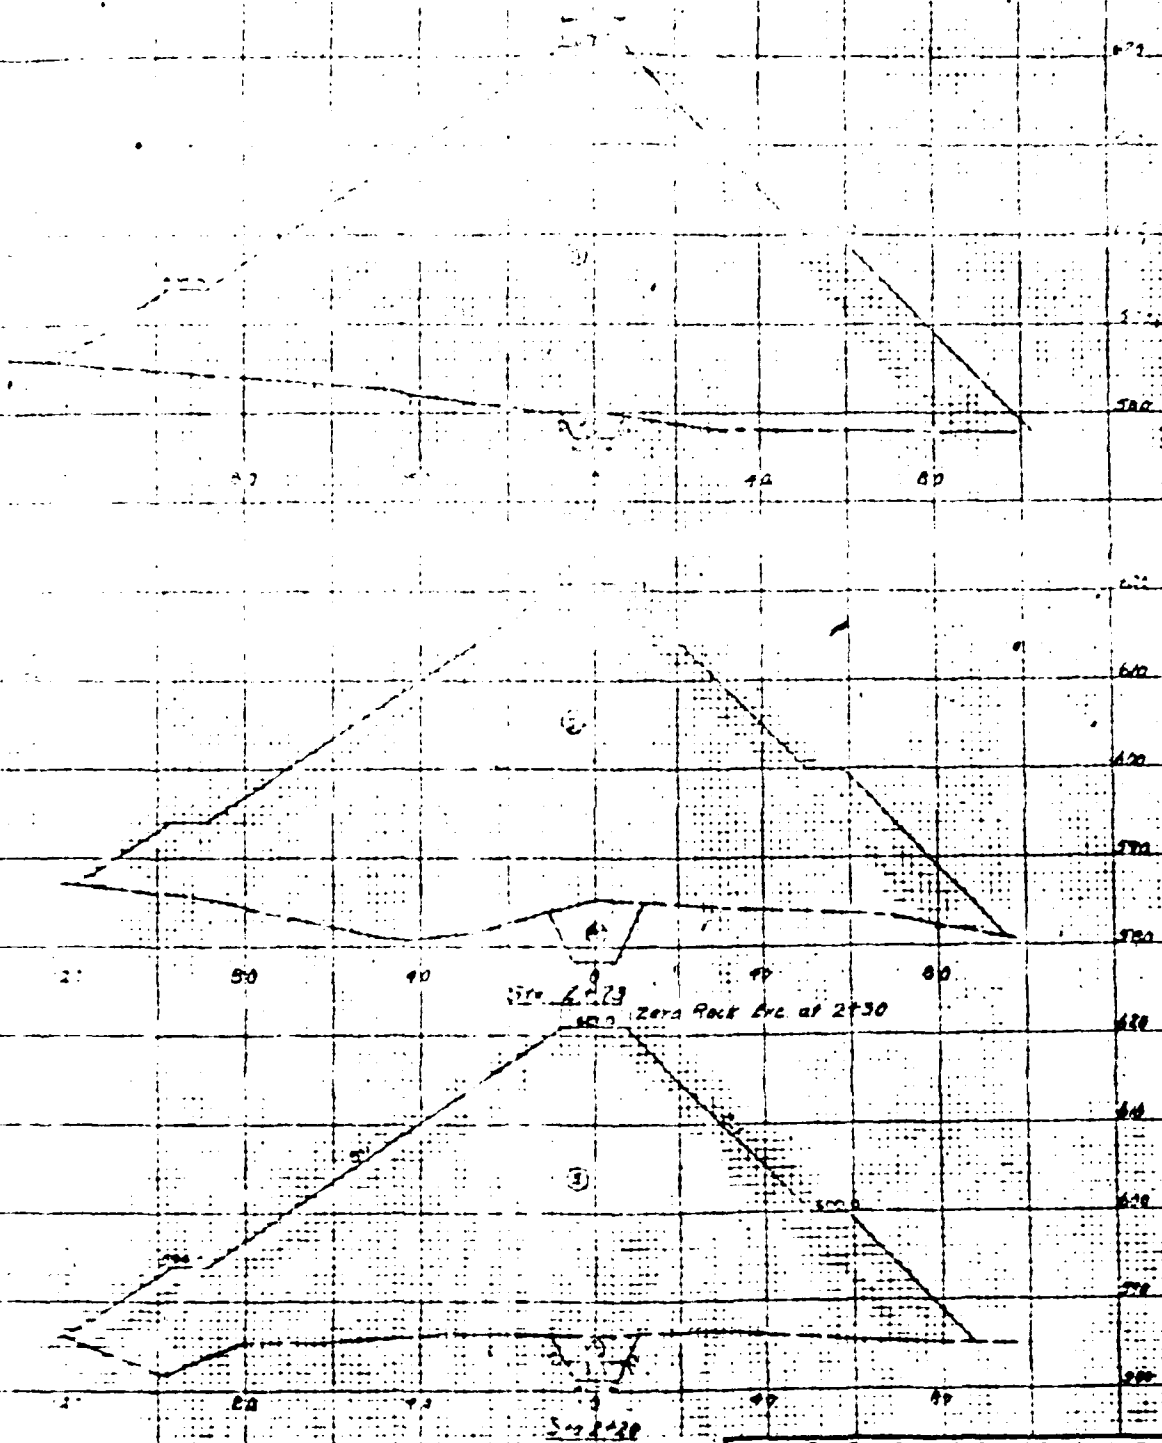

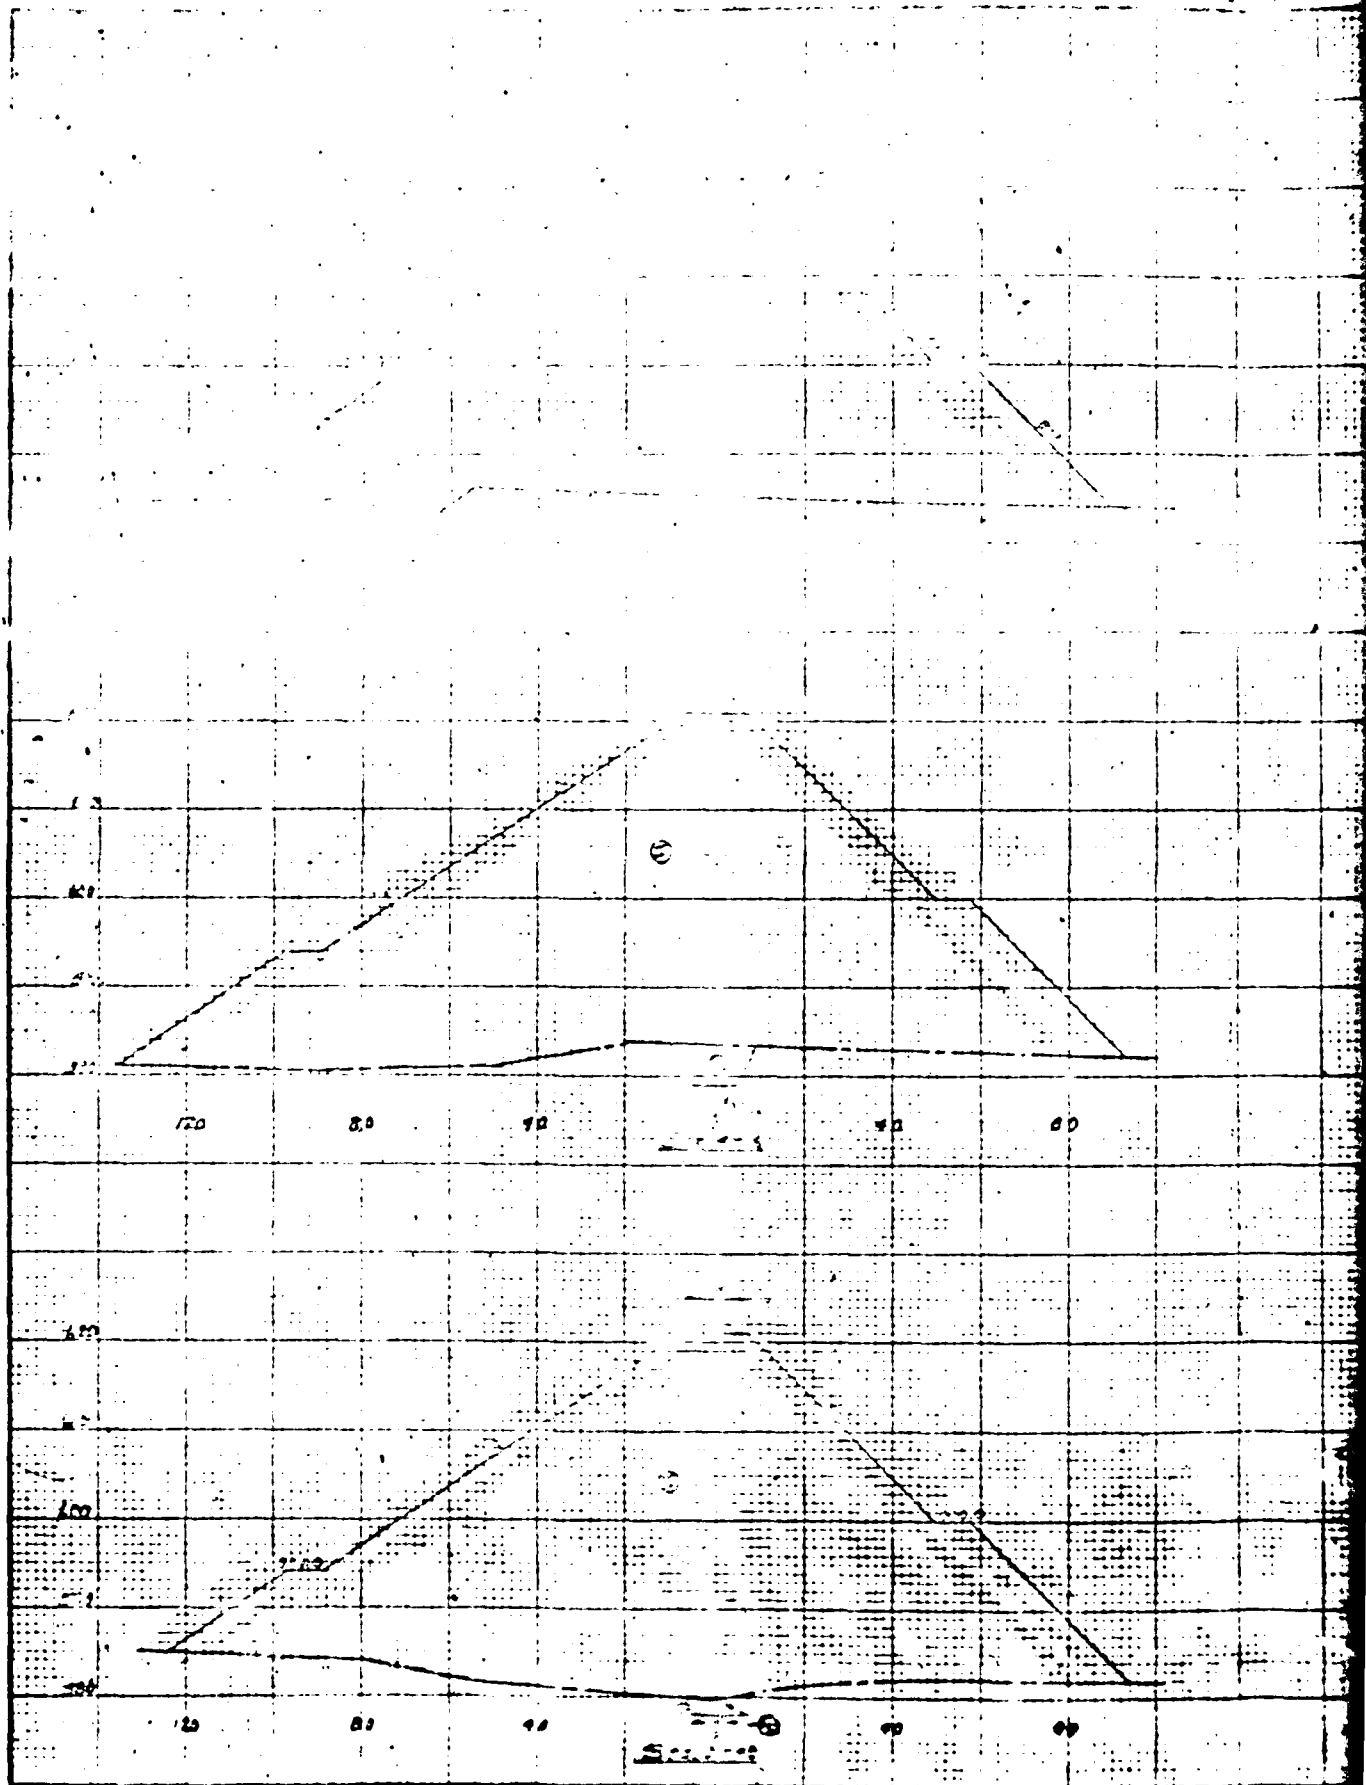

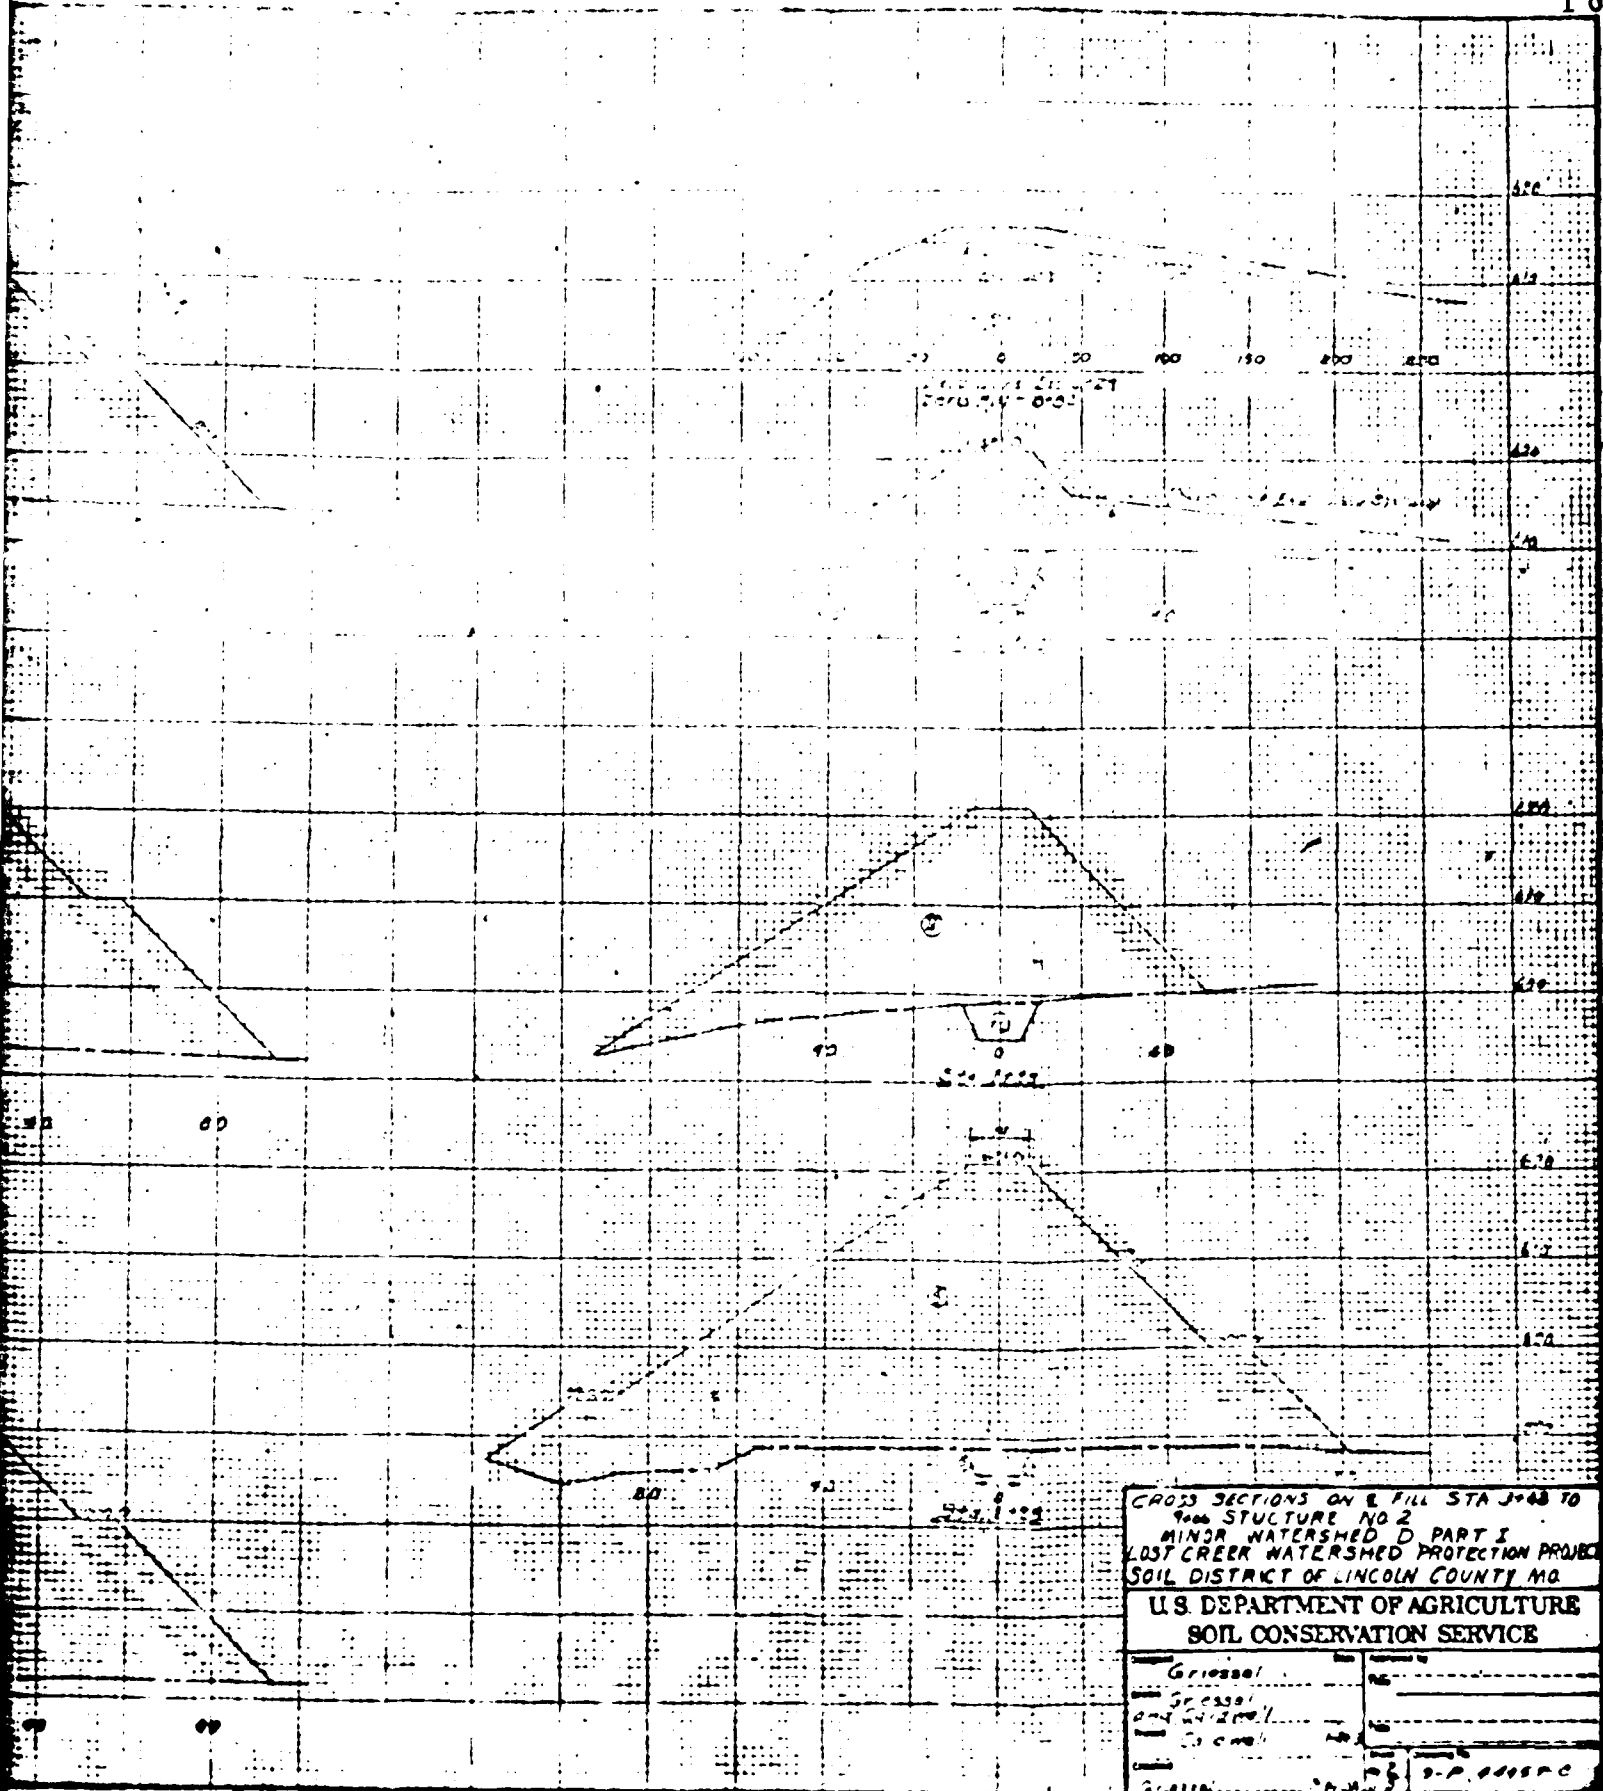



CROSS SECTIONS ON R. FILL STA 3+48 TO
 9+00 STRUCTURE NO 2
 MINOR WATERSHED D PART I
 LOST CREEK WATERSHED PROTECTION PROJECT
 SOIL DISTRICT OF LINCOLN COUNTY, MO.


U.S. DEPARTMENT OF AGRICULTURE
 SOIL CONSERVATION SERVICE

Drawn by Griessel	Checked by Griessel
Designed by Griessel	Reviewed by Griessel
Constructed by Griessel	Approved by Griessel

Scale 1" = 100'

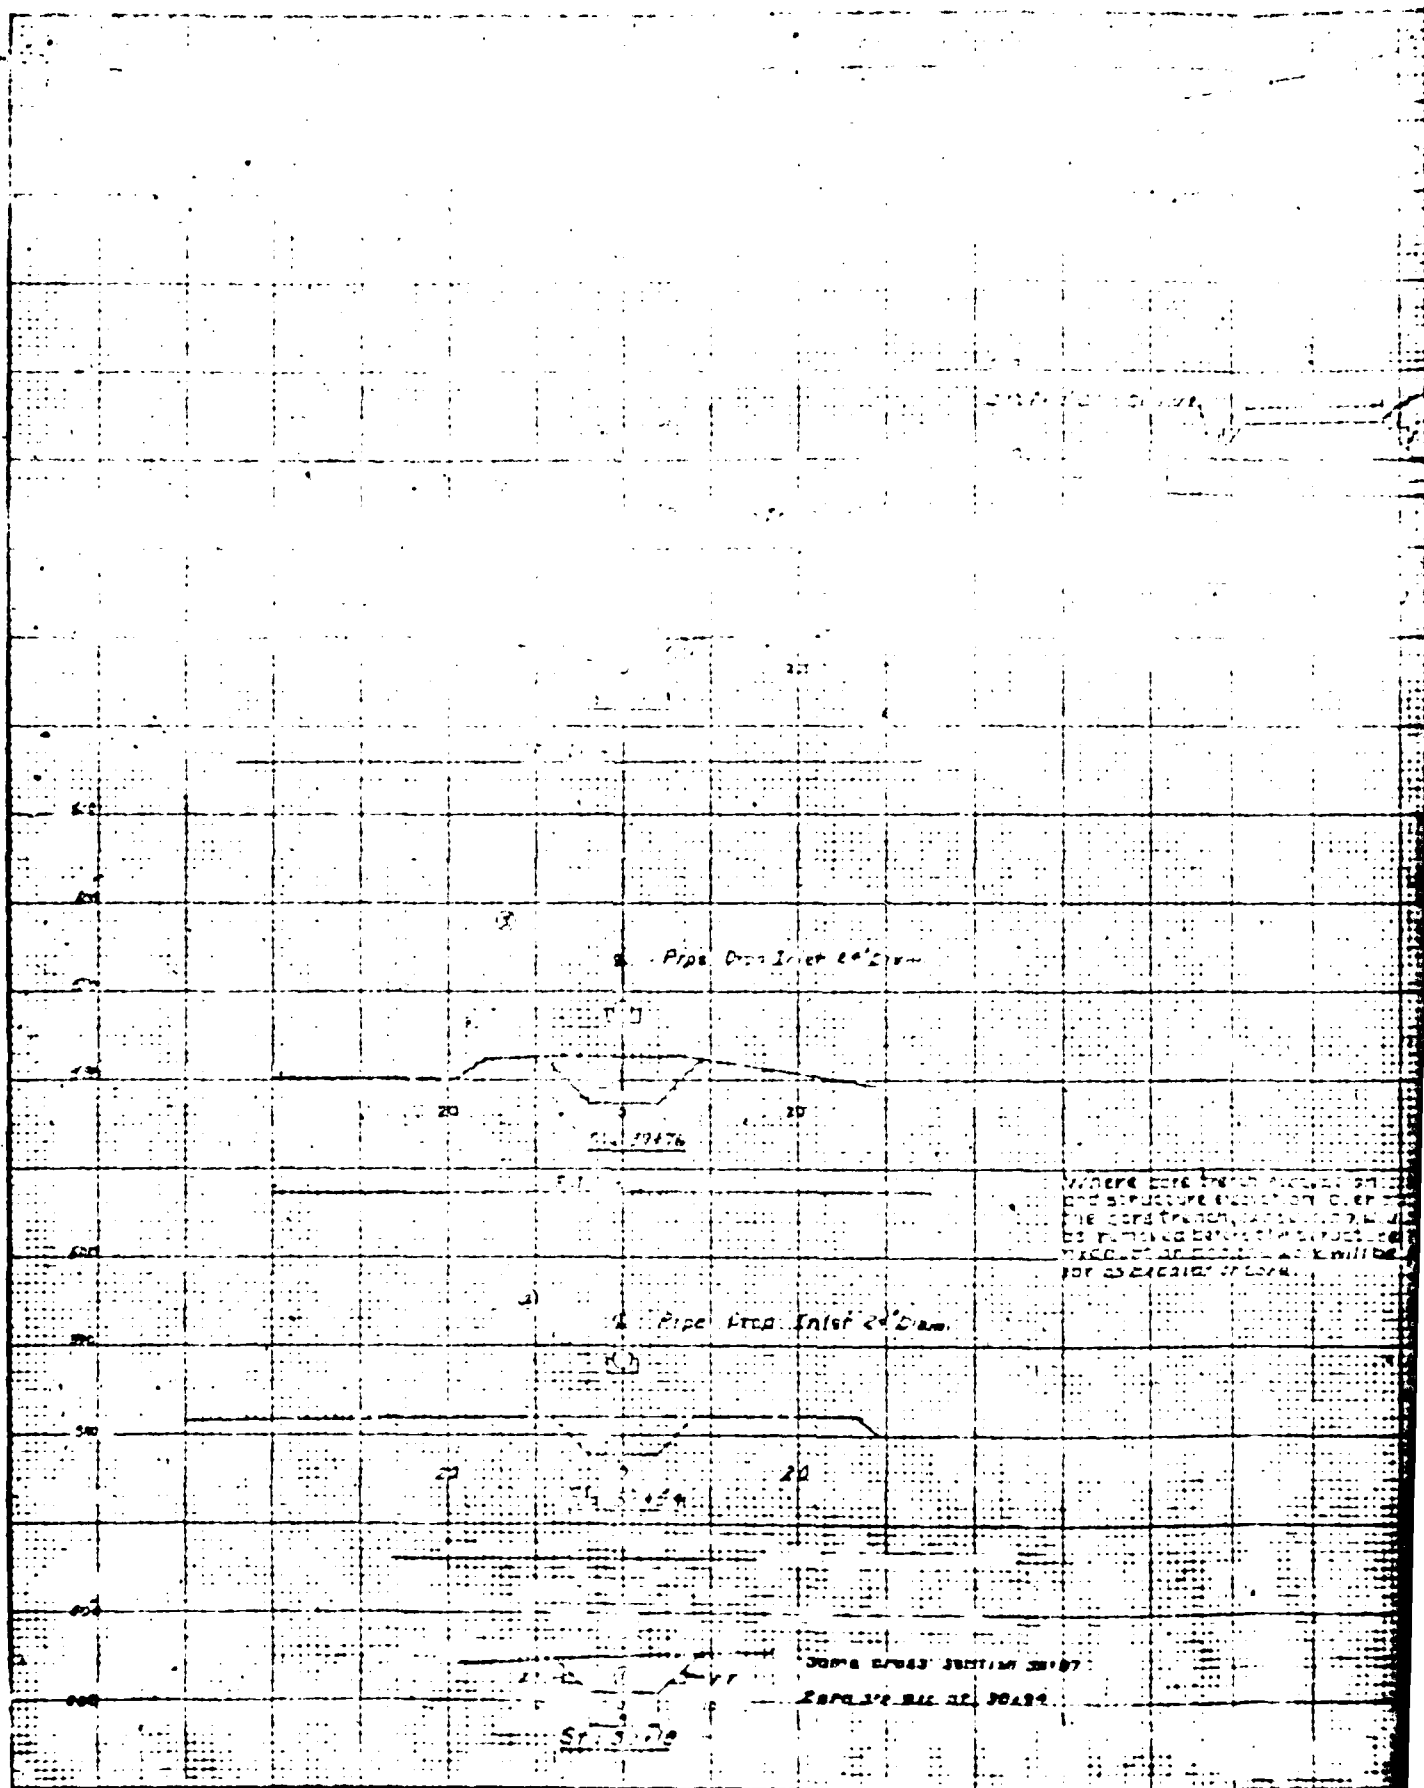

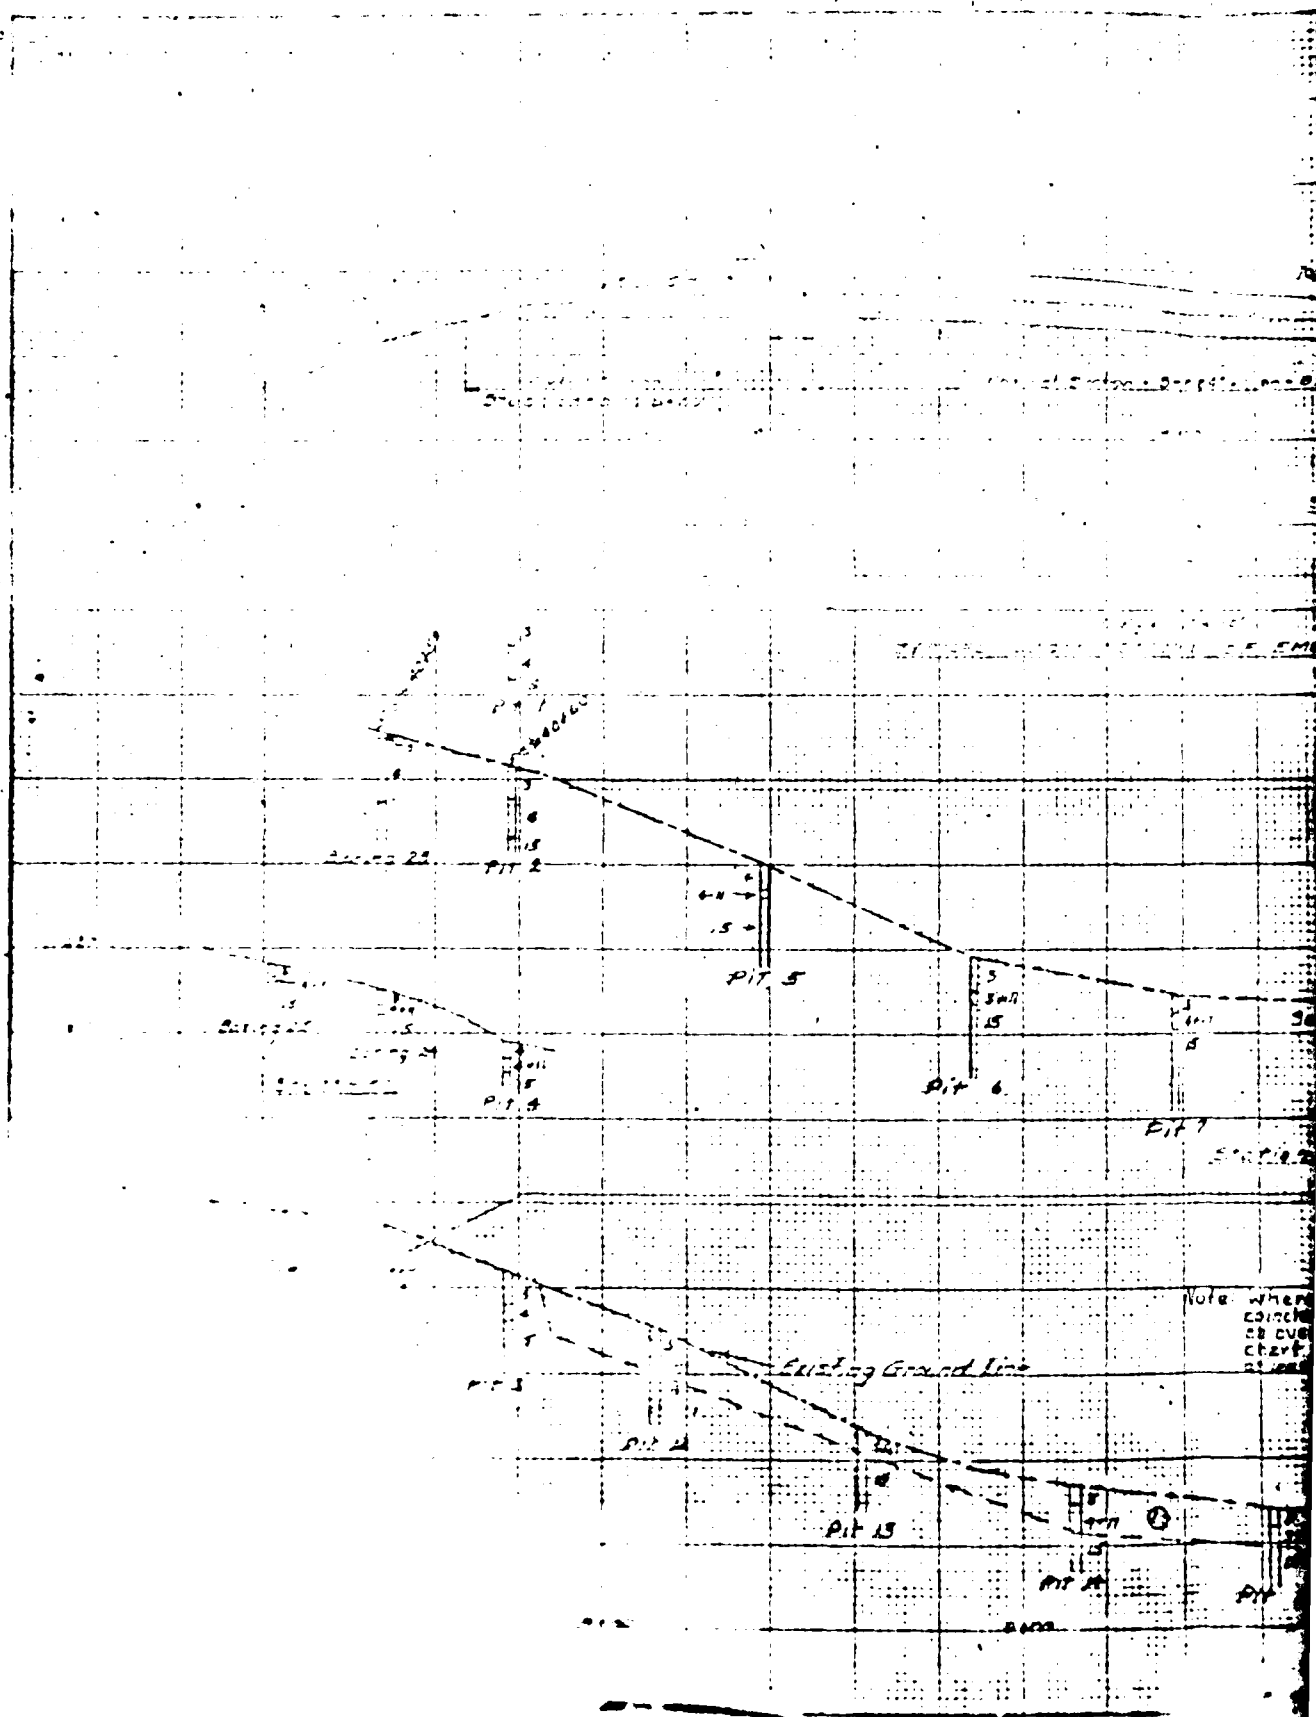

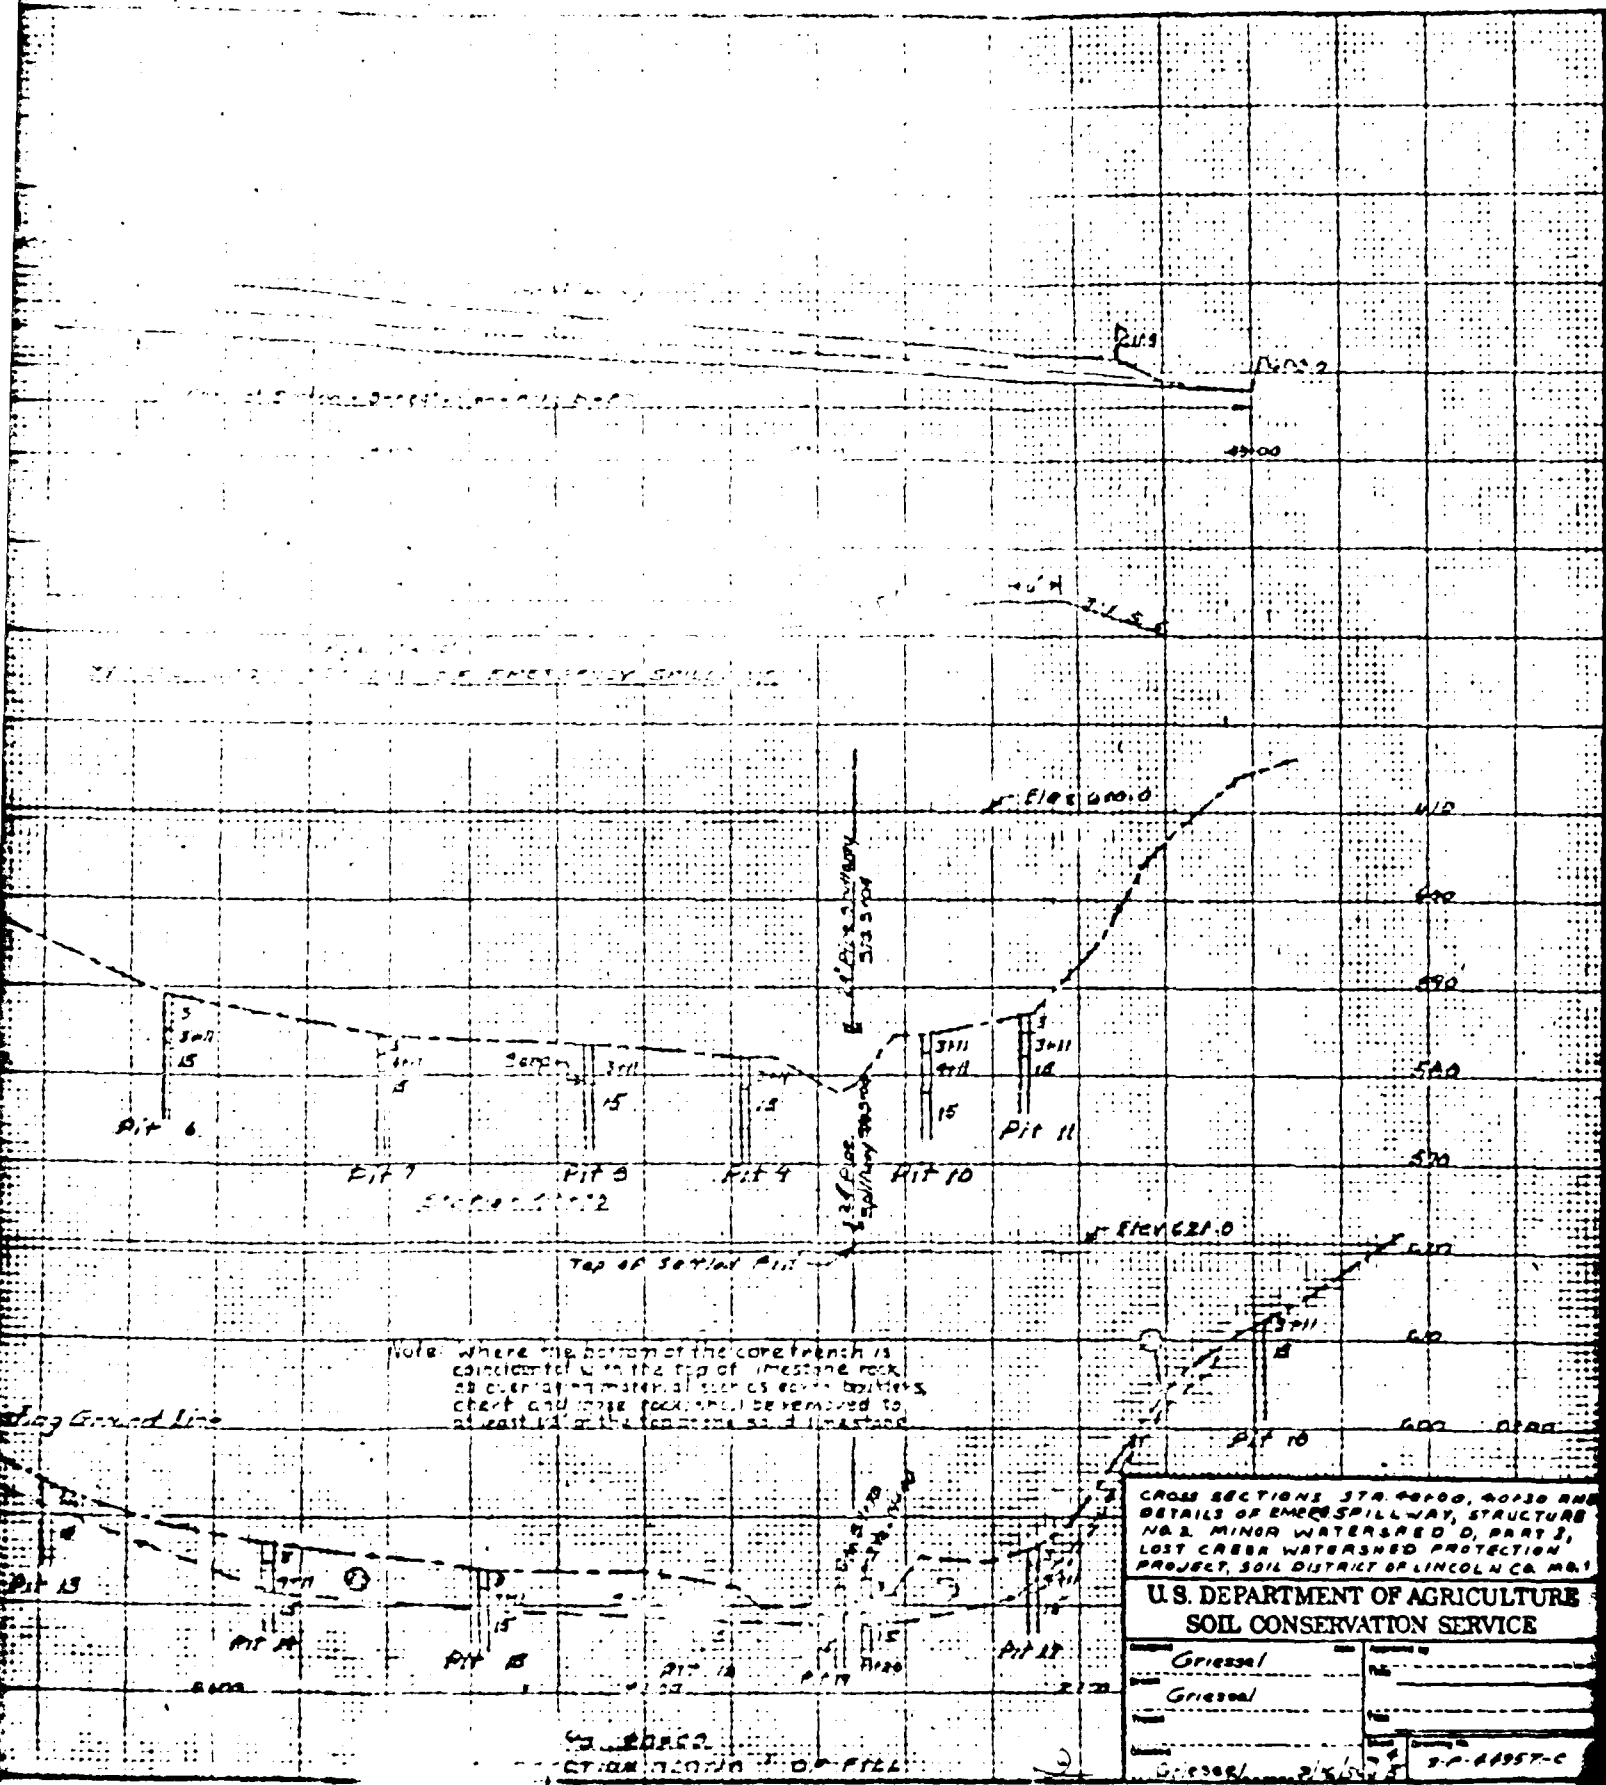


Note: Where the bottom of the core trench is coincidental with the top of limestone rock, all overlying material such as earth, boulders, chert, and loose rock shall be removed to at least 12' of the limestone sand limestone.


CROSS SECTIONS STA 40+00, 40+30 AND
DETAILS OF EMERGENCY SPILLWAY, STRUCTURE
NO. 2, MINOR WATERSHED D, PART 2,
LOST CREEK WATERSHED PROTECTION
PROJECT, SOIL DISTRICT OF LINCOLN CO. MO.


U.S. DEPARTMENT OF AGRICULTURE
SOIL CONSERVATION SERVICE

Drawn by	Griesgol	Checked by	
Reviewed by	Griesgol	Approved by	
Date		Date	
Project No.		Sheet No.	
Project Name		Project Location	

2

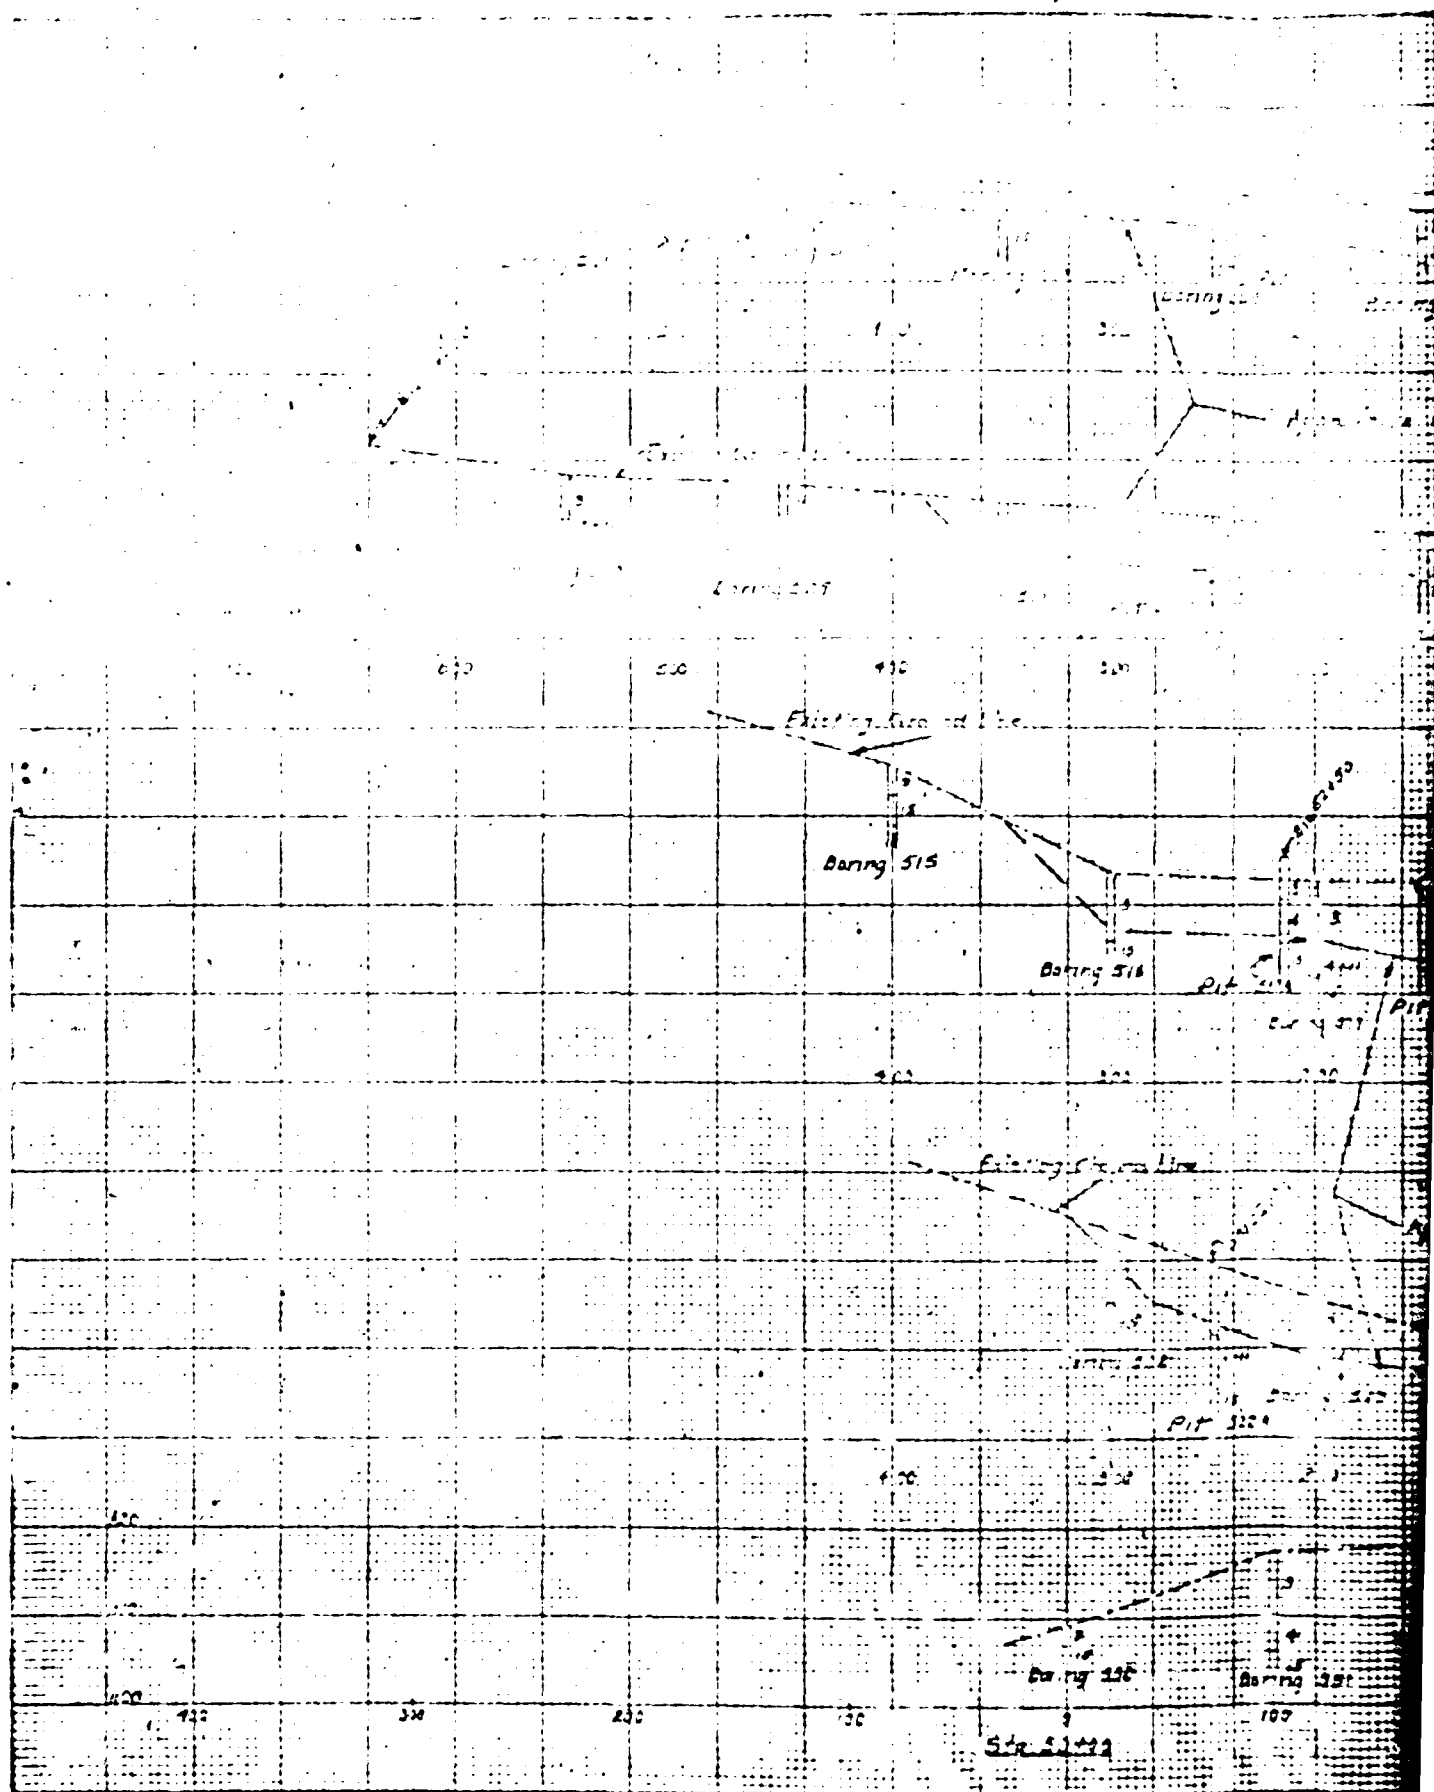

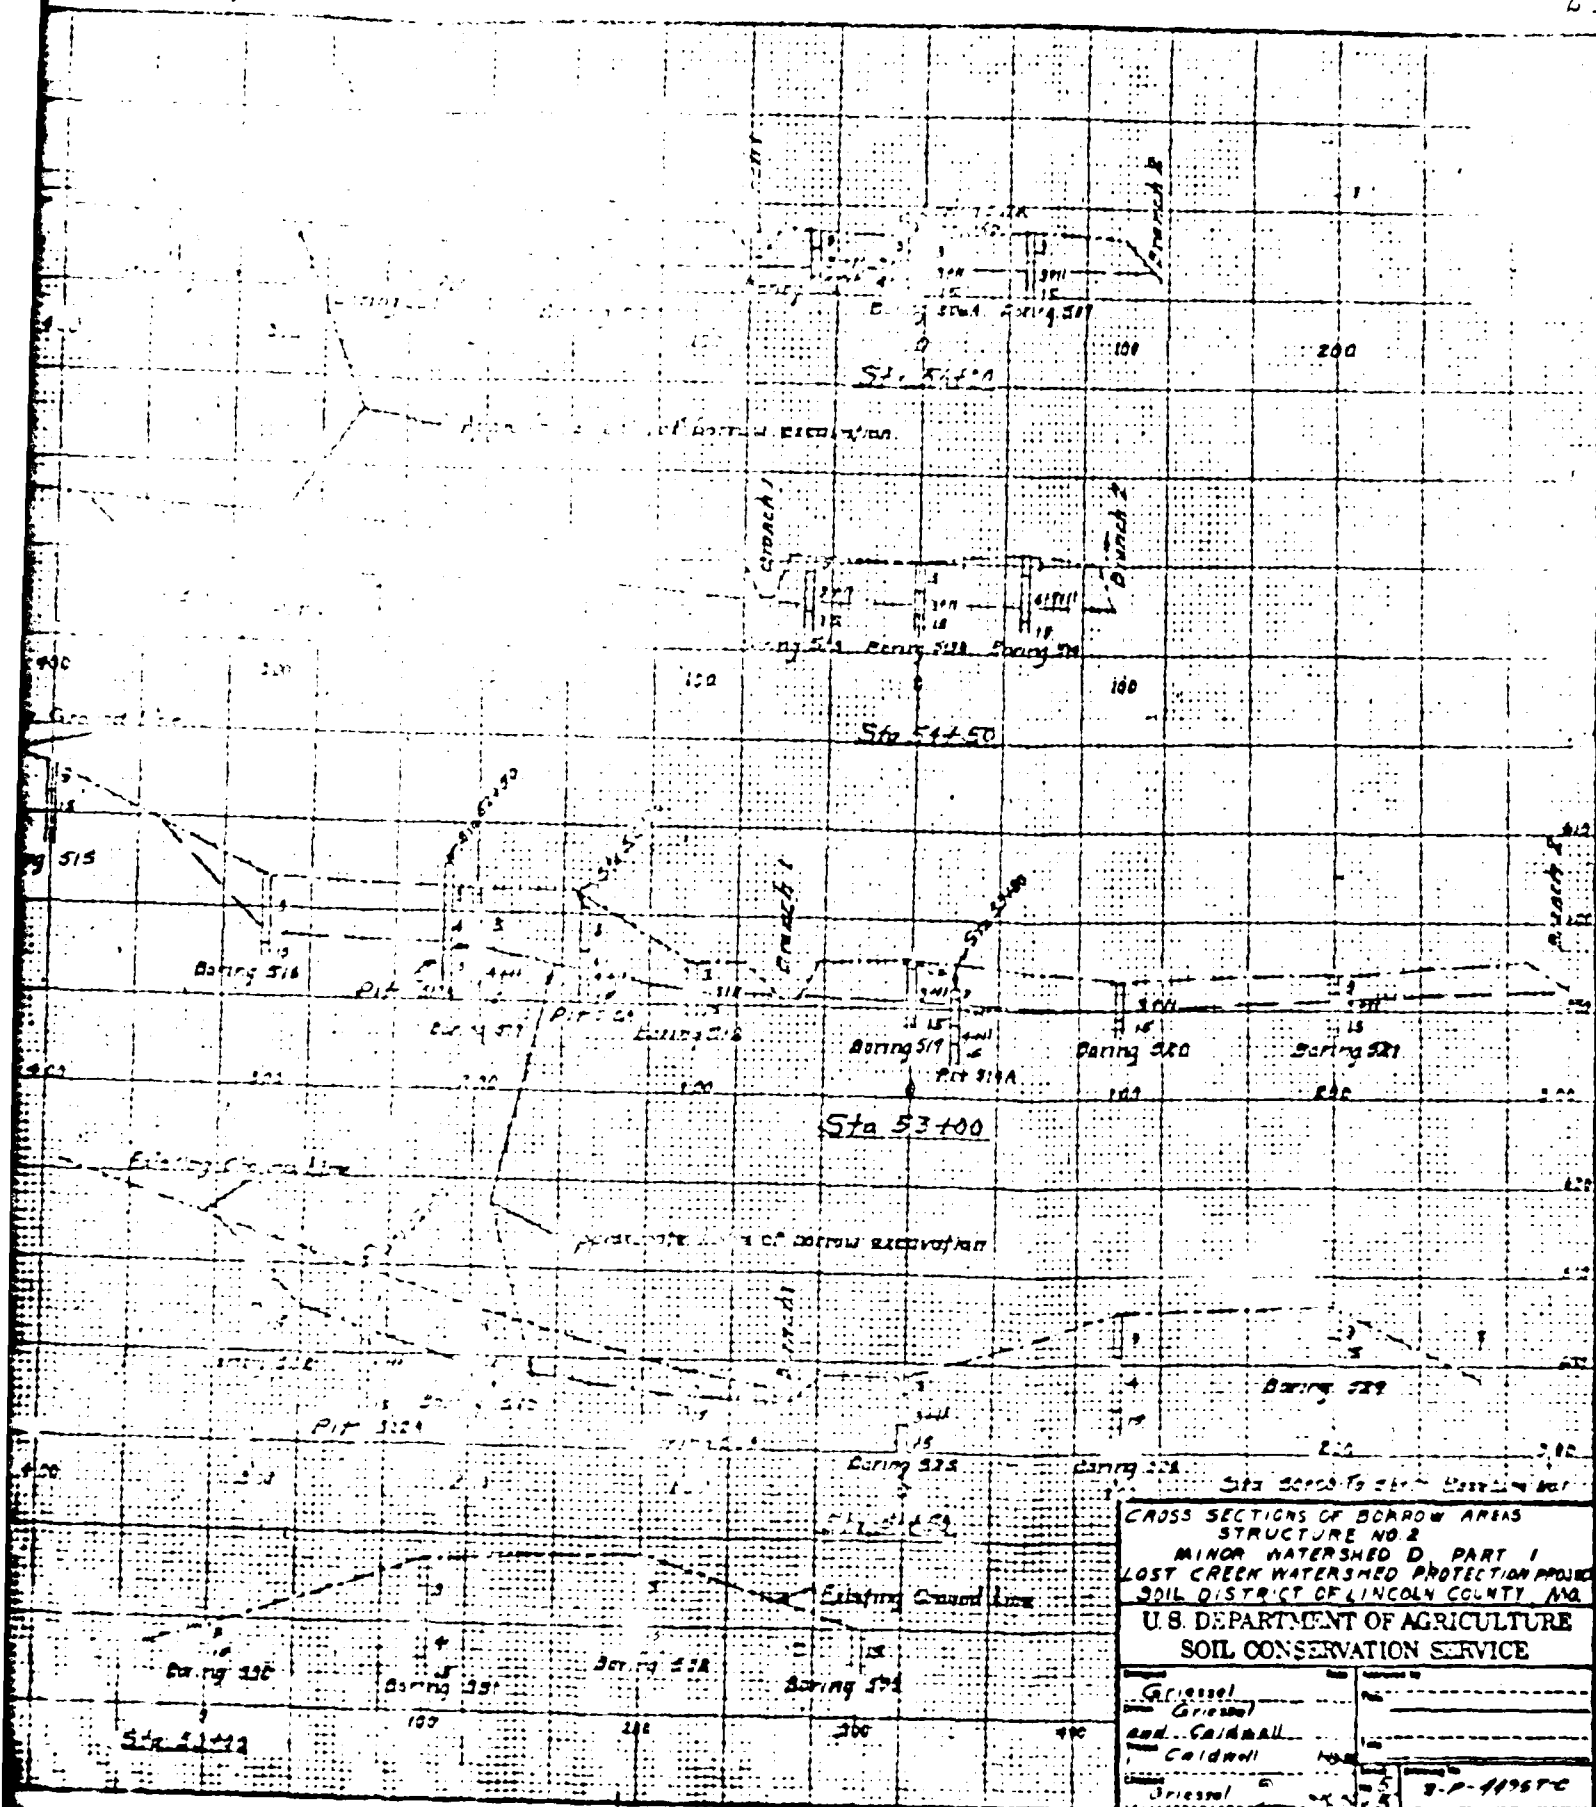

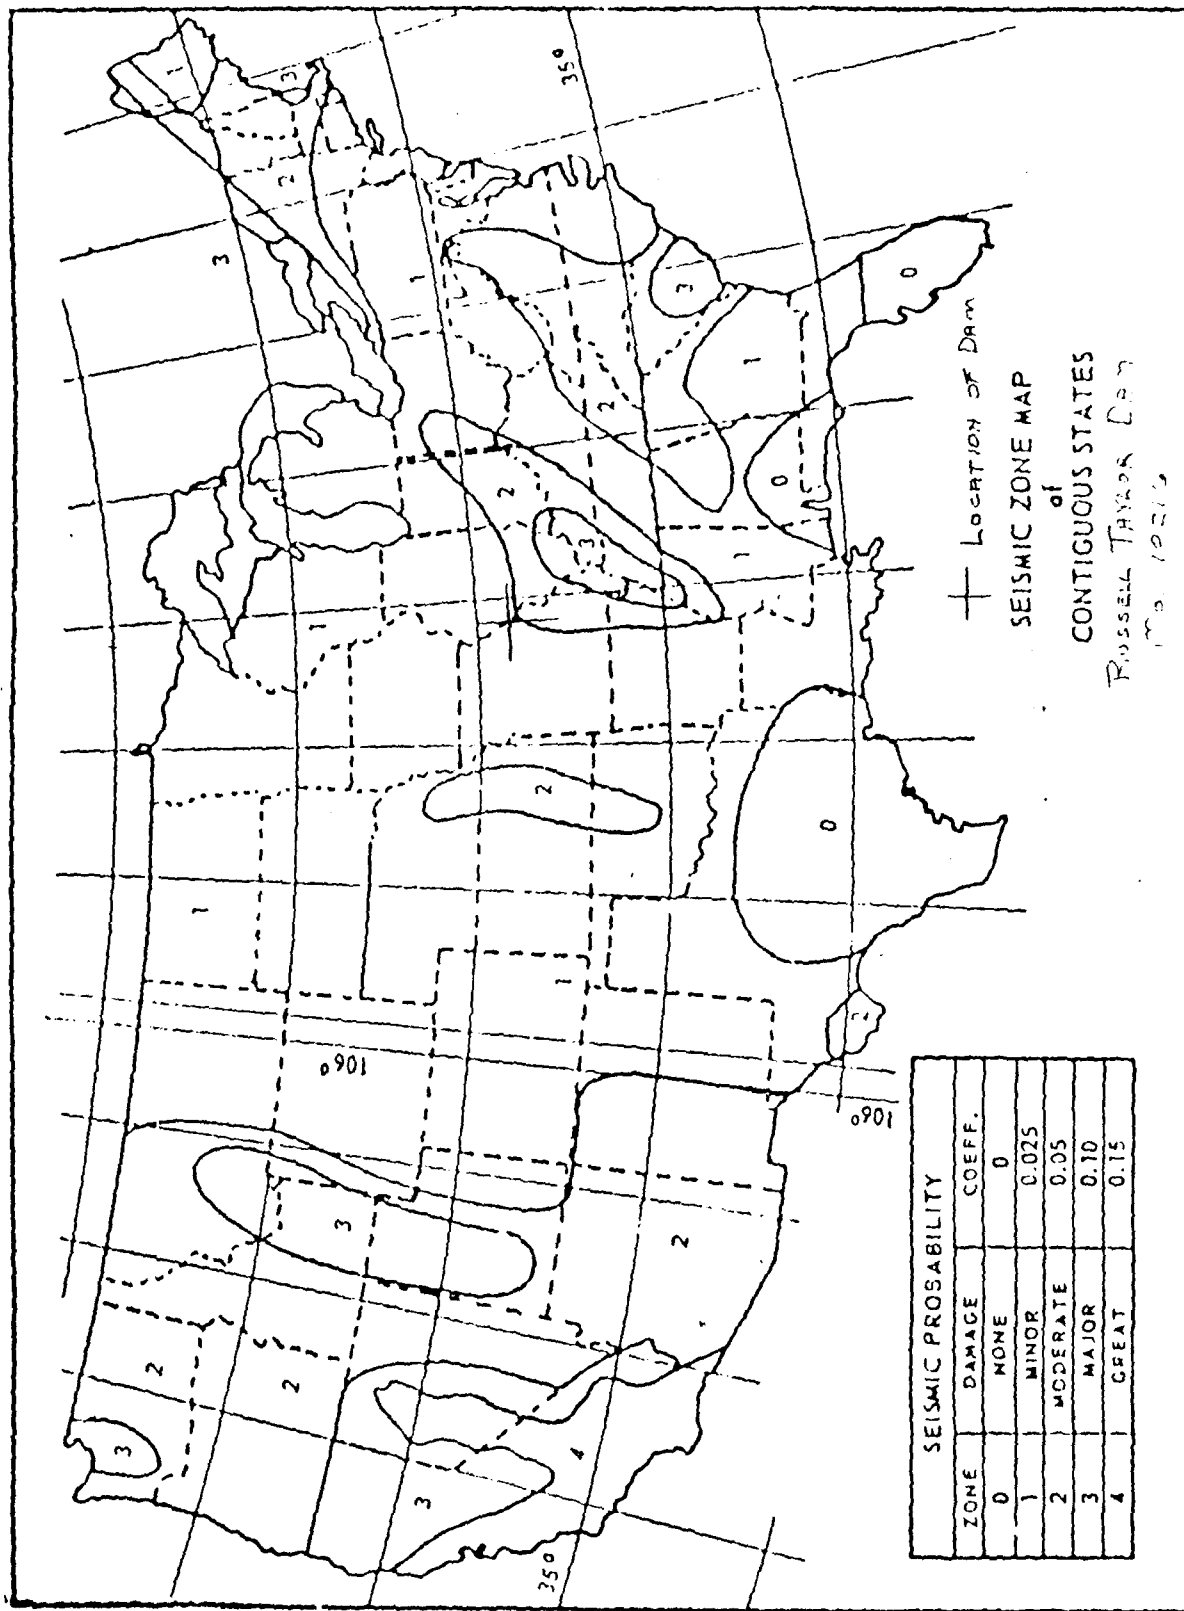

APPENDIX A

PHOTOGRAPHS TAKEN DURING INSPECTION

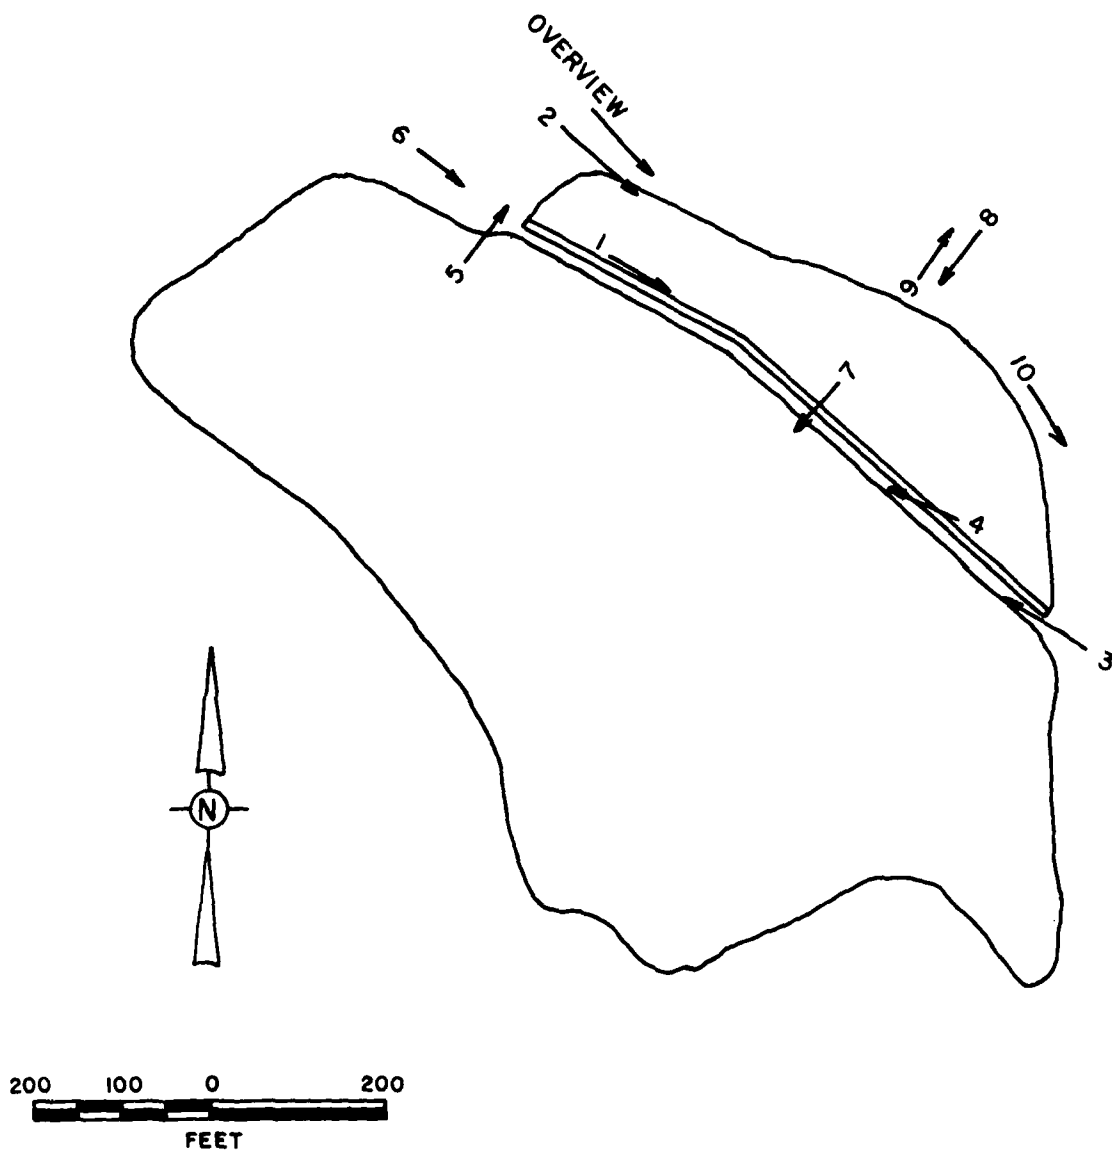


PHOTO INDEX
FOR
RUSSELL TAYLOR DAM

Russell Taylor Dam

- | | | |
|-----------|---|---|
| Photo 1. | - | View of the crest of the embankment. |
| Photo 2. | - | View of the downstream embankment slope. |
| Photo 3. | - | View of the upstream embankment slope. |
| Photo 4. | - | View of the sloughing on the upstream embankment slope. |
| Photo 5. | - | View of the emergency spillway on the left abutment. |
| Photo 6. | - | View of the crest of the emergency spillway. |
| Photo 7. | - | View of the intake to drop inlet structure. |
| Photo 8. | - | View of the outlet of the 24-inch diameter concrete conduit. Note interceptor drain outlet and clay pipe housing, both are to the right of the conduit. |
| Photo 9. | - | View of the discharge channel of the 24-inch diameter concrete conduit. |
| Photo 10. | - | View of the seepage at the downstream toe near the right abutment. |

Russell Taylor Dam



Photo 1



Photo 2

Russell Taylor Dam



Photo 3



Photo 4

11/11/11

Russell Taylor Dam



Photo 5



Photo 6

Russell Taylor Dam

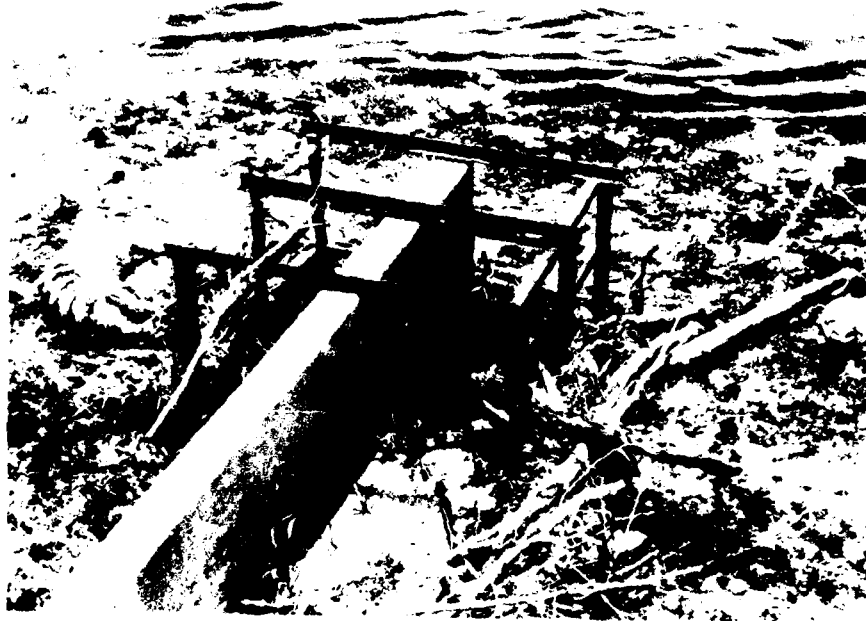


Photo 7



Photo 8

Russell Taylor Dam

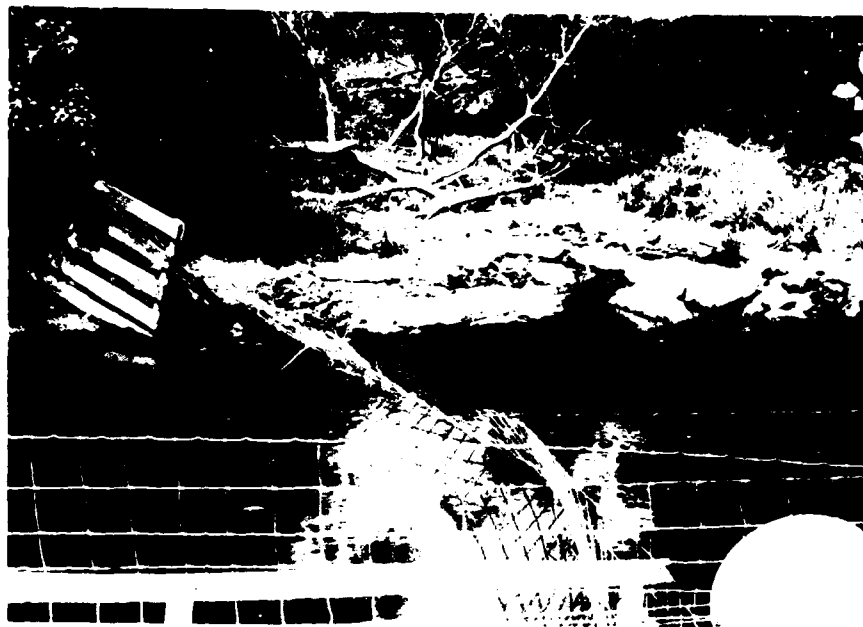


Photo 9



Photo 10

F/G 13/13
(MO 10216), MIS--ETC(U)
DACW43-79-C-0075

NL


272
A.4.4.90

END
DATE
FILED
8-8-61
OTIC


END
DATE
FILMED
40-81

APPENDIX B

HYDROLOGIC COMPUTATIONS

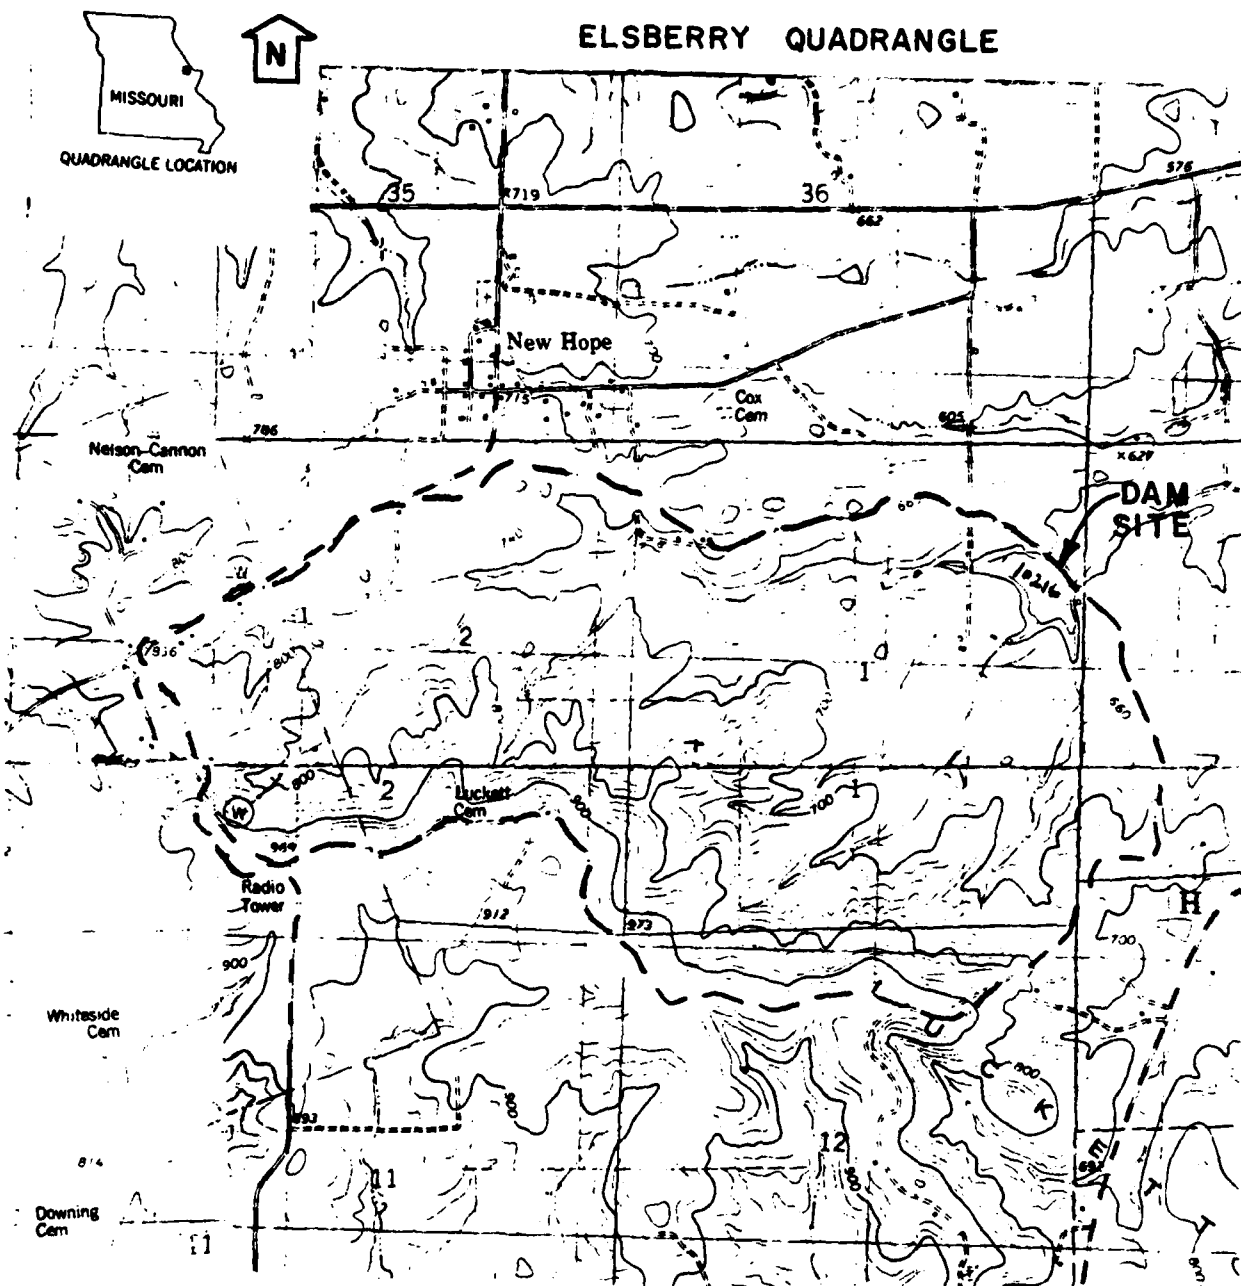

SCALE 1 24000

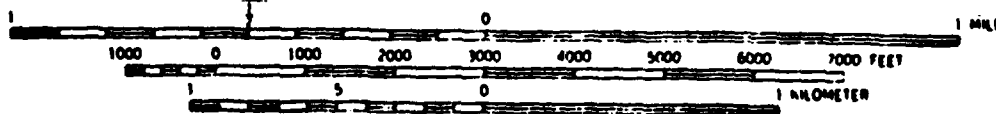

CONTOUR INTERVAL 20 FEET
DATUM IS MEAN SEA LEVEL

DRAINAGE BOUNDARY - - - - -

RUSSELL TAYLOR DAM (MO 10216)
DRAINAGE BASIN

DAM SAFETY INSPECTION - MISSOURI

SHEET NO. 1 OF

RUSSELL TAYLOR DAM # 10216

JOB NO. 1240

SILLWAY + OVERTOP RATING CURVE


BY DNZ

DATE 6/25/79

H.B. ✓

6-26-79

Y_c	A_c	E_c	$Y_{c,2} = \frac{5.47 Y_c^2}{2g}$	$Y_{c,2}^2$	$Q_c = A_c Y_c$	$\frac{1}{2} W S_c = \frac{1}{2} Y_{c,2}^2$	C_1	L_1	H_1	$Q_1 = C_1 L_1 H_1^{\frac{3}{2}}$	$Q_2 = Q_c + Q_1$
0	0	0	0	0	0	614.5	-	-	-	-	0
1	113	121	5.5	0.5	619.2	616	-	-	-	-	619.2
2	242	137	7.5	0.9	1823.7	617.4	-	-	-	-	1823.7
4	548	169	10.2	1.6	5595.1	620.1	-	-	-	-	5595.1
4.4	616.9	175.4	10.6	1.7	6539.1	620.6	-	-	-	-	6539.1
5	725.0	185.0	11.2	2.0	8137.7	621.5	2.63	761	.5	723.8	8861.5
5.5	819.5	193	11.7	2.1	9574.8	622.1	2.65	761	1.1	2,326.6	11,901.4

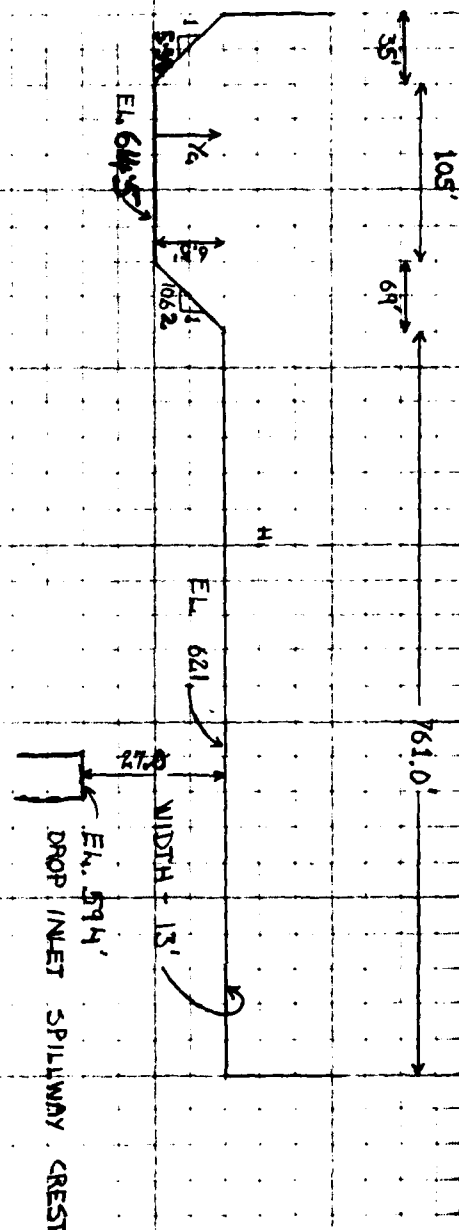

DAM SAFETY INSPECTION - MISSOURI


SHEET NO. 2 OF

RUSSELL TAYLOR DAM (10216)

JOB NO. 1240-001

PRINCIPAL SPILLWAY RATING CURVE

BY HLB DATE 6-21-79

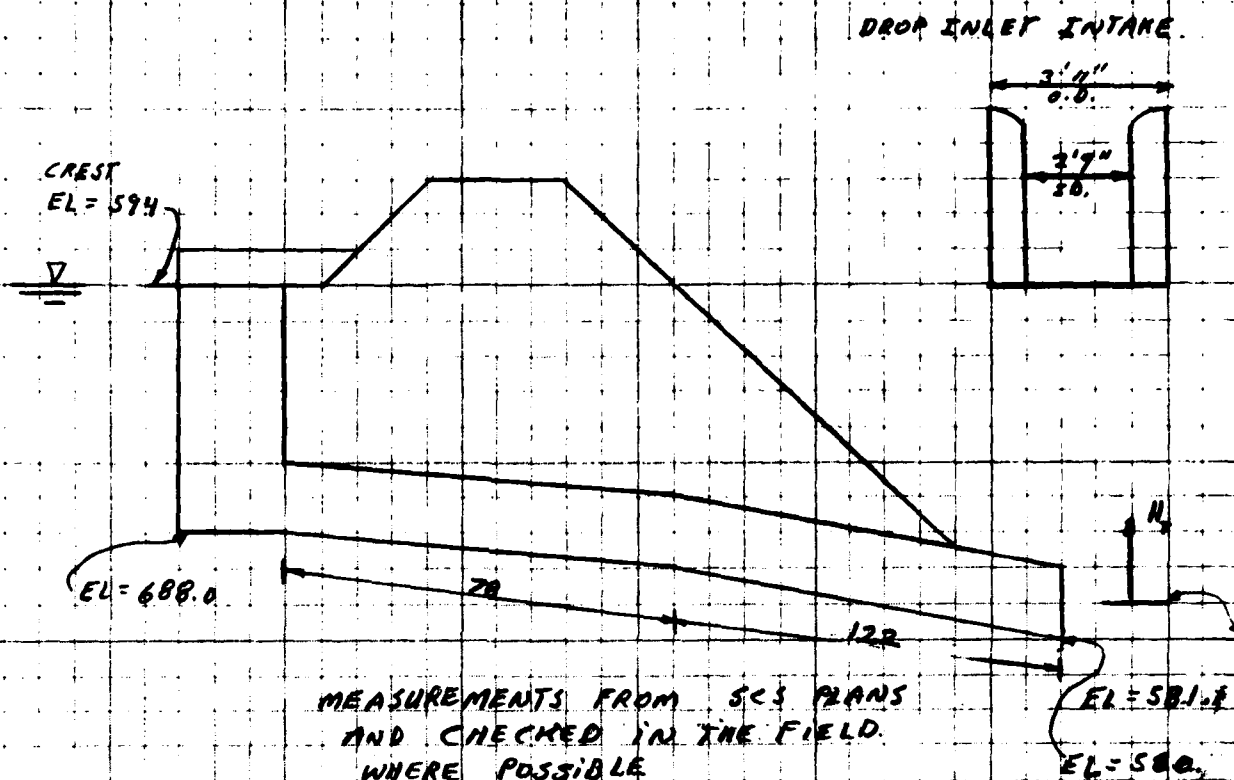

PRINCIPAL SPILLWAY DISCHARGE (ASSUME NO TAILWATER EFFECTS)

AT W.L. = 594.5

a) WEIR FLOW: ASSUME $C = 3.03$
 $L = \pi D = \pi \times 3.92 = 12.33$
 $H = 594.5 - 594.0 = 0.5$

$$Q = CLH^{3/2} = 3.03 \times 12.33 \times 0.5^{3/2} = 13 \text{ CFS}$$

b) CHECK FOR PRESSURE FLOW

$$H_f = \left(1 + K_e + f \frac{L}{D}\right) \frac{V^2}{2g}$$

ASSUME $C = 0.005$, $\frac{C}{D} = 0.0025 \rightarrow f = 0.025$,
 ASSUME $K_e = 0.5$

DAM SAFETY INSPECTION - MISSOURI

SHEET NO. 3 OF

RUSSELL TAYLOR DAM (10216)

JOB NO. 1240-001

PRINCIPAL SPIRWAY RATING CURVE

BY KLB DATE 6-21-79

$$H_T = (1.0 + 0.5 + 0.025 \frac{V^2}{2}) \frac{V^2}{2g}$$

$$H_T = 4.00 \frac{V^2}{2g} \Rightarrow V = 4.00 \sqrt{H_T}$$

$$Q = A \cdot V = \pi \frac{D^2}{4} \cdot 4.00 \sqrt{H_T} = \pi \frac{3^2}{4} \cdot 4.00 \sqrt{H_T} = 12.60 \sqrt{H_T}$$

$$H_T = 594.5 - 582.7 = 11.8$$

$$Q = 12.60 \sqrt{11.8} = 46 \text{ CFS}$$

∴ AT ELEV. 594.5 WEIR FLOW CONTROLS

$$\text{AND } Q = 18 \text{ CFS}$$

$$\text{AT W.L.} = 595 \quad H = 595 - 584 = 1$$

a) WEIR FLOW

$$Q = CLH^{3/2} = 3.03 \times 12.33 \times 1^{3/2} = 37 \text{ CFS}$$

b) PRESSURE FLOW $H_T = 595 - 582.7 = 12.3$

$$Q = 12.60 \sqrt{H_T} = 12.60 \sqrt{12.3} = 47 \text{ CFS}$$

∴ AT W.L. = 595 WEIR FLOW CONTROLS

$$\text{AND } Q = 37 \text{ CFS}$$

DAM SAFETY INSPECTION - MISSOURI

SHEET NO. 4 OF

RUSSEL TAYLOR DAM (10216)

JOB NO. 1240 - 001

PRINCIPAL SPILOWAY RATING CURVE

BY KLB DATE 6-21-79

AT W.L. = 596 , $H = 569 - 594 = 2$

a) WEIR FLOW

$$Q = CLH^{3/2} = 3.03 \times 12.33 \times 2^{3/2} = 106 \text{ CFS}$$

b) PRESSURE FLOW $H_f = 596 - 581.2 = 15.4$

$$Q = 12.60 \sqrt{H_f} = 12.60 \sqrt{15.4} = 49 \text{ CFS}$$

∴ AT W.L. = 596 PRESSURE FLOW

CONTROLS AND $Q = 49 \text{ CFS}$

ALSO FOR ALL ELEVATIONS ABOVE

596 PRESSURE FLOW WITH CONTROL

AND THE EQUATION

$$Q = 12.60 \sqrt{H_f} \text{ WILL BE USED}$$

DAM SAFETY INSPECTION - MISSOURI

SHEET NO. 4 OF

RUSSELL TAYLOR DAM (10216)

JOB NO. 1240-001

SPILLWAY AND OVERTOP RATING CURVE


BY KLB

DATE 6-21-79

COMBINED RATING CURVE TABULATION

RESERVOIR WATER SURFACE ELEVATION	H _z	PRINCIPAL SPILLWAY DISCHARGE Q=1240 CFS	EMERGENCY SPILLWAY DISCHARGE	DISCHARGE OVERTOP OF DAM	COMBINED DISCHARGE
594.0	13.0	0	-	-	0
594.5	13.5	13	-	-	13
595.0	14.0	37	-	-	37
596.0	15.0	49	-	-	49
602.0	21.0	58	-	-	58
608.0	27.0	65	-	-	65
614.5	33.5	73	0	0	73
616	35	75	619	0	694
617.4	36.4	76	1824	0	1900
620.1	39.1	79	5595	0	5674
620.6	39.6	79	6539	0	6618
621.5	40.5	80	8138	724	8942
622.1	41.1	81	9,575	2,327	11903

* WEIR FLOW CONTROLS

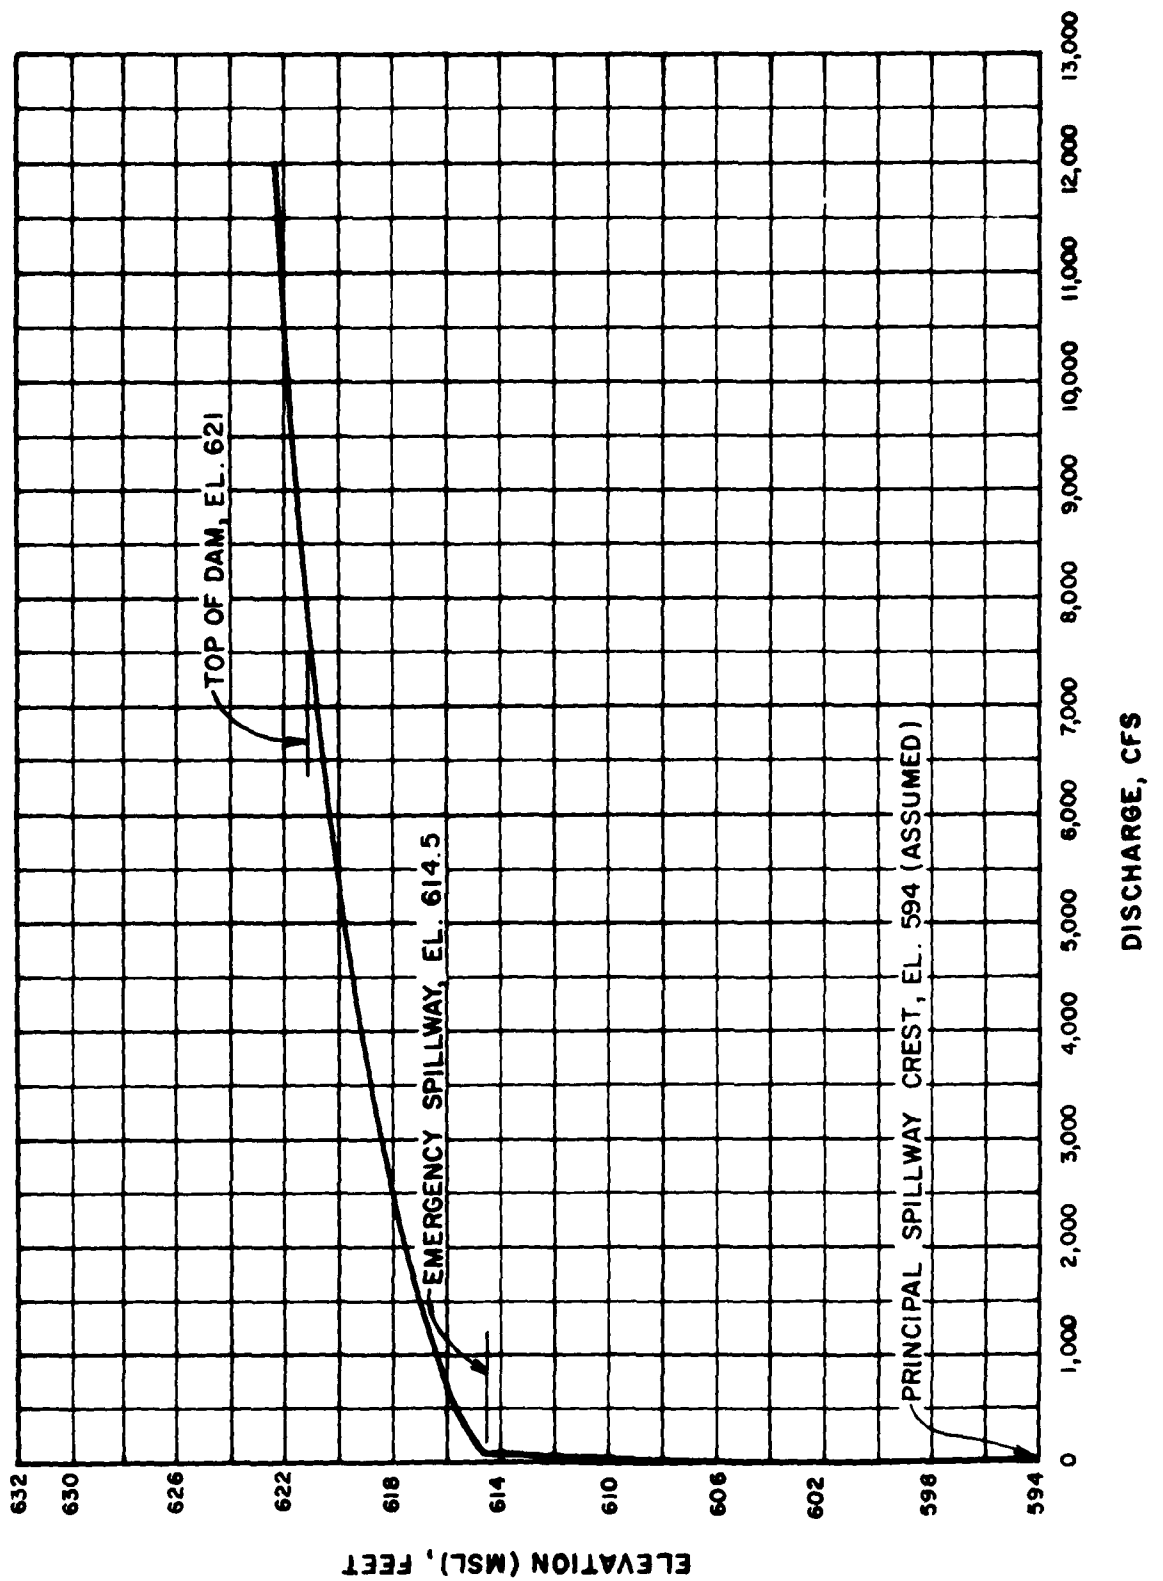

Dam Safety Inspection - Missouri

SHEET NO. 1 OF


RUSSEN TAYLOR DAM - #10216

JOB NO. 1246

Reservoir Area Capacity

BY H.E.H. DATE 5-20-79
LHRSRUSSEN TAYLOR DamReservoir Area Capacity

Elev. M.S.L. (Ft.)	Reservoir Surface Area (Acres)	Incremental Volume (Ac.-ft.)	Total Volume (Ac.-ft.)	Remarks
585	0	0	0	Est. Streambed at Dam.
594	10	30.0	30.0	U.S. as shown on U.S.G.S. maps (Elev. assumed) ASSUMED SPINWAY CREST EL.
600	18	82.8	113	AREA MEASURED ON USGS MAP.
614.5	38.5	400	513	EMERGENCY SPINWAY CREST ELEV.
620	47	235	748	AREA MEASURED ON USGS MAP
621	49	48	796	TOP OF DAM ELEV.
640	86	1266	2062	AREA MEASURED ON USGS MAP

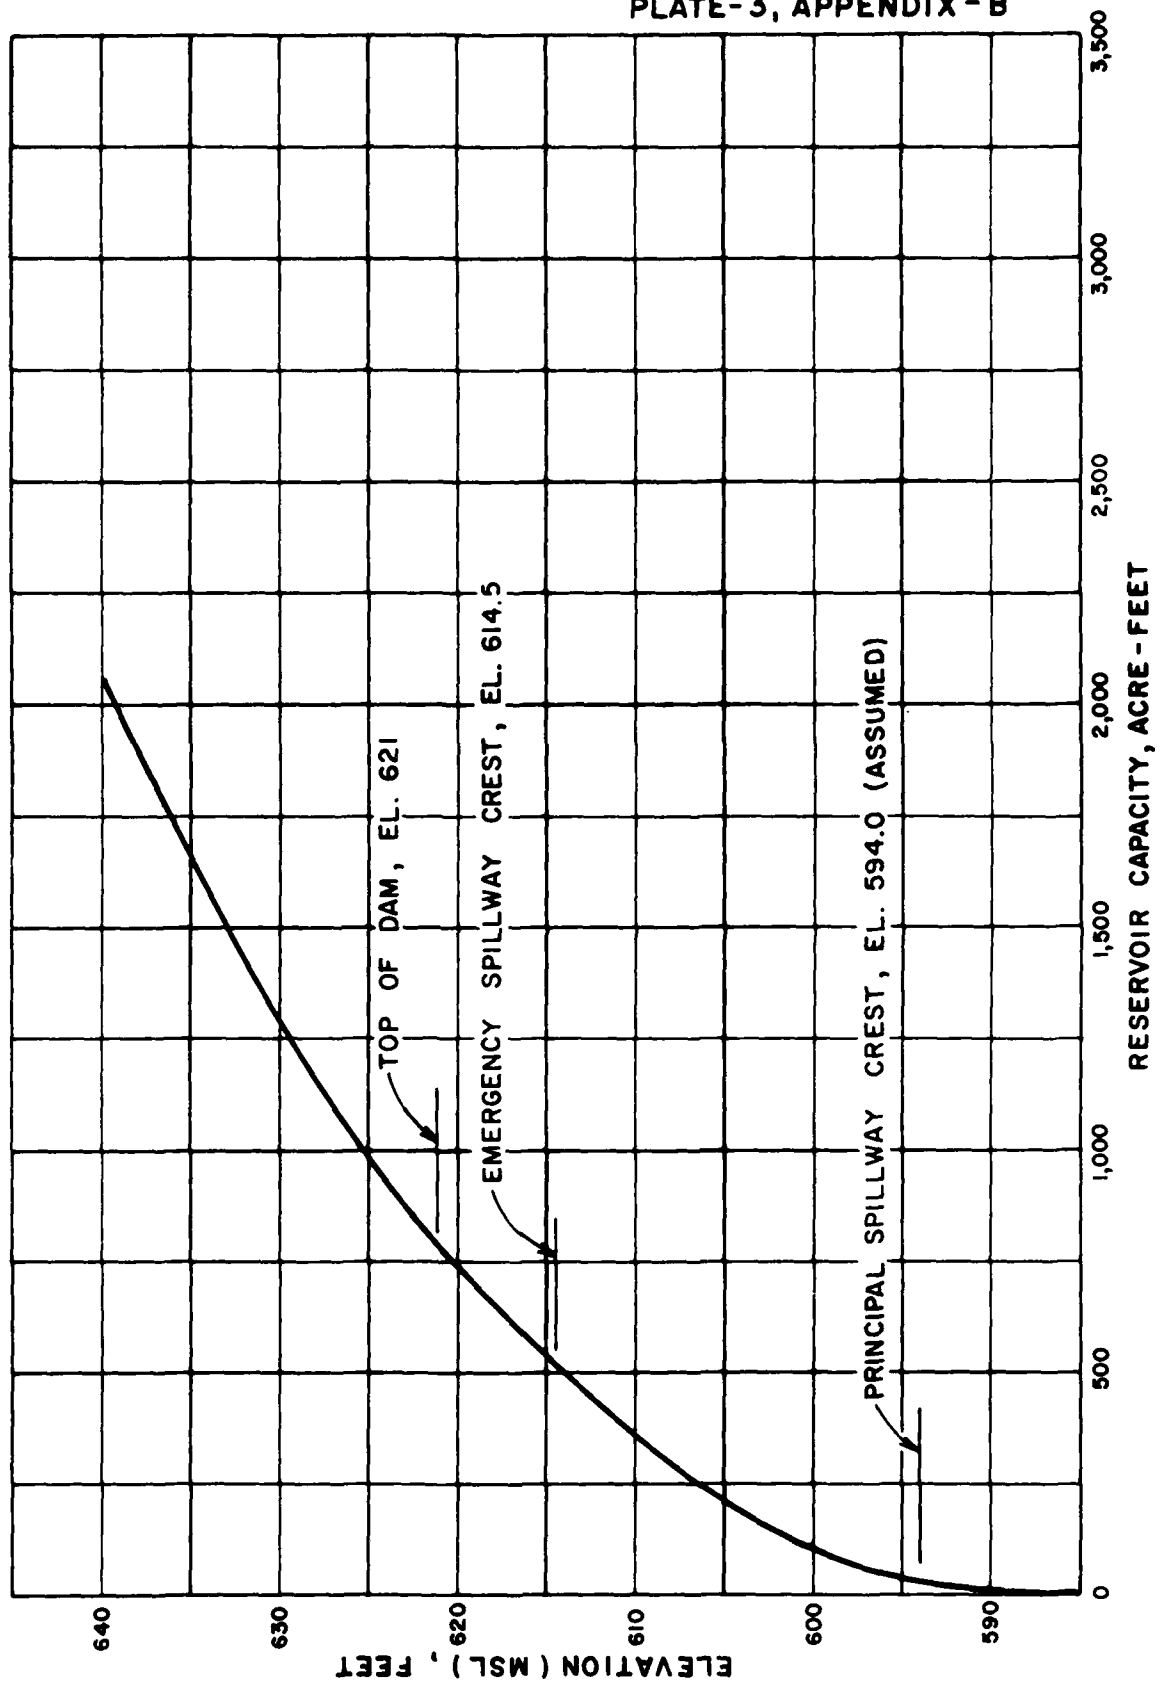

RUSSELL TAYLOR DAM (MO. 10216)
RESERVOIR CAPACITY CURVE

DAM SAFETY INSPECTION - MISSOURI

SHEET NO. 1 OF 3

DAM # MO. 10216

JOB NO. 1240

PROBABLE MAXIMUM PRECIPITATION

BY DNZ DATE 6/11/75

V.M.S.

DAM # MO. 10216

DETERMINATION OF PMP

1. DETERMINE DRAINAGE AREA OF THE BASIN

D. A. = 1056 ACRES

2. DETERMINE PMP INDEX RAINFALL (200 SQ. MI. + 24 HRS DUR.)

LOCATION OF CENTROID OF BASIN

LONG = 90° 51' 21" LAT = 39° 07' 33"

⇒ PMP = 24.7" (FROM FIG. 1, HMR #33)

3. DETERMINE BASIN RAINFALL IN TERMS OF PERCENTAGE OF PMP INDEX RAINFALL FOR VARIOUS DURATIONS:


LOCATION

LONG. = 90° 51' 21"

LAT. = 39° 07' 33"

⇒ ZONE 7

DURATION (HRS.)	PERCENT OF INDEX RAINFALL	TOTAL RAINFALL (INCHES)	RAINFALL INCREMENTS (INCHES)	DURATION OF INCREMENTS (HRS.)
6	100	24.7	24.7	6
12	120	29.6	4.9	6
24	130	32.1	2.5	12

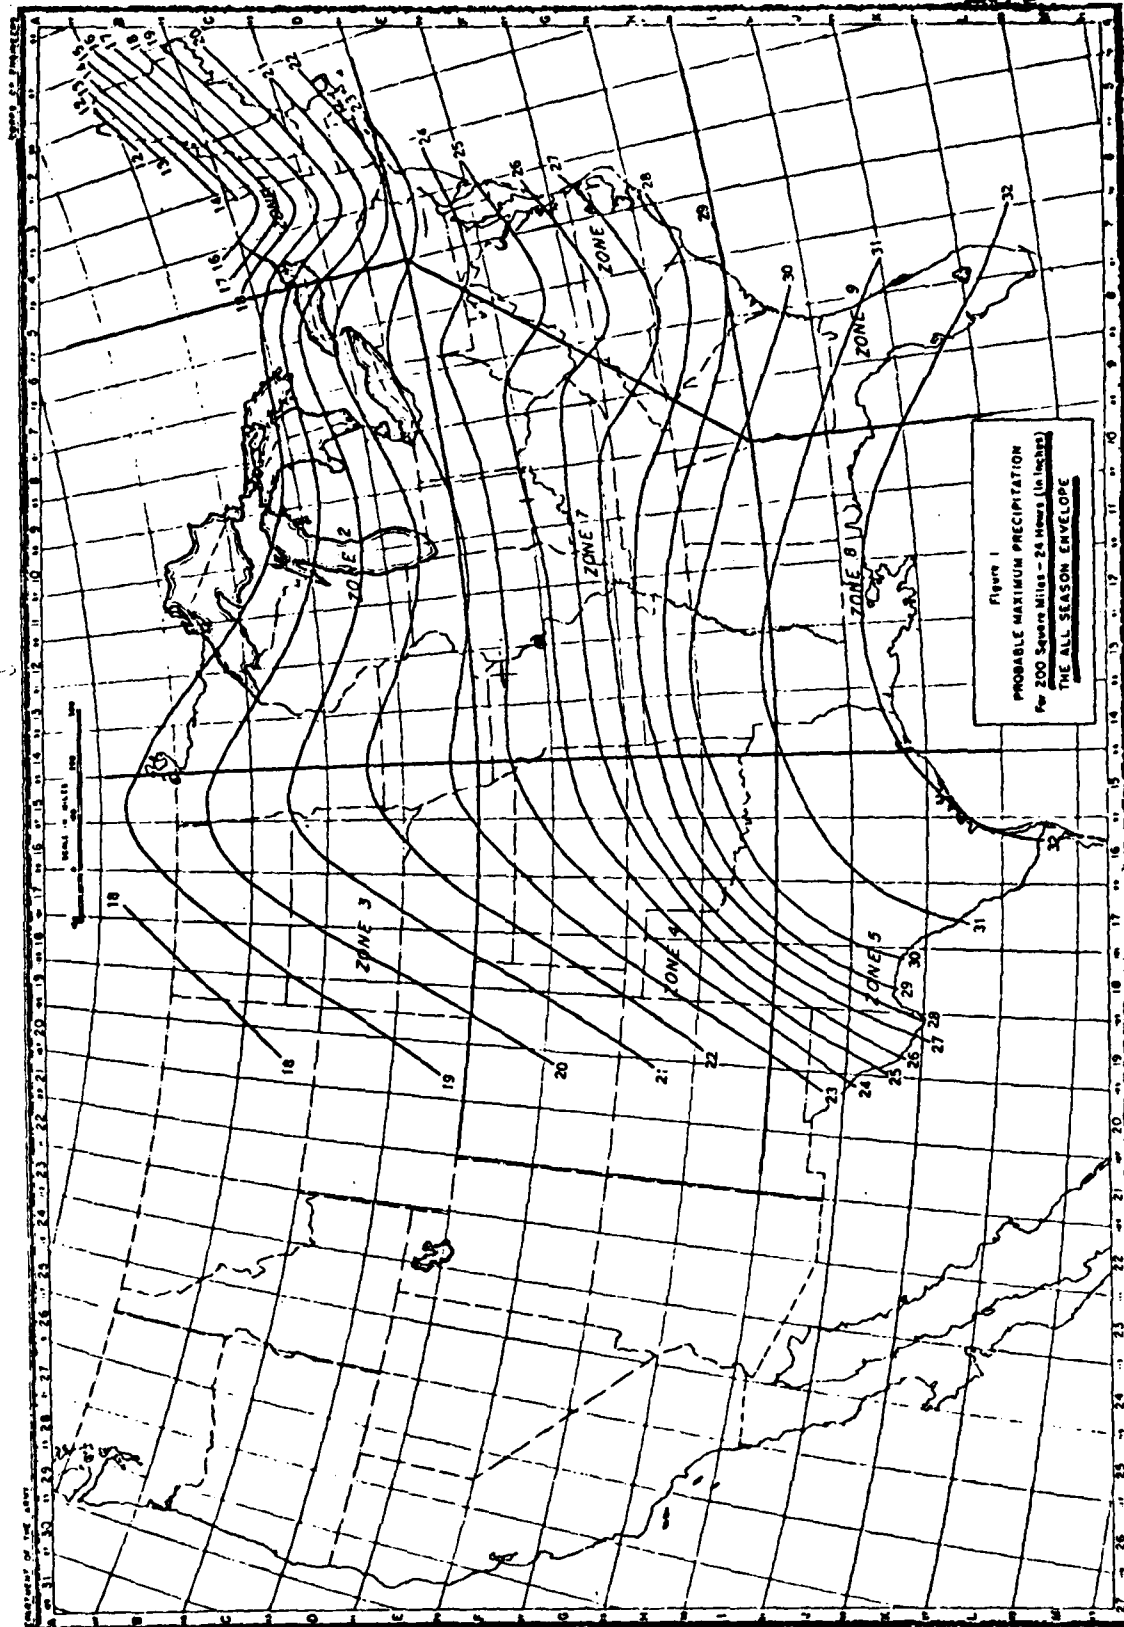

PMP FOR 200 SQ. MI. +
24 HRS DURATION = 24.7"

DAM NO. 10216
LOCATION OF CENTROID
OF WATERSHED:
AT 29°07'33 LONG 90°51'21"

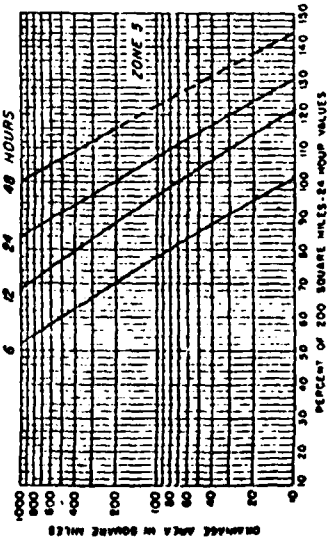
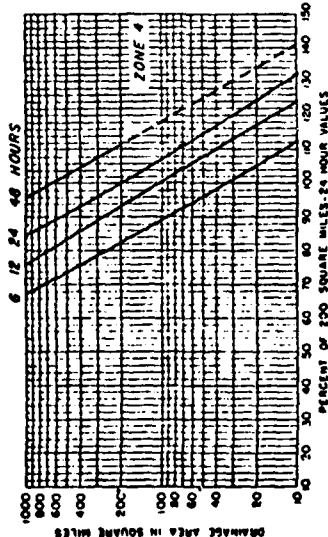
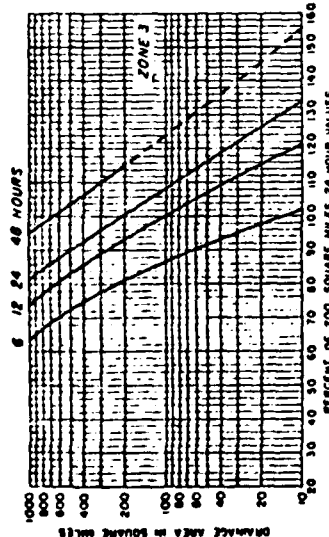
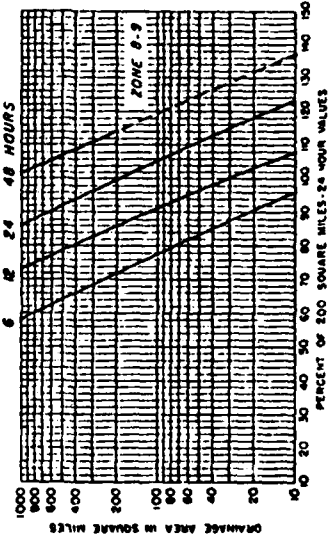
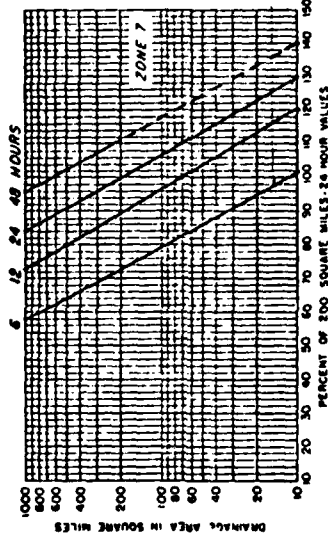
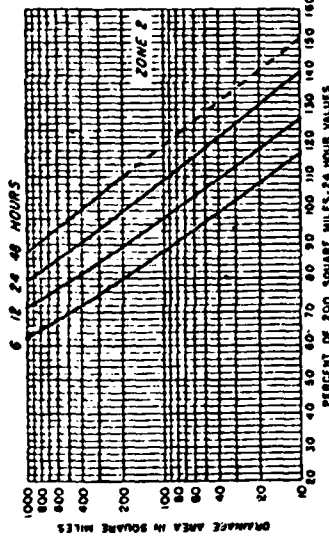
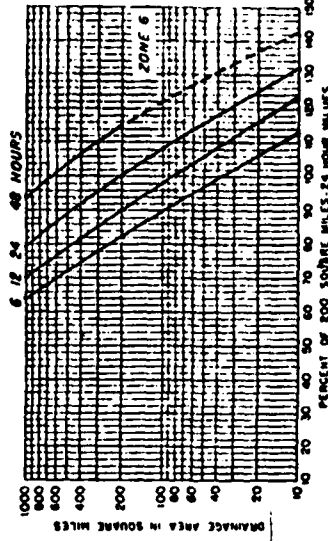
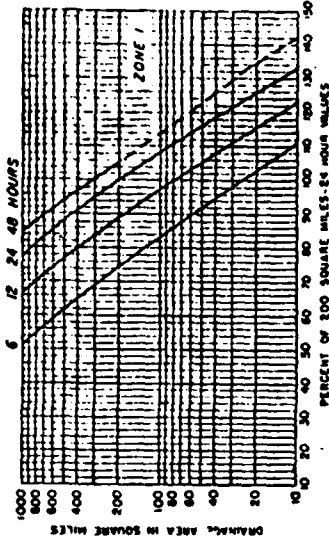


FIGURE 2
SEASONAL VARIATION
DEPTH-AREA-DURATION RELATIONSHIPS
Percentage to be applied to 200 square miles
24 hour probable maximum precipitation values
for: THE-ALL SEASON ENVELOPE

DAM SAFETY INSPECTION - MISSOURI

SHEET NO. 1 OF 1

DAM # MO. 10216

JOB NO. 1240

UNIT HYDROGRAPH PARAMETERS

BY DNZ DATE 6/11/79

✓ MAS

1. DRAINAGE AREA, $A = 1056 \text{ ACRES} = 1.65 \text{ SQ. MI.}$ 2. LENGTH OF STREAM, $L = 1.98 \text{ MI.} = 10,454 \text{ FT.}$

3. ELEVATION AT DRAINAGE DIVIDE ALONG LONGEST STREAM

$$H_1 = 960 \text{ FT.}$$

4. RESERVOIR ELEVATION AT SPILLWAY CREST, $H_2 = 594$ 5. DIFFERENCE IN ELEVATION, $\Delta H = 366 \text{ FT.}$ 6. AVERAGE SLOPE OF STREAM = $\frac{\Delta H}{L} = \frac{366}{10,454} = 3.50\%$

7. TIME OF CONCENTRATION:

a) BY KIRPICH FORMULA:

$$T_c = \left(\frac{11.9 \times L^3}{\Delta H} \right)^{0.385} = \left(\frac{11.9 \times 1.98^3}{366} \right)^{0.385} = 0.59 \text{ HR.}$$

b) BY VELOCITY ESTIMATE: AVG VEL = 3 CFS

$$T_c = \frac{L}{V} = \frac{10,454 \text{ FT.}}{3(60 \times 60)} = 0.97 \text{ HR.}$$

USE $T_c = 0.59 \text{ HR.}$ 8. LAG TIME, $t_L = 0.6 \times 0.59 = 0.35 \text{ HR.}$ 9. UNIT DURATION, $D \leq \frac{t_L}{3} = \frac{0.35}{3} = 0.118 > 0.083$ USE $D = 0.083$ 10. TIME TO PEAK, $T_p = \frac{D}{2} + t_L = \frac{0.083}{2} + 0.35 = 0.392$ 11. PEAK DISCHARGE, $q_p = \frac{484 A}{T_p} = \frac{484(1.65)}{0.392}$

$$q_p = 2037 \text{ CFS}$$

DAM SAFETY INSPECTION / MISSOURI

SHEET NO. 1 OF

RUSSELL TAYLOR DAM (MO. 10216)

JOB NO. 1240-001

HYDROLOGIC SOIL GROUP & CURVE NUMBER

BY MAS DATE 6/11/79

RUSSELL TAYLOR DAM (MO. 10216)DETERMINATION OF HYDROLOGIC SOIL GROUP & CURVE NUMBER

1. Watershed soils consist of Group B, C, and D soils. Group C soil seems to be predominant. Assume Group C for the entire watershed.
2. About 50 percent of the watershed appears to be agricultural land and the rest is wooded and covered with grass. Assume the hydrologic condition of the watershed as "Fair"

$$\text{Thus } CN = \frac{73+82}{2} \approx 78 \text{ for AMC-II}$$

$$\Rightarrow CN = 90 \text{ for AMC-III}$$

DAM SAFETY INSPECTION - MISSOURI

SHEET NO. 1 OF

RUSSELL TAYLOR DAM (#10216)

JOB NO. 124D-001

100 YR FLOOD BY REGRESSION EQUATION

BY MLB

DATE 6-27-71

V.M.A.

RUSSELL TAYLOR DAM100 YR FLOOD BY REGRESSION EQUATIONREGRESSION EQUATION FOR THE 100-YR FLOOD FOR
MISSOURI:

$$Q_{100} = 85.1 A^{0.934} A^{-0.02} S^{0.576}$$

WHERE

A = DRAINAGE AREA IN SQ. MI.

S = MAIN CHANNEL SLOPE FT/MI.
(AVG. SLOPE BETWEEN O.I.L. AND O.B.S.L.)

FOR RUSSELL TAYLOR DAM:

A = 1.65 SQ. MI.

S = 106 FT/MI.

$$Q_{100} = 85.1 (1.65)^{0.934} (1.65)^{-0.02} (106)^{0.576}$$

$$Q_{100} = 1984 \text{ CFS.}$$

HEC1DB INPUT DATA

FLOOD HYDROGRAPH PACKAGE (FHG-1)
 DAM SAFETY VERSION JULY 1978
 LAST MODIFICATION 26 FEB 79

DAM SAFETY INSPECTION - MISSOURI									
RUSSELL TAYLOR DAM (10216)									
PMF AND 50 PERCENT PMF DETERMINATION AND ROUTING									
1	A	1	0	0	0	0	0	0	0
2	A	1	0	0	0	0	0	0	0
INFLOW PMF AND ONE-HALF PMF HYDROGRAPHS

PREVIEW OF SEQUENCE OF STREAM NETWORK CALCULATIONS

10215
10216

RUNOFF HYDROGRAPH AT
ROUTE HYDROGRAPH TO
END OF NETWORK

.....
 PLANO HYDROGRAPH PACKAGE (HNC-1)
 DAM SAFETY VERSION JULY 1976
 LAST MODIFICATION 26 FEB 79

RUN DATE: V9/07/17.
 TIME: 07.52.38.

DAM SAFETY INSPECTION - MISSOURI
 RUSSELL TAYLOR DAM (110216)
 PMF AND 50 PERCENT PMF DETERMINATION AND ROUTING

JOB SPECIFICATION									
NO	NHR	MIN	IDAY	IMR	IMIN	METRC	IPLT	IPPT	INSTAN
300	0	5	0	0	0	0	0	0	0
		JOPER	WWT	LRGPT	TRACE				
		5	0	0	0				

MULTI-PLAN ANALYSES TO BE PERFORMED
 *PLAN= 1 NRTIO= 2 LRTIO= 1

RTIOS= 1.00 LRTIO= 1.50

SUB-AREA RUNOFF COMPUTATION

INPUT PRECIPITATION INDEX, RATIOS, AND UNIT HYDROGRAPH PARAMETERS

ICIAQ	ICOMP	IECON	ITAPE	JPLT	JPPT	INAME	ISTAGE	IAUTO
10016	0	0	0	0	0	1	0	0

HYDROGRAPH DATA

INVDG	IUNG	TARCA	SNAP	TRFCA	TRSEC	RATIO	ISNOW	ISAME	LOCAL
1	2	1.65	0.00	1.65	1.00	0.000	0	0	0

PRECIP DATA

SPFF	PMS	R6	R24	R48	R72	R96
0.00	24.70	100.00	120.00	130.00	0.00	0.00

LOSS DATA

LRGPT	STRKR	DLTKR	RTIOL	ERAIN	STRMS	RTIOK	STRTL	CNSTL	ALSMR	RTIMP
0	0.00	0.00	1.00	0.00	0.00	1.00	-1.00	-90.00	0.00	0.00

CURVE NO = -90.00 WETNESS = -1.00 EFFECT CM = 98.00

UNIT HYDROGRAPH DATA

TC= 0.00 LAG= .35

RECESSION DATA

STRGR= 0.00 QRCSTM= 0.00 RTIOK= 1.00

UNIT HYDROGRAPH 25 END OF PERIOD GRADIENTS, TCE = 0.00 HOURS 1.00
 287. 714. 1465. 1956. 2073. 1780. 1405. 938. 474.
 396. 297. 167. 117. 63. 59. 33. 21. 16.

11.		6.		8.		END-OF-PERIOD FLOW		COMP C		MO-DA		HR-MN		PERIOD		RAIN		EXCS		LOSS		COMP G	
MO-DA	HR-MN	PERIOD	RAIN	EXCS	LOSS	COMP C	MO-DA	HR-MN	PERIOD	RAIN	EXCS	LOSS	COMP C	MO-DA	HR-MN	PERIOD	RAIN	EXCS	LOSS	COMP G			
1.01	0.05	1	.01	0.00	.01	0.	1.01	12.35	151	.21	.20	.00	2140.	1.01	12.35	151	.21	.20	.00	2140.			
1.01	.10	2	.01	0.00	.01	0.	1.01	12.40	152	.21	.20	.00	2267.	1.01	12.40	152	.21	.20	.00	2267.			
1.01	.15	3	.01	0.00	.01	0.	1.01	12.45	153	.21	.20	.00	2358.	1.01	12.45	153	.21	.20	.00	2358.			
1.01	.20	4	.01	0.00	.01	0.	1.01	12.50	154	.21	.20	.00	2424.	1.01	12.50	154	.21	.20	.00	2424.			
1.01	.25	5	.01	0.00	.01	0.	1.01	12.55	155	.21	.20	.00	2471.	1.01	12.55	155	.21	.20	.00	2471.			
1.01	.30	6	.01	0.00	.01	0.	1.01	13.00	156	.21	.20	.00	2505.	1.01	13.00	156	.21	.20	.00	2505.			
1.01	.35	7	.01	0.00	.01	0.	1.01	13.05	157	.25	.24	.00	2535.	1.01	13.05	157	.25	.24	.00	2535.			
1.01	.40	8	.01	0.00	.01	0.	1.01	13.10	158	.25	.24	.00	2566.	1.01	13.10	158	.25	.24	.00	2566.			
1.01	.45	9	.01	0.00	.01	0.	1.01	13.15	159	.25	.24	.00	2599.	1.01	13.15	159	.25	.24	.00	2599.			
1.01	.50	10	.01	0.00	.01	0.	1.01	13.20	160	.25	.24	.00	2638.	1.01	13.20	160	.25	.24	.00	2638.			
1.01	.55	11	.01	0.00	.01	0.	1.01	13.25	161	.25	.24	.00	2688.	1.01	13.25	161	.25	.24	.00	2688.			
1.01	1.00	12	.01	0.00	.01	0.	1.01	13.30	162	.25	.24	.00	2716.	1.01	13.30	162	.25	.24	.00	2716.			
1.01	1.05	13	.01	0.00	.01	0.	1.01	13.35	163	.25	.24	.00	2778.	1.01	13.35	163	.25	.24	.00	2778.			
1.01	1.10	14	.01	0.00	.01	0.	1.01	13.40	164	.25	.24	.00	3020.	1.01	13.40	164	.25	.24	.00	3020.			
1.01	1.15	15	.01	0.00	.01	0.	1.01	13.45	165	.25	.24	.00	3050.	1.01	13.45	165	.25	.24	.00	3050.			
1.01	1.20	16	.01	0.00	.01	0.	1.01	13.50	166	.25	.24	.00	3072.	1.01	13.50	166	.25	.24	.00	3072.			
1.01	1.25	17	.01	0.00	.01	0.	1.01	13.55	167	.25	.24	.00	3187.	1.01	13.55	167	.25	.24	.00	3187.			
1.01	1.30	18	.01	0.00	.01	0.	1.01	14.00	168	.25	.24	.00	3099.	1.01	14.00	168	.25	.24	.00	3099.			
1.01	1.35	19	.01	0.00	.01	1.	1.01	14.05	169	.31	.31	.00	3121.	1.01	14.05	169	.31	.31	.00	3121.			
1.01	1.40	20	.01	0.00	.01	2.	1.01	14.10	170	.31	.31	.00	3171.	1.01	14.10	170	.31	.31	.00	3171.			
1.01	1.45	21	.01	0.00	.01	3.	1.01	14.15	171	.31	.31	.00	3265.	1.01	14.15	171	.31	.31	.00	3265.			
1.01	1.50	22	.01	0.00	.01	5.	1.01	14.20	172	.31	.31	.00	3389.	1.01	14.20	172	.31	.31	.00	3389.			
1.01	1.55	23	.01	0.00	.01	8.	1.01	14.25	173	.31	.31	.00	3316.	1.01	14.25	173	.31	.31	.00	3316.			
1.01	2.00	24	.01	0.00	.01	11.	1.01	14.30	174	.31	.31	.00	3628.	1.01	14.30	174	.31	.31	.00	3628.			
1.01	2.05	25	.01	0.00	.01	15.	1.01	14.35	175	.31	.31	.00	3716.	1.01	14.35	175	.31	.31	.00	3716.			
1.01	2.10	26	.01	0.00	.01	18.	1.01	14.40	176	.31	.31	.00	3775.	1.01	14.40	176	.31	.31	.00	3775.			
1.01	2.15	27	.01	0.00	.01	21.	1.01	14.45	177	.31	.31	.00	3817.	1.01	14.45	177	.31	.31	.00	3817.			
1.01	2.20	28	.01	0.00	.01	24.	1.01	14.50	178	.31	.31	.00	3847.	1.01	14.50	178	.31	.31	.00	3847.			
1.01	2.25	29	.01	0.00	.01	27.	1.01	14.55	179	.31	.31	.00	3869.	1.01	14.55	179	.31	.31	.00	3869.			
1.01	2.30	30	.01	0.00	.01	31.	1.01	15.00	180	.31	.31	.00	3885.	1.01	15.00	180	.31	.31	.00	3885.			
1.01	2.35	31	.01	0.00	.01	35.	1.01	15.05	181	.31	.31	.00	3869.	1.01	15.05	181	.31	.31	.00	3869.			
1.01	2.40	32	.01	0.00	.01	37.	1.01	15.10	182	.31	.31	.00	3833.	1.01	15.10	182	.31	.31	.00	3833.			
1.01	2.45	33	.01	0.00	.01	40.	1.01	15.15	183	.31	.31	.00	3796.	1.01	15.15	183	.31	.31	.00	3796.			
1.01	2.50	34	.01	0.00	.01	43.	1.01	15.20	184	.56	.56	.00	3881.	1.01	15.20	184	.56	.56	.00	3881.			
1.01	2.55	35	.01	0.00	.01	45.	1.01	15.25	185	.66	.66	.00	4161.	1.01	15.25	185	.66	.66	.00	4161.			
1.01	3.00	36	.01	0.00	.01	48.	1.01	15.30	186	1.50	1.59	.01	4481.	1.01	15.30	186	1.50	1.59	.01	4481.			
1.01	3.05	37	.01	0.00	.01	51.	1.01	15.35	187	2.63	2.63	.01	6452.	1.01	15.35	187	2.63	2.63	.01	6452.			
1.01	3.10	38	.01	0.00	.01	53.	1.01	15.40	188	1.03	1.03	.00	8915.	1.01	15.40	188	1.03	1.03	.00	8915.			
1.01	3.15	39	.01	0.00	.01	56.	1.01	15.45	189	.66	.66	.00	11576.	1.01	15.45	189	.66	.66	.00	11576.			
1.01	3.20	40	.01	0.00	.01	58.	1.01	15.50	190	.66	.66	.00	13476.	1.01	15.50	190	.66	.66	.00	13476.			
1.01	3.25	41	.01	0.00	.01	60.	1.01	15.55	191	.38	.37	.00	13775.	1.01	15.55	191	.38	.37	.00	13775.			
1.01	3.30	42	.01	0.00	.01	63.	1.01	16.00	192	.38	.37	.00	12953.	1.01	16.00	192	.38	.37	.00	12953.			
1.01	3.35	43	.01	0.00	.01	65.	1.01	16.05	193	.29	.29	.00	11376.	1.01	16.05	193	.29	.29	.00	11376.			
1.01	3.40	44	.01	0.00	.01	67.	1.01	16.10	194	.29	.29	.00	9555.	1.01	16.10	194	.29	.29	.00	9555.			
1.01	3.45	45	.01	0.00	.01	69.	1.01	16.15	195	.29	.29	.00	8879.	1.01	16.15	195	.29	.29	.00	8879.			
1.01	3.50	46	.01	0.00	.01	71.	1.01	16.20	196	.29	.29	.00	6814.	1.01	16.20	196	.29	.29	.00	6814.			
1.01	3.55	47	.01	0.00	.01	73.	1.01	16.25	197	.29	.29	.00	5876.	1.01	16.25	197	.29	.29	.00	5876.			
1.01	4.00	48	.01	0.00	.01	75.	1.01	16.30	198	.29	.29	.00	5224.	1.01	16.30	198	.29	.29	.00	5224.			
1.01	4.05	49	.01	0.00	.01	77.	1.01	16.35	199	.29	.29	.00	4835.	1.01	16.35	199	.29	.29	.00	4835.			
1.01	4.10	50	.01	0.00	.01	79.	1.01	16.40	200	.29	.29	.00	4388.	1.01	16.40	200	.29	.29	.00	4388.			
1.01	4.15	51	.01	0.00	.01	80.	1.01	16.45	201	.29	.29	.00	4253.	1.01	16.45	201	.29	.29	.00	4253.			
1.01	4.20	52	.01	0.00	.01	82.	1.01	16.50	202	.29	.29	.00	4044.	1.01	16.50	202	.29	.29	.00	4044.			
1.01	4.25	53	.01	0.00	.01	84.	1.01	16.55	203	.29	.29	.00	3864.	1.01	16.55	203	.29	.29	.00	3864.			
1.01	4.30	54	.01	0.00	.01	87.	1.01	17.00	204	.29	.29	.00	3680.	1.01	17.00	204	.29	.29	.00	3680.			
1.01	4.35	55	.01	0.00	.01	87.	1.01	17.05	205	.23	.23	.00	3488.	1.01	17.05	205	.23	.23	.00	3488.			

131. 107. 131. 66. 131. 47. 131. 38. 131. 23. 131. 16. 131. 12. 129. 6.
 66. 47. 38. 23. 16. 12. 6.
 PEAK
 6488. 2149. 683. 656. 19678.
 195. 61. 19. 17. 571.
 INCHES
 12.08 15.41 15.41 15.41
 306.95 391.31 391.31 391.31
 MM 1063. 1355. 1355. 1355.
 AC-FT 1311. 1671. 1671. 1671.
 THOUS CU M

HYDROGRAPH ROUTING

ROUTE HYDROGRAPH THROUGH RUSSELL TAYLOR DAM (10:16)

131.00 594.00 594.00 596.00 602.00 607.00 614.50 616.00 617.40 620.40
 620.60 621.00 621.50 622.10 622.10 622.10 622.10 622.10 622.10 622.10
 0.00 13.00 37.00 49.00 58.00 65.00 73.00 79.00 85.00 90.00
 6619.00 7654.00 8942.00 11983.00 1513. 796. 2062.
 CAPACITY 0. 30. 113.
 ELEVATION 585. 594. 600. 615. 620. 621. 640.
 CREL SPWD COB EXPJ ELEV CORL CARFA EXPL
 594.0 0.0 0.0 0.0 0.0 0.0 0.0 0.0 0.0 0.0

DAM DATA

TOPEL 621.0
 COOD 0.0
 EXPD 0.0
 DAMVD 0.0

STATION 10216, PLAN 1, RATIO 1

END-OF-PERIOD HYDROGRAPH ORIGINATES

0. 0. 0. 0. 0. 0. 0. 0. 0. 0.
 0. 0. 0. 0. 0. 0. 0. 0. 0. 0.
 0. 0. 0. 0. 0. 0. 0. 0. 0. 0.
 2. 3. 3. 3. 4. 4. 5. 5. 6. 7.
 18. 19. 21. 22. 24. 25. 27. 28. 30. 31.
 33. 34. 36. 37. 38. 39. 40. 41. 42. 43.
 40. 41. 42. 43. 44. 45. 46. 47. 48. 49.

SUMMARY OF PMF AND ONE-HALF PMF FLOOD ROUTING

PEAK FLOW AND STORAGE (END OF PERIOD) SUMMARY FOR MULTIPLE PLAN-RATIO ECONOMIC COMPUTATIONS
 FLOWS IN CUBIC FEET PER SECOND (CUBIC METERS PER SECOND)
 AREA IN SQUARE MILES (SQUARE KILOMETERS)

RATIOS APPLIED TO FLOWS

| OPERATION | STATION | AREA | PLAN | RATIO | 1 | RATIO | 2 |
|-----------|---------|------|------|-------|---|-------|---|
| | | | | 1.00 | | .90 | |

| | | | | | | | |
|---------------|-------|------|---|--------|--------|--|--|
| HYDROGRAPH AT | 10216 | 1.65 | 1 | 13775 | 6888 | | |
| | | 4.27 | | 390.07 | 195.04 | | |

| | | | | | | | |
|-----------|-------|------|---|--------|--------|--|--|
| ROUTED TO | 10216 | 1.65 | 1 | 11529 | 4730 | | |
| | | 4.27 | | 326.48 | 133.95 | | |

SUMMARY OF DAM SAFETY ANALYSIS

PLAN 1

ELEVATION
STORAGE
OUTFLOW

INITIAL VALUE
594.00
30.
0.

SPILLWAY CREST
594.00
30.
0.

TOP OF DAM
621.00
796.
765%

RATIO
OF
PMF

MAXIMUM
RESERVOIR
W.S. ELEV

MAXIMUM
DEPTH
OVER DAM

MAXIMUM
STORAGE
AC-F1

MAXIMUM
OUTFLOW
CFS

DURATION
OVER TOP
HOURS

TIME OF
MAX OUTFLOW
HOURS

TIME OF
FAILURE
HOURS

1.00
.58

622.01
619.42

1.01
0.00

863.
723.

11529.
4750.

.78
0.00

16.08
16.17

0.08
0.00

PERCENT OF PMF FLOOD ROUTING
EQUAL TO SPILLWAY CAPACITY

PREVIEW OF SEQUENCE OF STREAM NETWORK CALCULATIONS

RUNOFF HYDROGRAPH AT 10216
ROUTE HYDROGRAPH TO 10216
END OF NETWORK

.....
 FLOOD HYDROGRAPH PACKAGE (HEC-1)
 JAN SAFETY VERSION JULY 1976
 LAST MODIFICATION 26 FEB 79

RUN DATE- 79/07/17.
 TIME- 07.32.58.

DAM SAFETY INSPECTION - MISSOURI
 RUSSELL TAYLOR DAM (10216)
 PERCENT OF PMF DETERMINATION AND ROUTING

| JOB SPECIFICATION | | | | | | | | | |
|-------------------|----|------|-------|-----|-------|-------|------|------|-------|
| NG | NR | NPIV | IDAY | IHR | IPIN | METRC | IPLT | IPRT | NSTAN |
| 100 | 0 | 5 | 0 | 3 | 0 | 0 | 0 | 4 | 0 |
| | | | JOPER | NWT | LROPT | TRACE | | | |
| | | | 5 | 0 | 0 | 0 | | | |

MULTI-PLAN ANALYSES TO BE PERFORMED
 NPLAN= 1 NRTIO= 9 LRTIO= 1

RTIOS= .70 .71 .72 .73 .74 .75 .76 .77 .78

SUB-AREA RUNOFF COMPUTATION

INPUT PRECIPITATION INDEX, RATIOS, AND UNIT HYDROGRAPH PARAMETERS

| ISTAQ | ICOMP | IECON | ITAPE | JPLT | JPRT | INAME | ISTAGE | IAUTO |
|-------|-------|-------|-------|------|------|-------|--------|-------|
| 10216 | 0 | 0 | 0 | 0 | 0 | 1 | 0 | 0 |

HYDROGRAPH DATA

| IMDGC | IUNG | TAREA | SNAP | TRSDA | TRSPC | RATIO | ISNOW | ISAME | LOCAL |
|-------|------|-------|------|-------|-------|-------|-------|-------|-------|
| 1 | 2 | 1.65 | 0.00 | 1.65 | 1.00 | 0.000 | 0 | 0 | 0 |

PRECIP DATA

| SPFC | PMS | R6 | P12 | R24 | R48 | R72 | R96 |
|------|-------|--------|--------|--------|------|------|------|
| 0.00 | 24.70 | 100.00 | 120.00 | 130.00 | 0.00 | 0.00 | 0.00 |

LOSS DATA

| LROPT | STKR | DLTKR | RTIOL | ERAIN | STRKS | RTIOK | STRTL | CNSTL | ALSMR | RTIMP |
|-------|------|-------|-------|-------|-------|-------|-------|--------|-------|-------|
| 0 | 0.00 | 0.00 | 1.00 | 0.00 | 0.00 | 1.00 | -1.00 | -90.00 | 0.00 | 0.00 |

CURVE NO = -90.00 WETNESS = -1.00 EFFECT CN = 90.00

UNIT HYDROGRAPH DATA

TC= 0.00 LAG= .35

RECESSION DATA

RTIO= 0.00 RQCSN= 0.00 RTIOR= 1.00

END-OF-PERIOD FLOW

| NO.DA | HR.MN | PERIOD | RAIN | EVCS | LOSS | COMP |
|-------|-------|--------|------|------|------|------|
| 0 | 0 | 0 | 0 | 0 | 0 | 0 |

SUM 32.11 30.01 1.30 393520.
 { 816.34 783.34 35.111143.42 }

HYDROGRAPH ROUTING

ROUTE HYDROGRAPH THROUGH RUSSELL TAYLOR DAM (10216)

| ISTAO | ICOMP | IECON | ITAPE | JPLT | JPRF | INAME | ISTAGE | IAUTO |
|--------------|-------|-------|-------|-------|-------|-------|--------|-------|
| 10216 | 1 | 0 | 0 | 0 | 0 | 1 | 0 | 2 |
| ROUTING DATA | | | | | | | | |
| GLOSS | CLOSS | AVG | IRTS | ISAME | LOPT | IPMP | LSTR | |
| 0.0 | 0.00 | 0.00 | 1 | 1 | 0 | 0 | 0 | |
| NSTPS NSTCL | | | | | | | | |
| 1 | 3 | 0 | 0.000 | 0.000 | 0.000 | 0.000 | ISPRAY | -1 |
| LAG AMSKK | | | | | | | | |
| TCK STORA | | | | | | | | |

| | | | | | | | | | |
|-------|---------|---------|---------|----------|--------|--------|--------|---------|---------|
| STAGE | 594.00 | 595.00 | 596.00 | 602.00 | 608.00 | 614.50 | 616.00 | 617.40 | 620.10 |
| | 628.60 | 621.00 | 622.10 | 622.10 | 622.10 | 622.10 | 622.10 | 622.10 | 622.10 |
| FLOW | 0.00 | 13.00 | 37.00 | 49.00 | 56.00 | 73.00 | 69.00 | 1900.00 | 5674.00 |
| | 6618.00 | 7654.00 | 8942.00 | 11983.00 | | | | | |

CAPACITY= 0. 30. 117. 513. 748. 796. 2062.

ELEVATION= 585. 594. 600. 615. 620. 621. 640.

| | | | | | | | |
|-------|-------|------|------|-------|------|-------|------|
| CREL | SPUTD | COOV | EXPW | ELEVL | COOL | CAREA | EXPL |
| 594.0 | 0.0 | 0.0 | 0.0 | 0.0 | 0.0 | 0.0 | 0.0 |

| | | | |
|----------|------|------|--------|
| DAM DATA | | | |
| TOPEL | COOD | EXPO | DAMWID |
| 621.0 | 0.0 | 0.0 | 0. |

PEAK OUTFLOW IS 7407. AT TIME 16.08 HOURS

PEAK OUTFLOW IS 7548. AT TIME 16.08 HOURS

PEAK OUTFLOW IS 7680. AT TIME 16.08 HOURS

PEAK OUTFLOW IS 7784. AT TIME 16.08 HOURS

PEAK OUTFLOW IS 7880. AT TIME 16.08 HOURS

PEAK OUTFLOW IS 7993. AT TIME 16.08 HOURS

PEAK OUTFLOW IS 8108. AT TIME 16.08 HOURS

PEAK OUTFLOW IS 8219. AT TIME 16.08 HOURS

PER OUTSIDE IS 4516. AT TIME 10.00 HOURS

PEAK FLOW AND STORAGE (END OF PERIOD) SUMMARY FOR MULTIPLE PLAN-RATIO ECONOMIC COMPUTATIONS
 FLOWS IN CUBIC FEET PER SECOND (CUBIC METERS PER SECOND)
 AREA IN SQUARE MILES (SQUARE KILOMETERS)

| OPERATION | STATION | AREA | PLAN | RATIO | RATIOS APPLIED TO FLOWS | | | | | | | | |
|---------------|---------|-------|------|---------|-------------------------|---------|---------|---------|---------|---------|---------|---------|-------|
| | | | | | 1 | 2 | 3 | 4 | 5 | 6 | 7 | 8 | 9 |
| | | | | | .70 | .71 | .72 | .73 | .74 | .75 | .76 | .77 | .78 |
| HYDROGRAPH AT | 10216 | 1.59 | 1 | 9641. | 9780. | 9918. | 10056. | 10194. | 10331. | 10469. | 10607. | 10745. | |
| | (| 4.271 | (| 2734031 | 276.531 | 280.851 | 284.751 | 288.651 | 292.551 | 296.461 | 300.361 | 304.261 | |
| ROUTED TO | 10216 | 1.61 | 1 | 7407. | 7548. | 7680. | 7784. | 7869. | 7923. | 7973. | 8022. | 8070. | 8116. |
| | (| 4.271 | (| 2092741 | 213.731 | 217.461 | 220.421 | 223.591 | 226.341 | 229.431 | 232.571 | 235.571 | |

DESIGNING OF DAM SAFETY ANALYSIS

PLAN 1

ELEVATION
STORAGE
OUTFLOW

INITIAL VALUE
590.00
30.
0.

SPILLWAY CREST
594.00
30.
0.

TOP OF DAM
621.00
796.
76.4.

| RATIO
OF
PMF | MAXIMUM
RESERVOIR
W.S.ELEV | MAXIMUM
DEPTH
OVER DAM | MAXIMUM
STORAGE
AC-FT | MAXIMUM
OUTFLOW
CFS | DURATION
OVER TOP
HOURS | TIME OF
MAX OUTFLOW
HOURS | TIME OF
FAILURE
HOURS |
|--------------------|----------------------------------|------------------------------|-----------------------------|---------------------------|-------------------------------|---------------------------------|-----------------------------|
| .70 | 680.90 | 0.00 | 791. | 7407. | 0.00 | 16.08 | 0.00 |
| .71 | 620.96 | 0.00 | 794. | 7568. | 0.00 | 16.08 | 0.00 |
| .72 | 621.61 | .01 | 797. | 7680. | .08 | 16.08 | 0.00 |
| .73 | 621.05 | .05 | 799. | 7784. | .17 | 16.08 | 0.00 |
| .74 | 621.09 | .09 | 802. | 7889. | .17 | 16.08 | 0.00 |
| .75 | 621.13 | .13 | 805. | 7993. | .17 | 16.08 | 0.00 |
| .76 | 621.17 | .17 | 808. | 8102. | .33 | 16.08 | 0.00 |
| .77 | 621.22 | .22 | 810. | 8210. | .33 | 16.08 | 0.00 |
| .78 | 621.26 | .26 | 813. | 8316. | .33 | 16.08 | 0.00 |