

UNCLASSIFIED

AD NUMBER	
AD815761	
CLASSIFICATION CHANGES	
TO:	UNCLASSIFIED
FROM:	CONFIDENTIAL
LIMITATION CHANGES	
TO: Approved for public release; distribution is unlimited.	
FROM: Distribution authorized to U.S. Gov't. agencies and their contractors; Critical Technology; FEB 1967. Other requests shall be referred to Army Ballistic Research Laboratory, Aberdeen Proving Ground, MD 21005. This document contains export-controlled technical data.	
AUTHORITY	
28 FEB 1979, dodd 5200.10 gp-4; usaardcom ltr, 16 mar 1981	

THIS PAGE IS UNCLASSIFIED

**THIS REPORT HAS BEEN DELIMITED
AND CLEARED FOR PUBLIC RELEASE
UNDER DOD DIRECTIVE 5200.20 AND
NO RESTRICTIONS ARE IMPOSED UPON
ITS USE AND DISCLOSURE.**

DISTRIBUTION STATEMENT A

**APPROVED FOR PUBLIC RELEASE,
DISTRIBUTION UNLIMITED.**

GENERAL DECLASSIFICATION SCHEDULE

**IN ACCORDANCE WITH
DOD 5200.1-R & EXECUTIVE ORDER 11652**

THIS DOCUMENT IS:

CLASSIFIED BY _____

**Subject to General Declassification Schedule of
Executive Order 11652-Automatically Downgraded at
2 Years Intervals- DECLASSIFIED ON DECEMBER 31,**

BY

**Defense Documentation Center
Defense Supply Agency
Cameron Station
Alexandria, Virginia 22314**

BRL MR 1824

BRL

AD

AD815761

MEMORANDUM REPORT NO. 1824

1750 MHz TELEMETRY/SENSOR RESULTS
FROM HARP FIRINGS AT BARBADOS
AND WALLOPS ISLAND, 1965

by

William J. Cruickshank

February 1967

This document is subject to special export controls and each transmittal to foreign governments or foreign nationals may be made only with prior approval of Commanding Officer, U.S. Army Ballistic Research Laboratories, Aberdeen Proving Ground, Maryland

U. S. ARMY MATERIEL COMMAND
BALLISTIC RESEARCH LABORATORIES
ABERDEEN PROVING GROUND, MARYLAND

DDC
RECEIVED
JUN 26 1967
C.

Destroy this report when it is no longer needed.
Do not return it to the originator.

The findings in this report are not to be construed as
an official Department of the Army position, unless
so designated by other authorized documents.

BALLISTIC RESEARCH LABORATORIES

MEMORANDUM REPORT NO. 1824

WJCruickshank/ss
Aberdeen Proving Ground, Md.
February 1967

1750 MHz TELEMETRY/SENSOR RESULTS FROM HARP FIRINGS AT BARBADOS AND
WALLOPS ISLAND, 1965

ABSTRACT

This report presents the experimental results obtained from seven Martlet II projectiles which were fired from the High Altitude Research Program (HARP) 16-inch gun at Barbados, West Indies, and three projectiles fired from the HARP 7-inch gun at Wallops Island, Virginia, during 1965. These projectiles were instrumented with the BRL 1750 MHz telemetry system and temperature, aspect magnetometer, and Langmuir probe sensors.

PAGES NOT FILLED ARE BLANK

TABLE OF CONTENTS

	Page
ABSTRACT	3
LIST OF FIGURES	7
I. INTRODUCTION	9
II. TEST OBJECTIVES	9
III. DESCRIPTION OF INSTRUMENTATION AND PAYLOADS CARRIED IN PROJECTILES	9
A. Telemetry Systems	10
B. Langmuir Probes	11
C. Martlet 16-Inch Projectile Payloads	11
D. Seven-Inch Projectile Payloads	12
E. Payload Antennas	12
IV. DESCRIPTION OF GROUND INSTRUMENTATION	14
A. Receiving System.	14
B. Radars - FPS-16, MPS-19, MPS-33	15
V. DISCUSSION OF FIRING TEST RESULTS	15
A. Sixteen-Inch Payloads	15
B. Seven-Inch Payloads	16
C. Langmuir Probe Results	17
D. Temperature Sensor Results.	17
E. Magnetometer Results	18
F. GMD Tracking	18
G. Received Signal Strength.	18
H. Radar Data	19
VI. SUMMARY AND PLANS	19
DISTRIBUTION LIST	75

LIST OF FIGURES

	Page
1. Sixteen-inch gun at Barbados	22
2. Seven-inch gun at Wallops Island	23
3. Diagram of 7-inch gun probe telemetry circuit.	24
4. Langmuir probe models.	25
5. Circuit diagram of AC Langmuir probe	26
6. Block diagram of Martlet DC Langmuir probe	27
7. Martlet IIC projectile with Langmuir probe payload	28
8. View showing Martlet Langmuir probe components	29
9. Martlet Langmuir probe payload	30
10. Block diagram of Marlet AC Langmuir probe.	31
11. Block diagram of Martlet para-eject payload.	32
12. Layout of Martlet para-eject components.	33
13. Views of Martlet para-eject payload.	34
14. Block diagram of 7-inch D.C. Langmuir probe.	35
15. Block diagram of 7-inch A.C. Langmuir probe.	36
16. Mechanical layout 7-inch Langmuir probe payload.	37
17. Component wiring in 7-inch Langmuir probe payload.	38
18. 1750 MHz cavity antenna for Martlet IIC projectile	39
19. Antenna pattern, 1750 MHz cavity antenna on Martlet IIC projectile.	40
20. 1750 MHz sloop antenna on 7-inch projectile tail fins.	41
21. Antenna pattern, 1750 MHz sloop antenna on 7-inch projectile . .	42
22. 1750 MHz Halo antenna for 7-inch projectile.	43
23. Antenna pattern, 1750 MHz Halo antenna on 7-inch projectile. . .	44
24. GMD tracking antenna	45
25. GMD tracking antenna and recording van	46
26. Electron density vs altitude - Brutus.	47
27. Frequency and temperature vs time - Brutus, Janus.	48
28. Temperature vs time - Kendall.	49
29. Temperature vs time - E ₁ 2446	50
30. GMD azimuth and elevation angles vs time - Rufus	51
31. GMD azimuth and elevation angles vs time - IRE	52

LIST OF FIGURES (CONTINUED)

	Page
32. GMD azimuth and elevation angles vs time - Janus	53
33. GMD azimuth and elevation angles vs time - Bridgetown.	54
34. GMD azimuth and elevation angles vs time - Kendall	55
35. GMD azimuth and elevation angles vs time - Lancaster	56
36. GMD azimuth and elevation angles vs time - E ₁ -2446.	57
37. Received signal level vs slant range - Rufus	58
38. Received signal level vs slant range - IRE	59
39. Received signal level vs slant range - Brutus.	60
40. Received signal level vs slant range - Janus	61
41. Received signal level vs slant range - Bridgetown	62
42. Received signal level vs slant range - Lancaster	63
43. Received signal level vs slant range - E ₁ -2446	64
44. Received signal level vs slant range - E ₁ -2447	65
45. Received signal level vs slant range - E ₁ -2448	66
46. Radar trajectory - Brutus	67
47. Radar trajectory - Bridgetown.	68
48. Radar trajectory - Kendall	69
49. Radar trajectory - Lancaster	70
50. Radar trajectory - E ₁ -2446	71
51. Radar trajectory - E ₁ -2447	72
52. Radar trajectory - E ₁ -2448	73

I. INTRODUCTION

The High Altitude Research Program (HARP) was initiated in 1961 as a joint program between the Ballistic Research Laboratories (BRL) and McGill University under contract to the Army. HARP features the use of atmospheric probes launched from 5-inch, 7-inch and 16-inch guns. This report describes the experimental results obtained from seven Martlet II projectiles which were fired from the HARP 16-inch gun at Barbados (Figure 1) and three 7-inch projectiles which were fired from the 7-inch gun (Figure 2) at Wallops Island during the 1965 Ballistic Research Laboratories series. These projectiles were instrumented with the BRL 1750 MHz telemetry system and parachute-temperature, aspect magnetometer and Langmuir probe sensors. The rounds were code named Rufus, Bridgetown, Kendall and Lancaster (parachute-temperature), Brutus, E₁-2446 and E₁-2448 (DC Langmuir probe), and IRE, Janus and E₁-2447 (AC Langmuir probe).

II. TEST OBJECTIVES

The test objectives were as follows:

- To conduct field tests of the BRL 1750 MHz telemetry/sensor system in Martlet IIC and 7-inch projectiles to supplement previous tests of the telemetry system at Wallops Island in the 5-inch gun projectiles
- To conduct the first tests of the BRL 1750 MHz modified GMD angle tracking system on Martlet IIC and 7-inch projectiles
- To make additional payload-temperature measurements to supplement those made previously.
- To conduct the first tests of the parachute temperature sensor system with 1750 MHz telemetry
- To conduct the first flight tests of the DC and AC Langmuir probes on Martlet IIC and 7-inch projectiles

III. DESCRIPTION OF INSTRUMENTATION AND PAYLOADS CARRIED IN PROJECTILES

The 16-inch and 7-inch projectiles were all equipped with the BRL 1750 MHz telemetry systems. Four of the Martlet IIC projectiles fired by the 16-inch gun were equipped with parachute borne temperature sensors and the remaining three projectiles carried Langmuir probes as their

payloads. All three 7-inch projectiles had Langmuir probe payloads. Descriptions of the telemetry and antenna systems, Langmuir probes and payloads carried on specific rounds are discussed below.

A. Telemetry System

The BRL 1750 MHz telemetry system consisted of a frequency modulated 1750 MHz transmitter, one or two sub-carrier oscillators (SCO's), a commutator, a battery pack, an acceleration switch and an antenna. All of the payload telemetry units used one SCO with a center frequency of 10.5 KHz. The rounds carrying an AC Langmuir probe also contained a second SCO with a center frequency of 14.5 KHz.

The telemetry transmitter was the Western Microwave Laboratory "Solistron" which had a power output of approximately 100 milliwatts at 1750 MHz and a modulation sensitivity of approximately 0.25 volt per 100 KHz of RF deviation. The transmitter was 1.125 inches in diameter and 1-inch long.

The sub-carrier oscillators and commutators were developed in-house at BRL. The SCO's had center frequencies of 10.5 and 14.5 KHz with a bandwidth of $\pm 7 \frac{1}{2}$ percent of center frequency with modulation sensitivities of 5 volts for full bandwidth deviation. The 10.5 KHz SCO was used with the commutator and the 14.5 KHz SCO was used with the AC Langmuir probe.

The commutator had an 8 channel capacity with a frame rate of 5 per second (8x5) providing a sampling rate of 40 samples per second. Two of the channels were paralleled for identification purposes. The units had an input/output signal level capability of approximately 0 to 5 volts. Calibration signals of 5 and 0 volts were used on two channels with the 5 volt source connected to the paralleled identification channels. The remaining 5 channels were used for data transmission.

The telemetry battery pack consisted of 15 type VO-250 nickel-cadmium cells which provided a voltage of 20 volts with a 250 milliampere hour capacity. Acceleration switches fabricated by the Harry Diamond

Laboratories were used as power turn-on devices. The antennas used to transmit information from these payloads were designed at BRL and are described in a later section. A circuit diagram of a typical telemetering system that was flown is shown in Figure 3.

B. Langmuir Probes

The Langmuir probe is a charged particle sensing instrument that is capable of measuring electron density in the 50 to 160 kilometer altitude region of the ionosphere. Both DC and AC Langmuir probes were developed. The AC probe applies a swept voltage, which varies from + 2.4 to -2.4 volts between a metal nose tip collector and the projectile body. The probe is essentially a high gain amplifier with a dynamic range of 5 decades and a logarithmic feedback element. For an electrode area of 100 sq cm a minimum current of 10^{-9} amperes is readable; under these conditions the minimum current corresponds to an electron density of 10 electrons per cubic cm. The DC probe had one decade less sensitivity than the AC probe. The initial prototype model of the Langmuir probe and a miniaturized version, which will be used on all future flights, are shown in Figure 4.

The circuit diagram of the initial prototype model of the AC Langmuir probe is shown in Figure 5. The DC probe circuit is identical to the AC probe circuit without the ramp generator.

C. Martlet 16-Inch Projectile Payloads

Descriptions of the payloads carried by the various rounds are described below.

1. Round IRE. This round was instrumented with the DC Langmuir probe, a telemetry system (one SCO) and an aspect magnetometer. The five commutator channels were used to sample Langmuir probe output, magnetometer output, output of a temperature sensor on the transmitter and two battery voltages. A flush-cavity antenna was mounted in the tail end of the projectile. A block diagram of this system is shown in Figure 6. Figure 7 shows a typical layout of the components within a projectile. Figures 8 and 9 are representative photos of the three Martlet II Langmuir probe payloads.

2. Rounds Brutus and Janus. These rounds were instrumented with the AC Langmuir probe, telemetry unit (two SCO's) and an aspect magnetometer. The five commutator data channels sampled Langmuir probe output, Langmuir probe battery voltage, magnetometer output, transmitter temperature, and two other battery voltages. A block diagram of this system is shown in Figure 10.

3. Rounds Rufus, Bridgetown, Kendall and Lancaster. These rounds carried a parachute, air temperature sensors and a telemetry unit (one SCO). The five commutator channels were used to sample the output from four temperature sensors located at various levels on the parachute shroud lines and an internal payload temperature sensor. A slot-loop (sloop) antenna protruded from the rear of the projectile. Figure 11 shows a block diagram of this payload. A layout of the components is shown in Figure 12. Two views of the payload are shown in Figure 13.

D. Seven-Inch Projectile Payloads

Three Langmuir probe payloads prepared for 7-inch projectiles were similar to the Martlet payloads except that a magnetometer was not flown. Block diagrams of these systems for the DC and AC Langmuir probes are shown in Figures 14 and 15. A local heat sink that was thermally insulated from the projectile body was used around the transmitter. The purpose of this heat sink was to minimize heating and the associated frequency drift due to aerodynamic heating of the projectile body. A mechanical layout of these payloads is shown in Figure 16. A single-turn loop (Halo) antenna was embedded in the fiberglass nose cone. Figure 17 is a pictorial view of the payload before final encapsulation of the wiring.

E. Payload Antennas

The four Martlet IIC projectiles carrying parachute borne temperature sensors had sloop antennas; the three Martlet IIC projectiles equipped with Langmuir probes had cavity antennas. All three 7-inch projectiles had Halo antennas. The three types of antennas are described below.

1. Cavity Antenna. The cavity antenna used with the Martlet IIC Langmuir probe payloads consisted of a shorted section of circular waveguide filled with epoxy-fiberglas and fed with a transverse probe. The fiberglas was used as a loading dielectric to bring the small cavity into resonance at 1750 MHz and it also served as a support for the thin walled aluminum cavity. The cavity feed probe was a metal strip formed on a thin copper-clad fiberglas disk that was sandwiched between the thick disks of fiberglas that filled the cavity. One end of the copper strip was tapered and connected to the inner conductor of the coaxial feed cable from the transmitter. The antenna input impedance was adjusted to 50 ohms by trimming the length, width, and taper angle of the copper strip. A cross-section view of the cavity installed in the Martlet IIC projectile is shown in Figure 17. Figure 18 shows the cavity antenna assembly. The radiation from the cavity consisted of a broad, smooth lobe extending $\pm 70^\circ$ from the tail of the projectile (Figure 19).

2. Sloop Antenna. The transmitting antenna used on the Martlet IIC parachute-temperature rounds consisted of a slot-loop configuration called a Sloop. The antenna consisted of an aluminum rod with a slot one-quarter wavelength long that was terminated in a small cylindrical cavity (Figures 12 and 13). The antenna was fed with a half-turn coupling loop that was terminated at the base of the slot. Oversize teflon plugs were forced into the cylindrical cavity to protect and support the coupling loop which was formed by the small inner conductor wire of the coaxial feed cable. The antenna was tuned to resonance at 1750 MHz by trimming the length of the slot. Figure 20 shows dimensional details of the Sloop.

The radiation from the Sloop is partially from the slot and partially from the trapezoidal shaped loop formed by the outer surface of the antenna (Figure 20). Radiation patterns of the Sloop antenna when mounted to protrude from the tail section of the Martlet IIC are shown in Figure 21.

3. Halo Antenna. The telemetry antenna used on the 7-inch projectiles consisted of a single-turn, double-gap loop called a Halo antenna. The loop was formed of 0.08-inch O.D. solid copper-clad coaxial cable wrapped in a groove around the fiberglass nose cone at a point where the circumference was one-wavelength at 1750 MHz (Figure 22). The loop had two gaps, diametrically opposite each other. The coaxial cable from the transmitter was connected at one gap with the shield of the feed cable connected to the outer conductor of the loop at one side of the gap and the inner conductor of feed cable connected to the inner conductor of the loop member at the other side of the gap. The resonant frequency of the Halo was adjusted by trimming the open gap. Adding short tabs of wire reduced the resonant frequency and widening the gap increased the frequency. The entire nose cone was covered with filament-wound glass fiber saturated with epoxy resin.

Electrically the Halo functions as a one-turn helix antenna with broad radiation lobes fore and aft and a null broadside (Figure 23).

IV. DESCRIPTION OF GROUND INSTRUMENTATION

Instrumentation on the ground consisted of the Receiving System, radar and cameras, standard Fastax and smear cameras were used on all firings at each location.

A. Receiving System

The BRL designed receiving and recording system is used at Barbados and Wallops Island for telemetry reception. The GMD tracking system provides automatic pointing of the antenna toward the telemetry payload and gives azimuth and elevation angle data at one second intervals. The receiving van provides reception, demodulation and real time chart records of the telemetry signals and back-up tape records of all data. Real time received signal levels are also recorded on a paper chart. The tracking antenna and van are shown in Figures 24 and 25.

B. Radars

The MPS-19 and MPS-33 radars were used for skin tracking all HARP projectiles at Barbados. The FPS-16, MPS-19, and SCR-584 Mod II radars were used for skin tracking of HARP projectiles fired at Wallops Island, Virginia.

V. DISCUSSION OF FIRING TEST RESULTS

A. Sixteen-Inch Payloads

1. Parachute-Temperature Rounds.

Rufus - The payload did not eject. Radio frequency transmission was good from 10 to 233 seconds except for two periods of no signal (Figure 37). The SCO did not function, therefore, no temperature data were obtained. GMD angle tracking was good.

Bridgetown - The payload ejected but the parachute was not deployed. Reduced radio frequency power occurred during the flight with two periods of no signal (Figure 41). The SCO did not function. No temperature data were obtained but GMD tracking was good.

Kendall - The payload was ejected but the parachute was not deployed. Radio frequency transmission was not obtained until 219 seconds but continued thereafter until impact. The SCO and commutator functioned but no air temperature data were obtained due to severed parachute shroud lines. Temperature data on the transmitter package were obtained during the last half of the flight trajectory.

Lancaster - The payload was ejected but the parachute was not deployed. Radio frequency transmission was excellent and continuous from launch to impact (Figure 42). The SCO did not function therefore no temperature data were obtained.

The difficulty experienced with payload ejection and parachute deployment is suspected to be due to mechanical failure of the payload structure which is subjected to high impulse loading by the explosive charge used for ejection. The payloads were held in place by metal shear pins at the tail end of the projectile. It is possible that while shearing the pins the fiberglass cylinder surrounding the electronics crushed or buckled; thus the cylinder jammed in the projectile and also caused damage to the SCO's which were located at the top end of the

cylinder. The parachute failures could have been caused by fouling of the shroud lines or tearing of the parachute due to a slightly unsymmetrical separation of the split-metal container as it was forced out of the projectile.

2. DC Langmuir Probe Round

Brutus - Good radio frequency transmission was obtained throughout the flight except for two short periods of no transmission (Figure 39), probably due to antenna pattern nulls. All airborne components functioned well and good Langmuir probe and temperature data were obtained. No GMD tracking was obtained because of a circuit breaker failure on the receiving antenna mount.

3. AC Langmuir Probe Rounds

IRE - Strong, continuous radio frequency transmission was received up to 76 seconds and then long periods of no signal occurred interrupted by short periods of transmission (Figure 38); this behavior was possibly due to the changing attitude of the projectile. The 14.5 KHz SCO and the Langmuir probe failed; therefore, no data were obtained. The vehicle suffered a damaged fin and flew 100° to the right of a normal course. Tracking by GMD was fair, but it was the only instrument that tracked the vehicle. Plausible reasons for the failure of the SCO and Langmuir probe are not known. Units identical to these had successfully withstood other flight tests and repeated high-g lead tests.

Janus - Excellent radio frequency transmission was obtained from launch to 208 seconds (Figure 40). All airborne components except the Langmuir probe functioned well. Temperature data were obtained and the GMD track was good.

B. Seven-Inch Payloads

1. DC Langmuir Probe Rounds.

E₁-2446 - Good Radio frequency transmission was obtained throughout the flight except for a signal dropout period from 140 to 210 seconds (Figure 43) possibly associated with projectile attitude changes. All of the electronics except the Langmuir probe and SCO functioned normally. The Langmuir probe did not function at all due to

a mercury bias battery failure, and the SCO frequency had a high drift rate. Temperature data at the transmitter were obtained and GMD tracking was good.

E₁-2448 - Radio frequency transmission occurred during the period of 44-110 seconds and was extremely weak (Figure 45) most probably due to antenna connection failure. Due to the weak signals, no data or GMD tracking were obtained.

2. AC Langmuir Probe Round.

E₁-2447 - Radio frequency transmission was fair from launch to 170 seconds except for one no-signal period of 30 seconds (Figure 44).

C. Langmuir Probe Results

Good DC Langmuir probe data were received from Round Brutus (Figure 26). The electron densities agree very well with those expected in the D-region of the ionosphere between 65 and 110 kilometers. A collector current of 1.7×10^{-6} amperes was observed at launch which decreased to 4.0×10^{-8} amperes during the first 50 seconds of flight. This phenomenon was probably due to shunting contaminants on the surface of the nose tip collector which evaporated or burned off during flight. The same effect has been observed on rocket flights. The Langmuir probe data obtained on the other flights could not be interpreted accurately because of calibration difficulties.

D. Temperature Sensor Results

On-board temperature data were obtained during the rounds Brutus, Janus, Kendall and E₁-2446 (Figures 27, 28 and 29). The sensors on rounds Brutus and Janus were located at the rear of the projectiles, in the vicinity of the fins. These data indicated that the transmitter temperatures had reached 67 to 69° C when the transmission ceased. Apparently the increased current drawn by the heated transistors caused the transmitters to fail. The temperature sensor on round Kendall was also located on the transmitter. This payload was ejected from the rear of the parachute at approximately 100 seconds. Since transmission from the payload was not received until 219 seconds, temperature data were

provided for only a portion of the flight (Figure 28). Apparently the transmitter, which was in a heat sink, received a quantity of heat due to aerodynamic heating but was then equalized (at 250 seconds) and cooled by the ambient air temperature. The sensors on round E₁-2446 were located at the transmitter and on the transmitter heat sink. The curves in Figure 29 show the results of this shot and the differences in temperature between the transmitter and heat sink.

E. Magnetometer Results

Rounds IRE, Brutus, and Janus were instrumented with aspect magnetometers, but the instruments failed to function on all three flights.

F. GMD Tracking

Angle tracking data were obtained with the modified GMD tracking unit on seven of the ten projectiles fired. On two flights the RF signals were either too weak or erratic and the loss of track on the third flight was due to a circuit breaker failure on the tracking mount. On one round, IRE, which veered off course more than 100° after launch because of a damaged fin, the modified GMD tracking unit was the only tracker which succeeded in acquiring and tracking the projectile. The tracking data are shown in Figures 30 through 36.

G. Received Signal Strength

Received signal strength data were recorded on each flight as a function of time. These data were then used in conjunction with slant range, obtained from the radar data, to plot the charts of received signal level versus slant range as shown in Figures 37 through 45. The calculated received signal levels for IRE, Brutus, and Janus were based on 200 Mw of power and 0 db of gain for the cavity antenna that was used on these flights. The data from the plots show values 3 to 12 db above theoretical values; this is attributed to the gain of the cavity antenna.

The sloop antenna was used on shots Rufus, Bridgetown, Lancaster, and Kendall. The magnitude and rate of decrease of signal with distance from Rufus was very close to theoretical values (within 2 db),

substantiating the preflight antenna measurements which indicated that the sloop had a high efficiency and a broad pattern. The signal from Lancaster was weak prior to ejection of the payload, but it increased to the theoretical value after ejection; this behavior indicates a mismatch of the antenna due to the presence of the projectile body.

The Halo antenna was used on the 7-inch projectiles E₁-2446, E₁-2447, E₁-2448. The received signals were from 5 to 15 db below theoretical on E₁-2446 and 0 to 10 db down on E₁-2447 except for apparent pattern nulls of 20 to 30 db, which from previous pattern data could be due to near broadside aspects, (i.e., extreme projectile coneing).

H. Radar Data

Figures 46 through 52 show plots of radar trajectories of the vehicles that were tracked. The plots on rounds Brutus, Bridgetown, Kendall, and Lancaster were obtained from the MPS-19 radar on Barbados. The plots on E₁-2446, E₁-2447 and E₁-2448 were obtained from the FPS-16 radar on Wallops Island.

VI. SUMMARY AND PLANS

A summary of the pertinent data and details obtained on the ten rounds fired during 1965 are listed in Table I.

An effort will be made to reduce temperature effects on the 1750 MHz transmitter. A supplement to the contract with Western Microwave Laboratories has been processed for the redesign of the Solistron transmitter to employ temperature compensation and improved efficiency. Thermal insulation and a local heat sink, isolated from the projectile body, will be employed on future flights.

We shall attempt to minimize telemetry component failures by improving the mechanical design, wiring methods, and encapsulation techniques. It is expected that more reliable, lighter, and less costly telemetry circuits will eventually be available as a result of use of hybrid integrated circuits.

ACKNOWLEDGEMENTS

The 1750 MHz telemetry payloads described are a result of the efforts of the Electronic Methods Branch of the Ballistic Measurements Laboratory of BRL. Mr. James Evans was responsible for the projectile payload electronics and integration. Messrs Victor Richard and Harvey La Fon developed the projectile antennas and conducted many radiation tests of various antenna configurations, and Mr. James Pilcher was responsible for the mechanical design of the projectile payloads. In addition, members of the Free Flight Aerodynamic Branch of the Exterior Ballistic Laboratory of BRL provided technical assistance and conducted the high g lead impact tests and the projectile firings at Wallops Island, Virginia. Members of the Space Research Institute, McGill University, conducted the projectile firings at Barbados, West Indies.

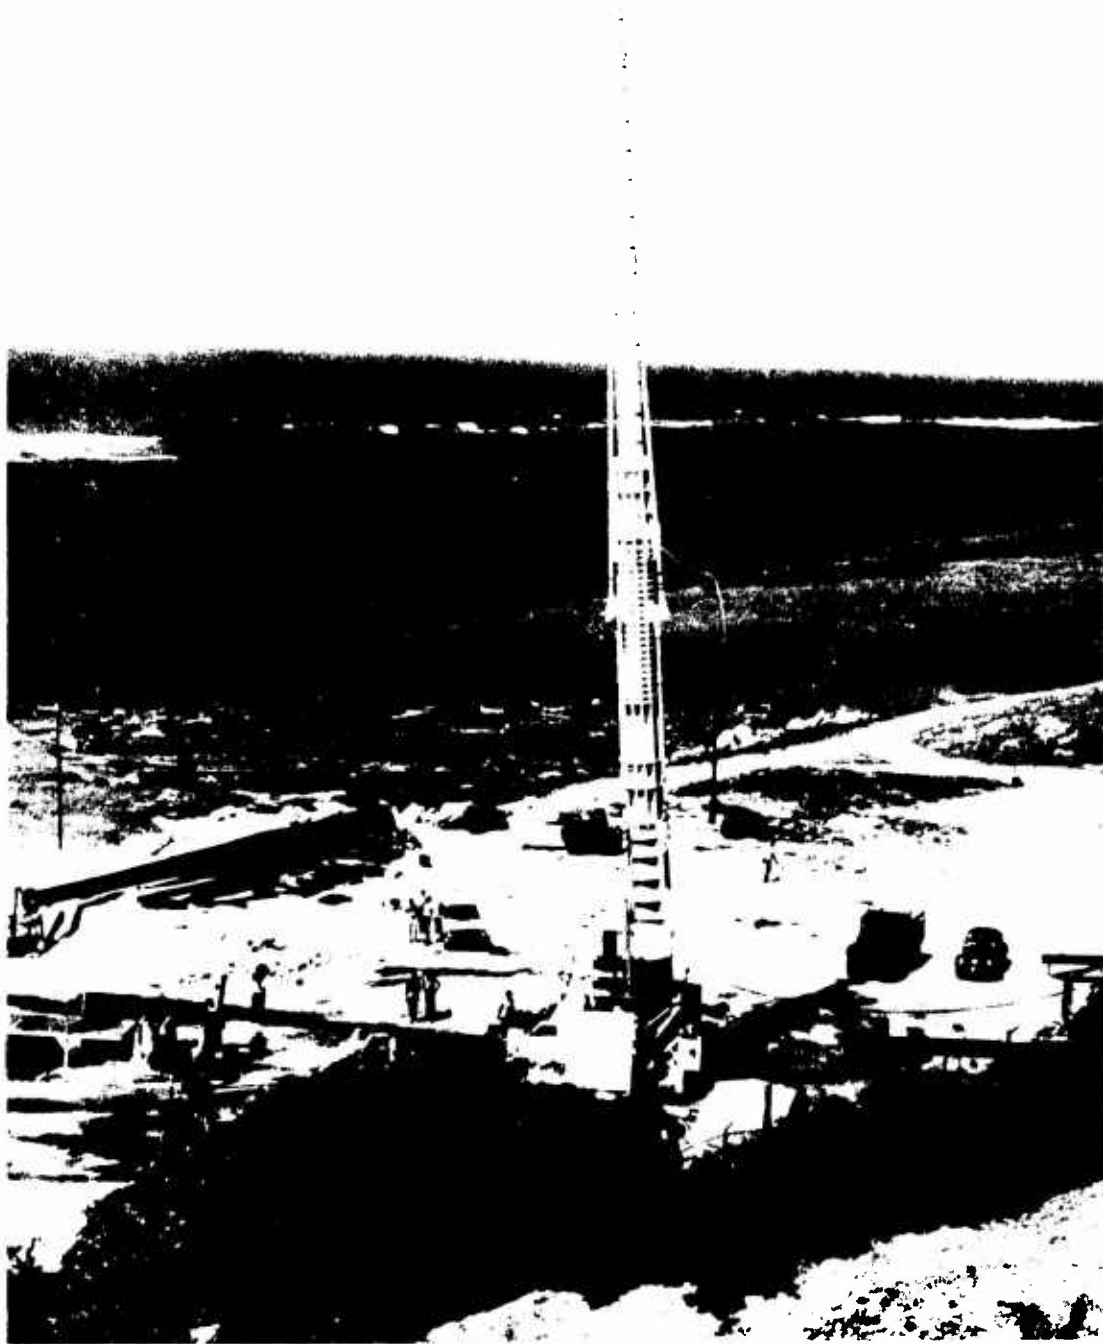


Figure 1. Sixteen-inch gun at Barbados


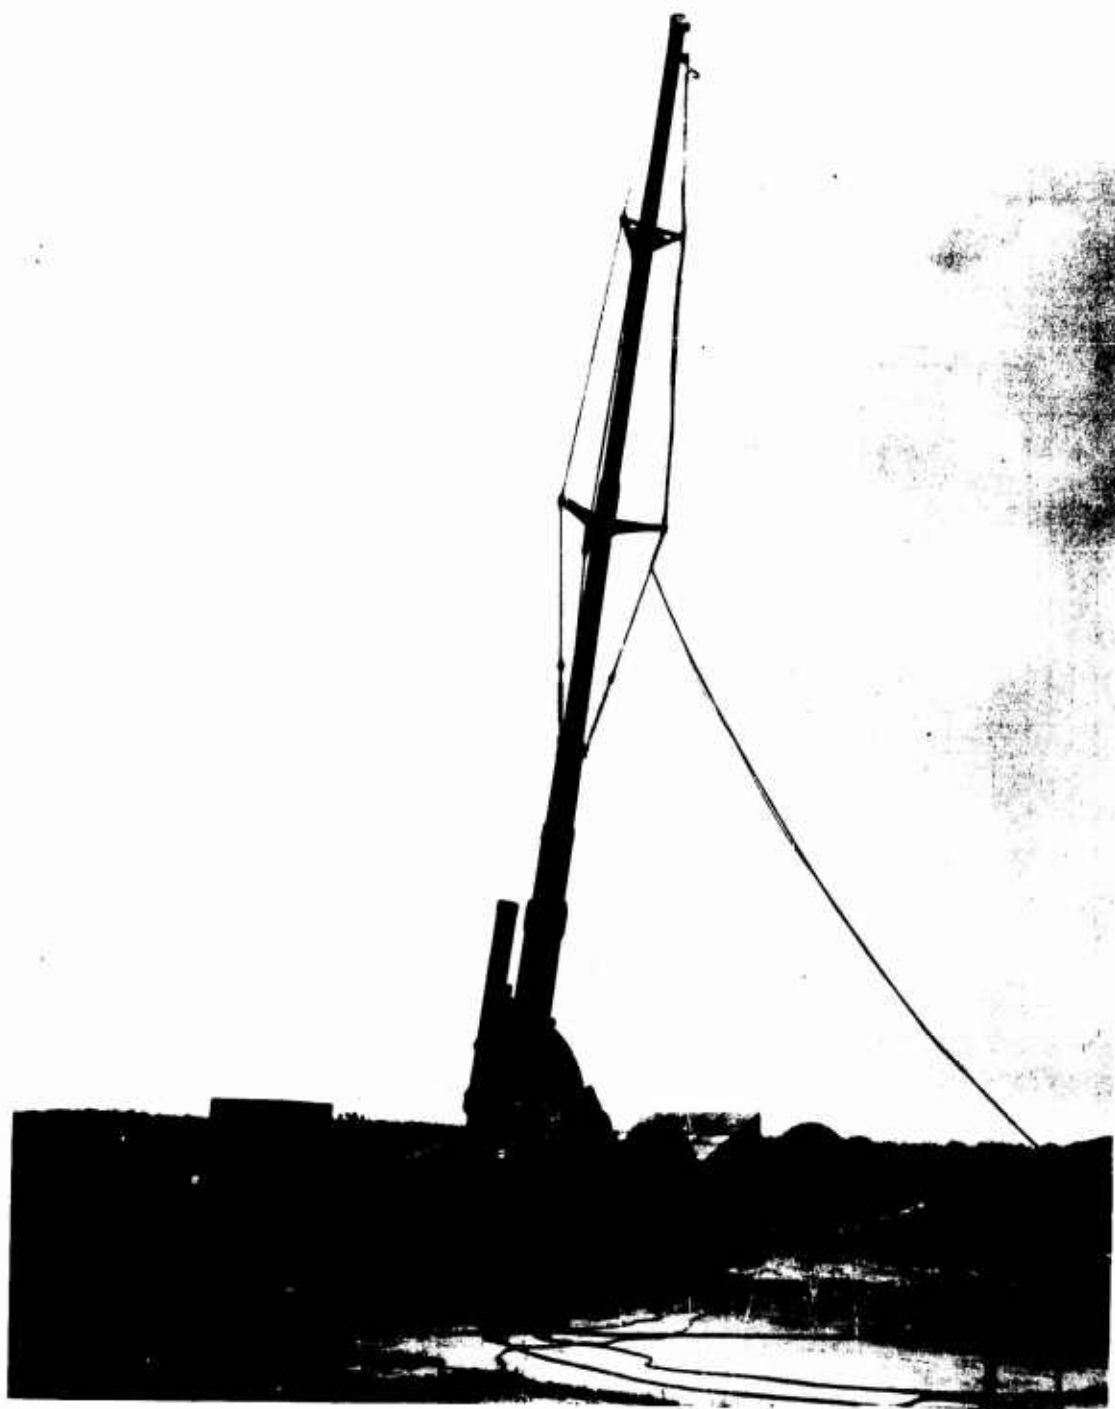


Figure 2. Seven-inch gun at Wallops Island

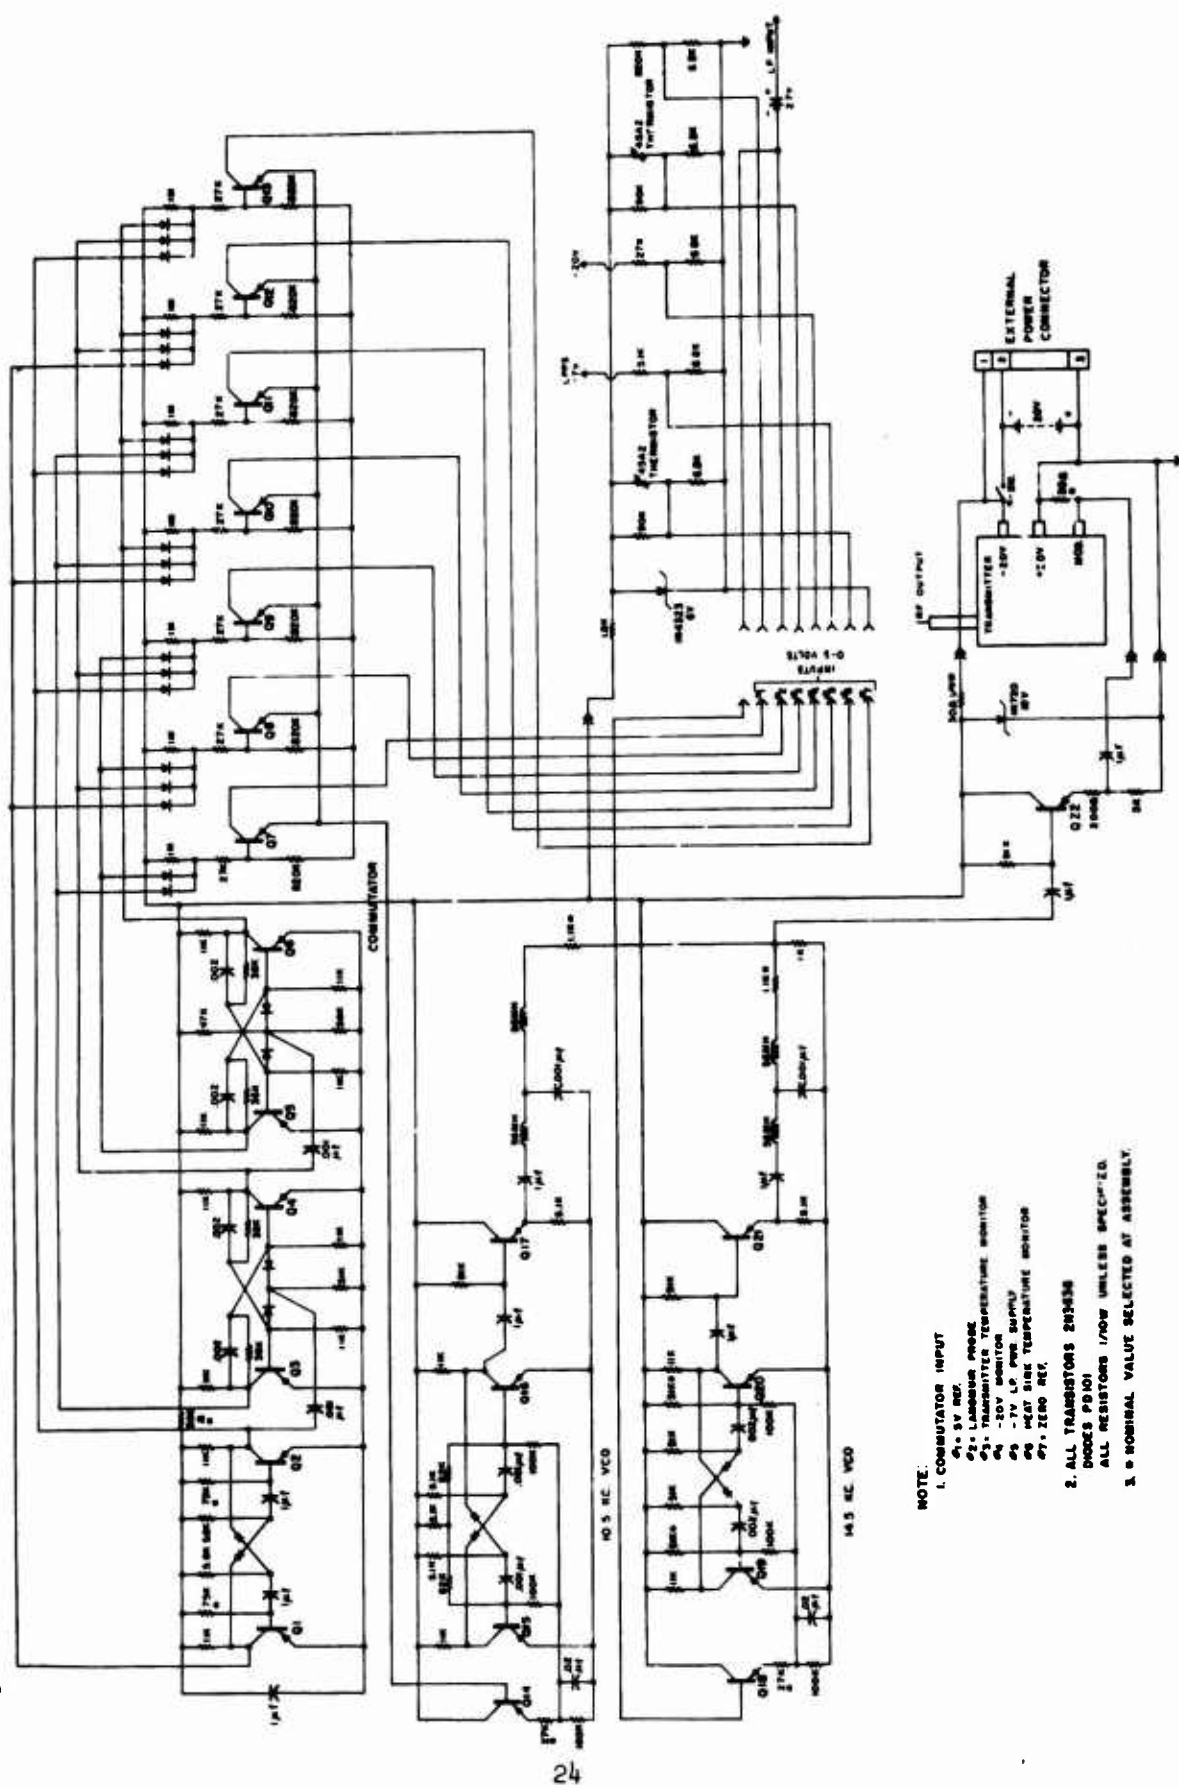

NOTE:
 1. COMPUTATOR INPUT
 Q1 - 5V RES
 Q2 - LAMPSON PROBE
 Q3 - TRANSMITTER TEMPERATURE MONITOR
 Q4 - 20V MONITOR
 Q5 - 7V L.P. PWR SUPPLY
 Q6 - HEAT SINK TEMPERATURE MONITOR
 Q7 - ZERO REF.
 2. ALL TRANSISTORS 2N3438
 DROPS 90.0V
 ALL RESISTORS 1/100W UNLESS SPECIFIED
 3. * NOMINAL VALUE SELECTED AT ASSEMBLY

Figure 3. Diagram of 7-inch gun probe telemetry circuit

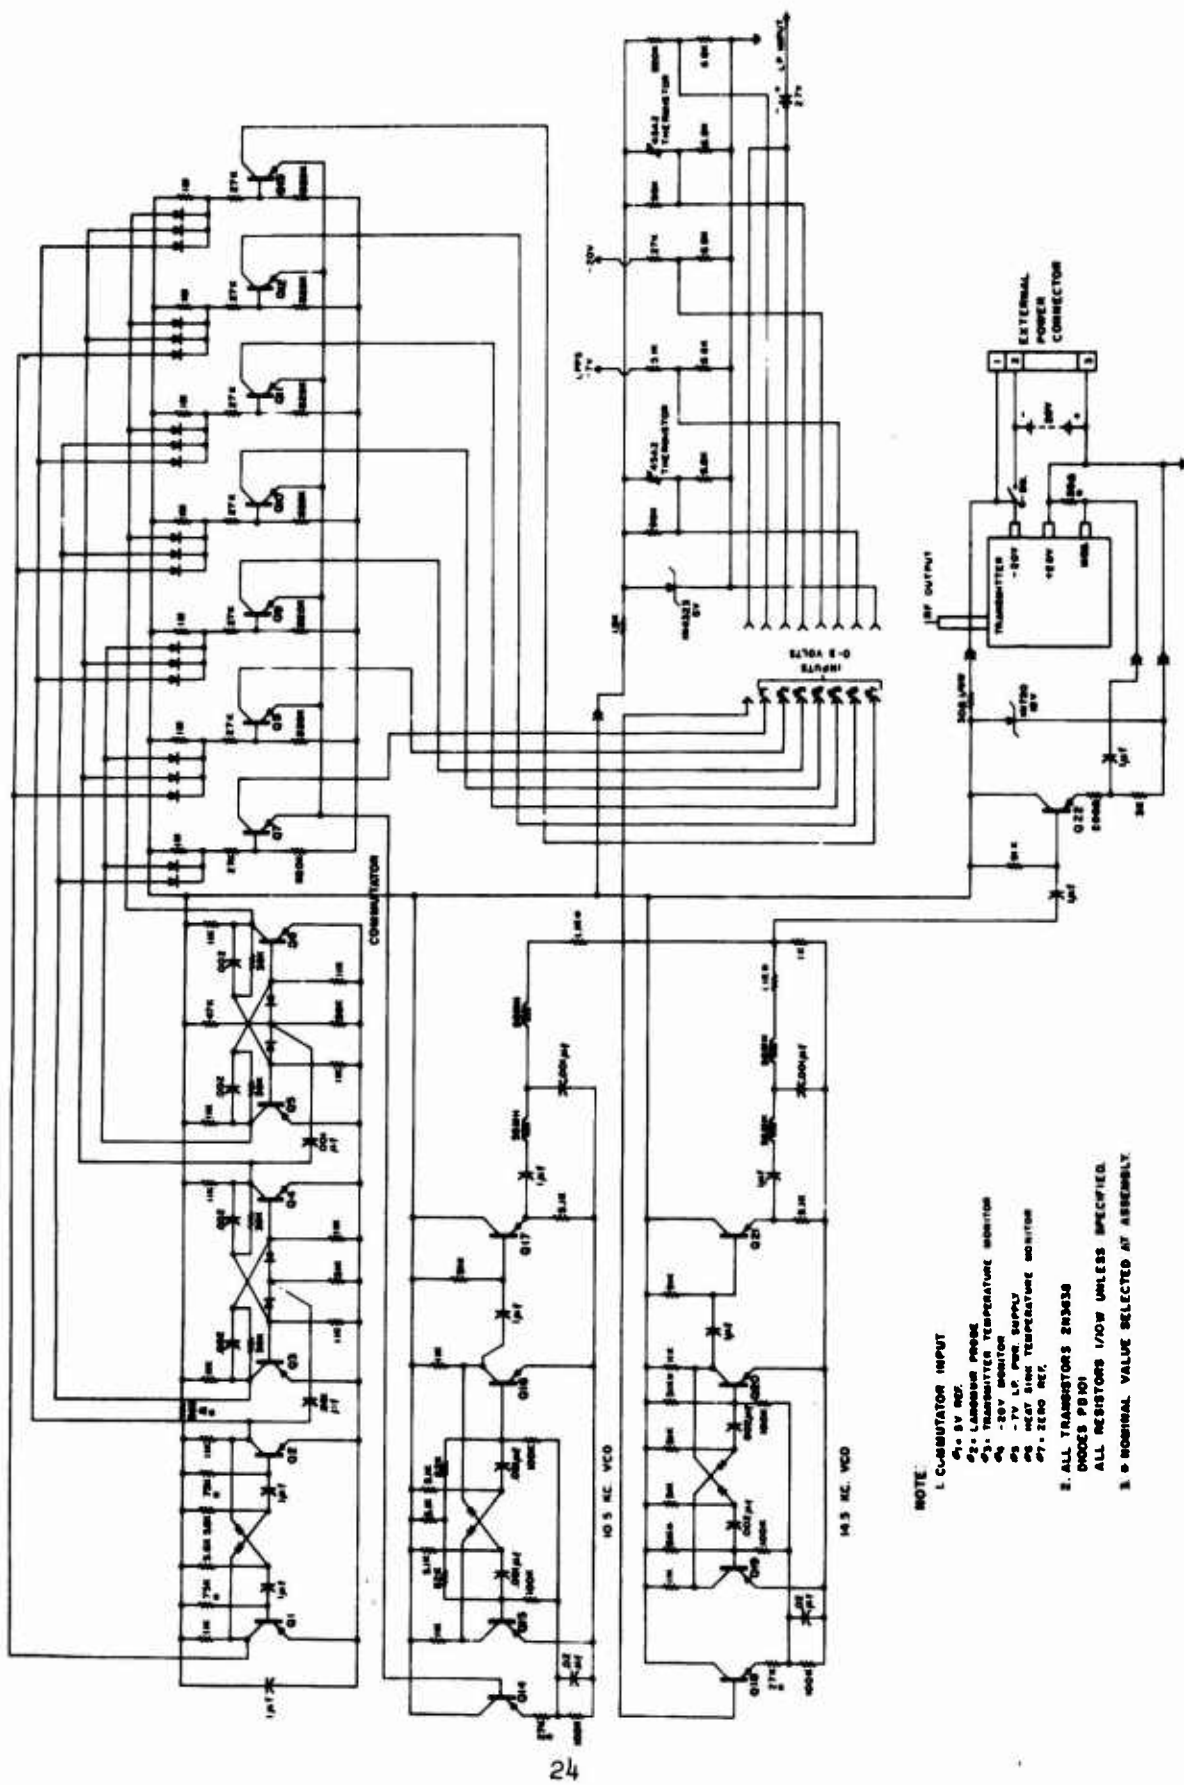


Figure 3. Diagram of 7-inch gun probe telemetry circuit

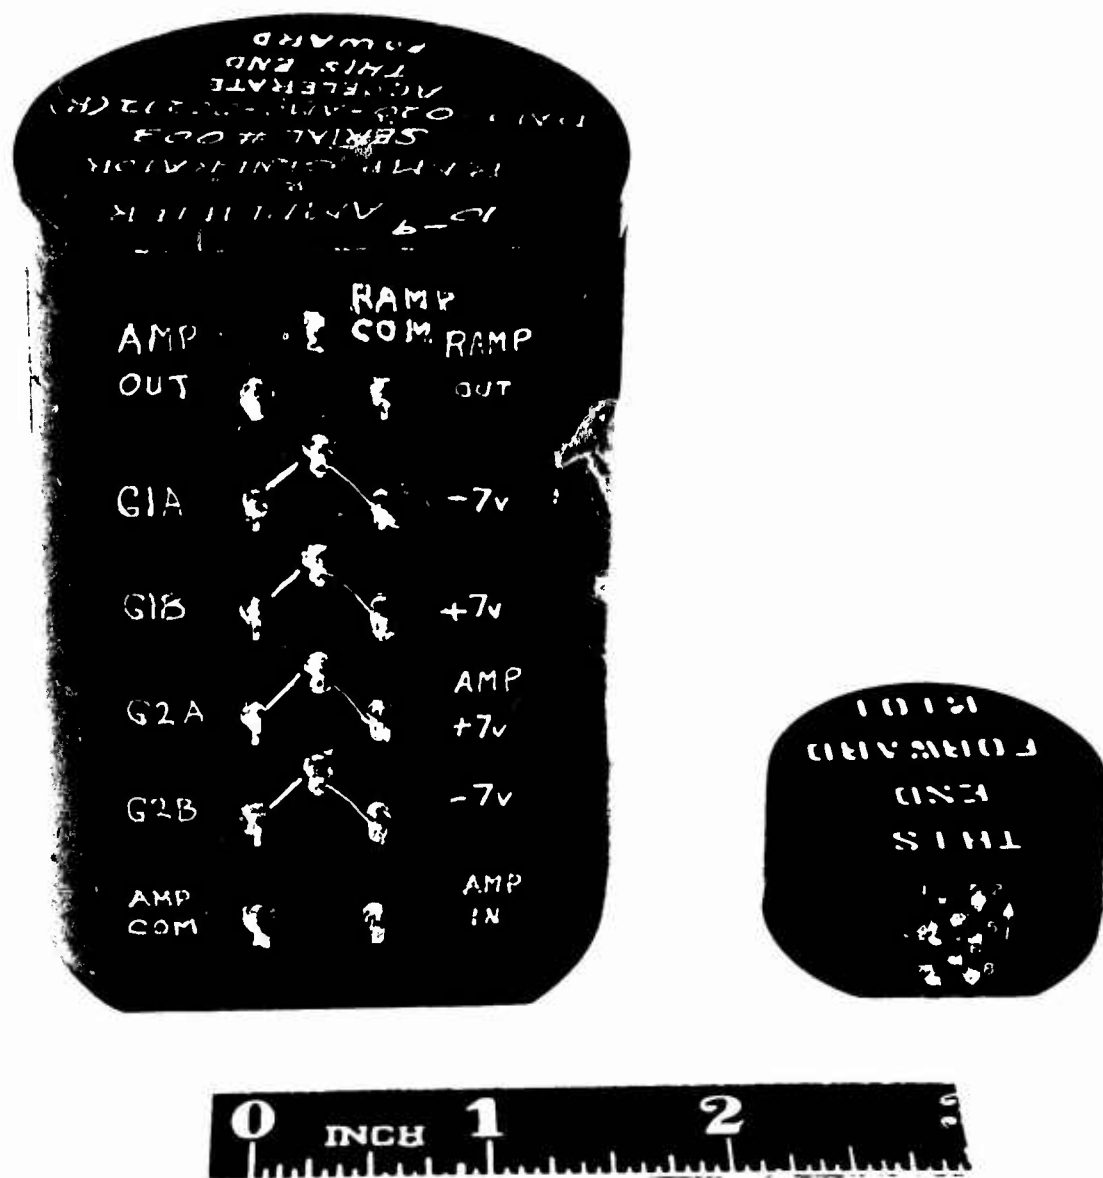
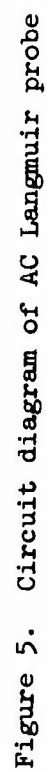


Figure 4. Langmuir probe models



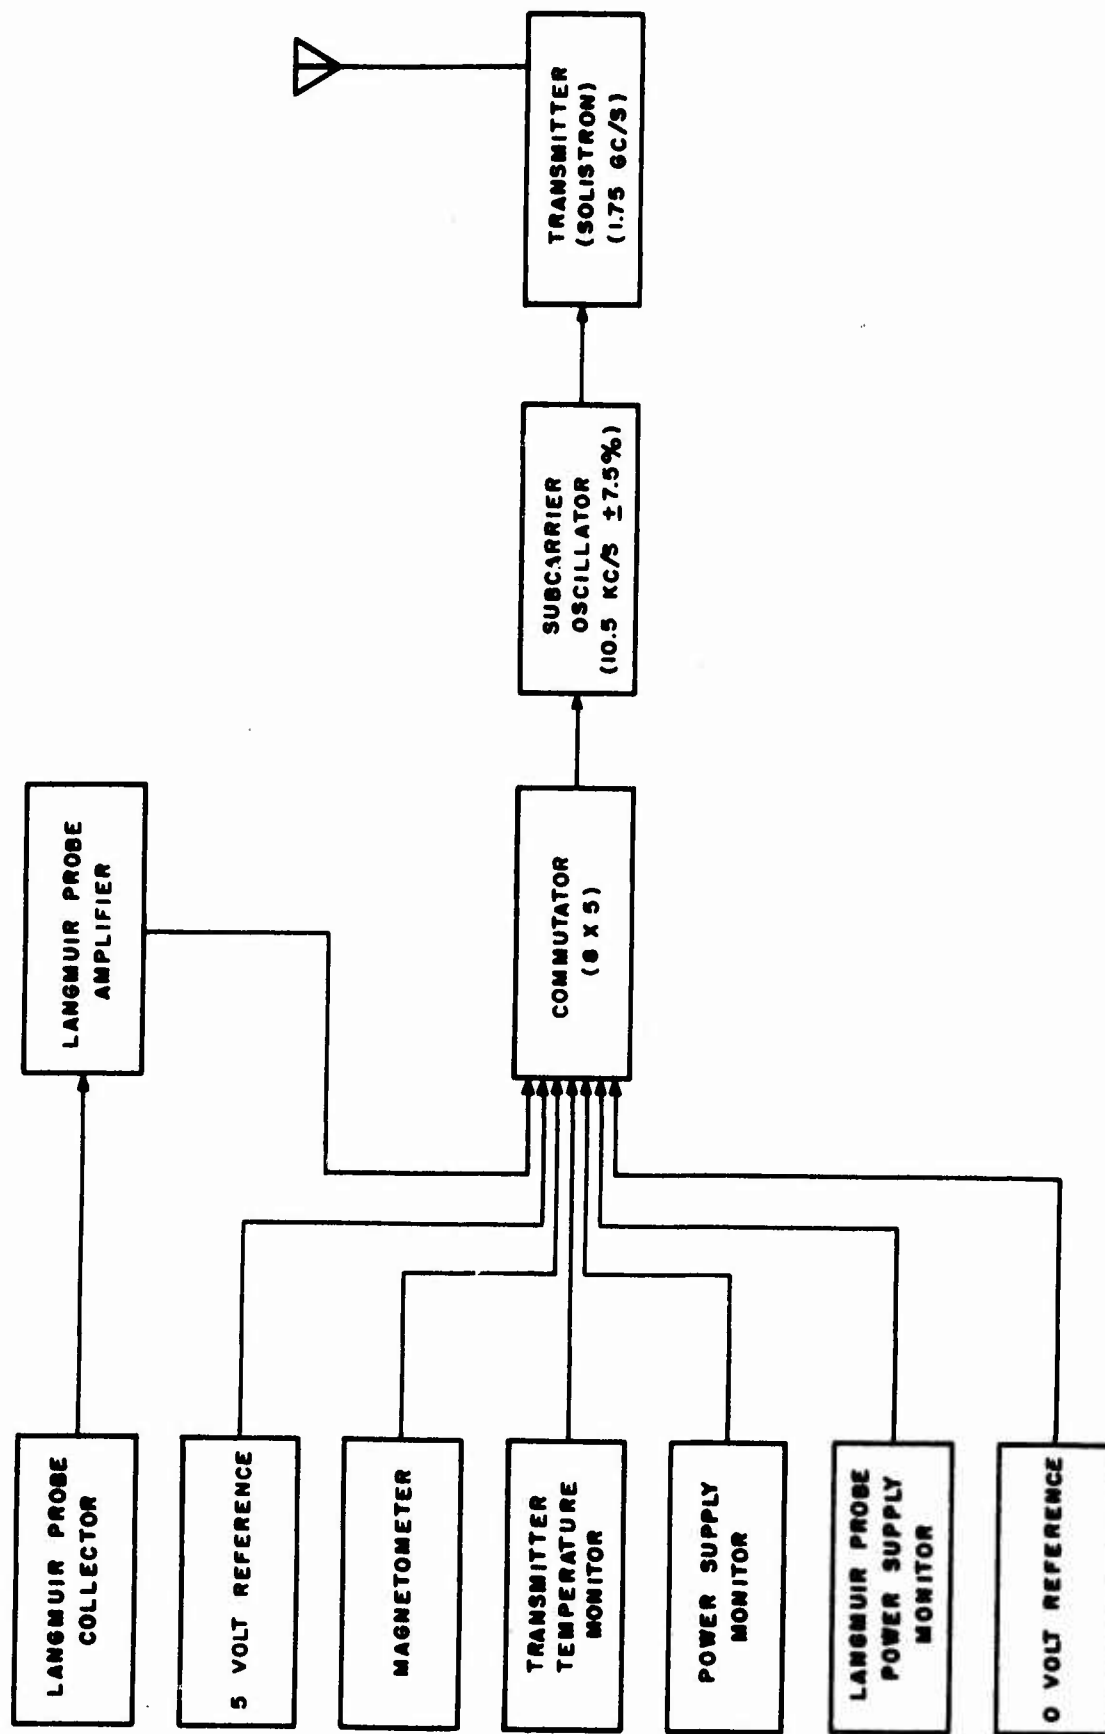


Figure 6. Block diagram of Martlet DC Langmuir probe

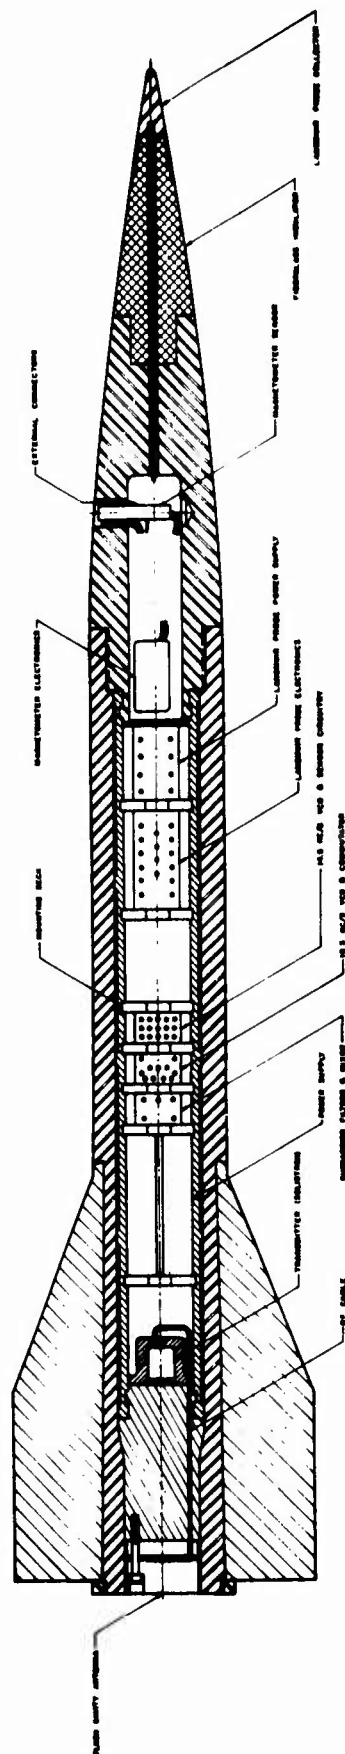


Figure 7. Martlet IIC projectile with Langmuir probe payload



Figure 8. View showing Martlet Langmuir probe components



Figure 9. Martlet Languir probe payload

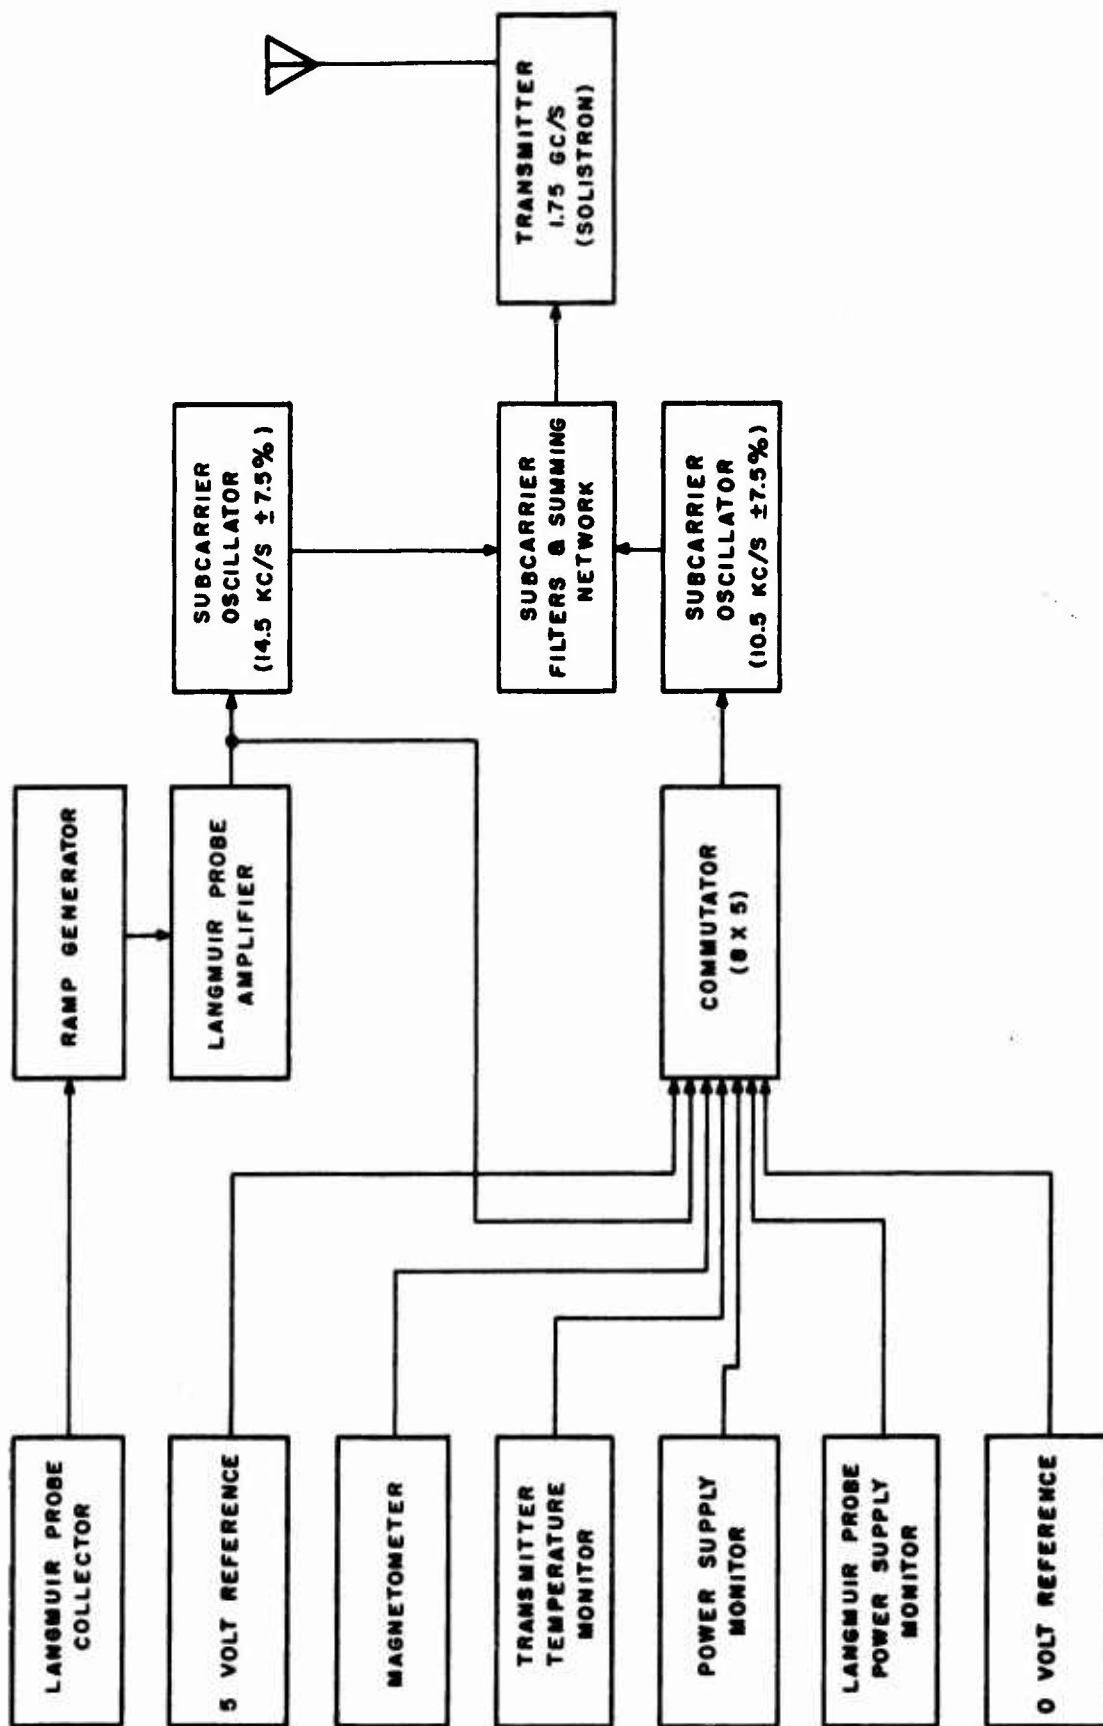


Figure 10. Block diagram of Martlet AC Langmuir probe

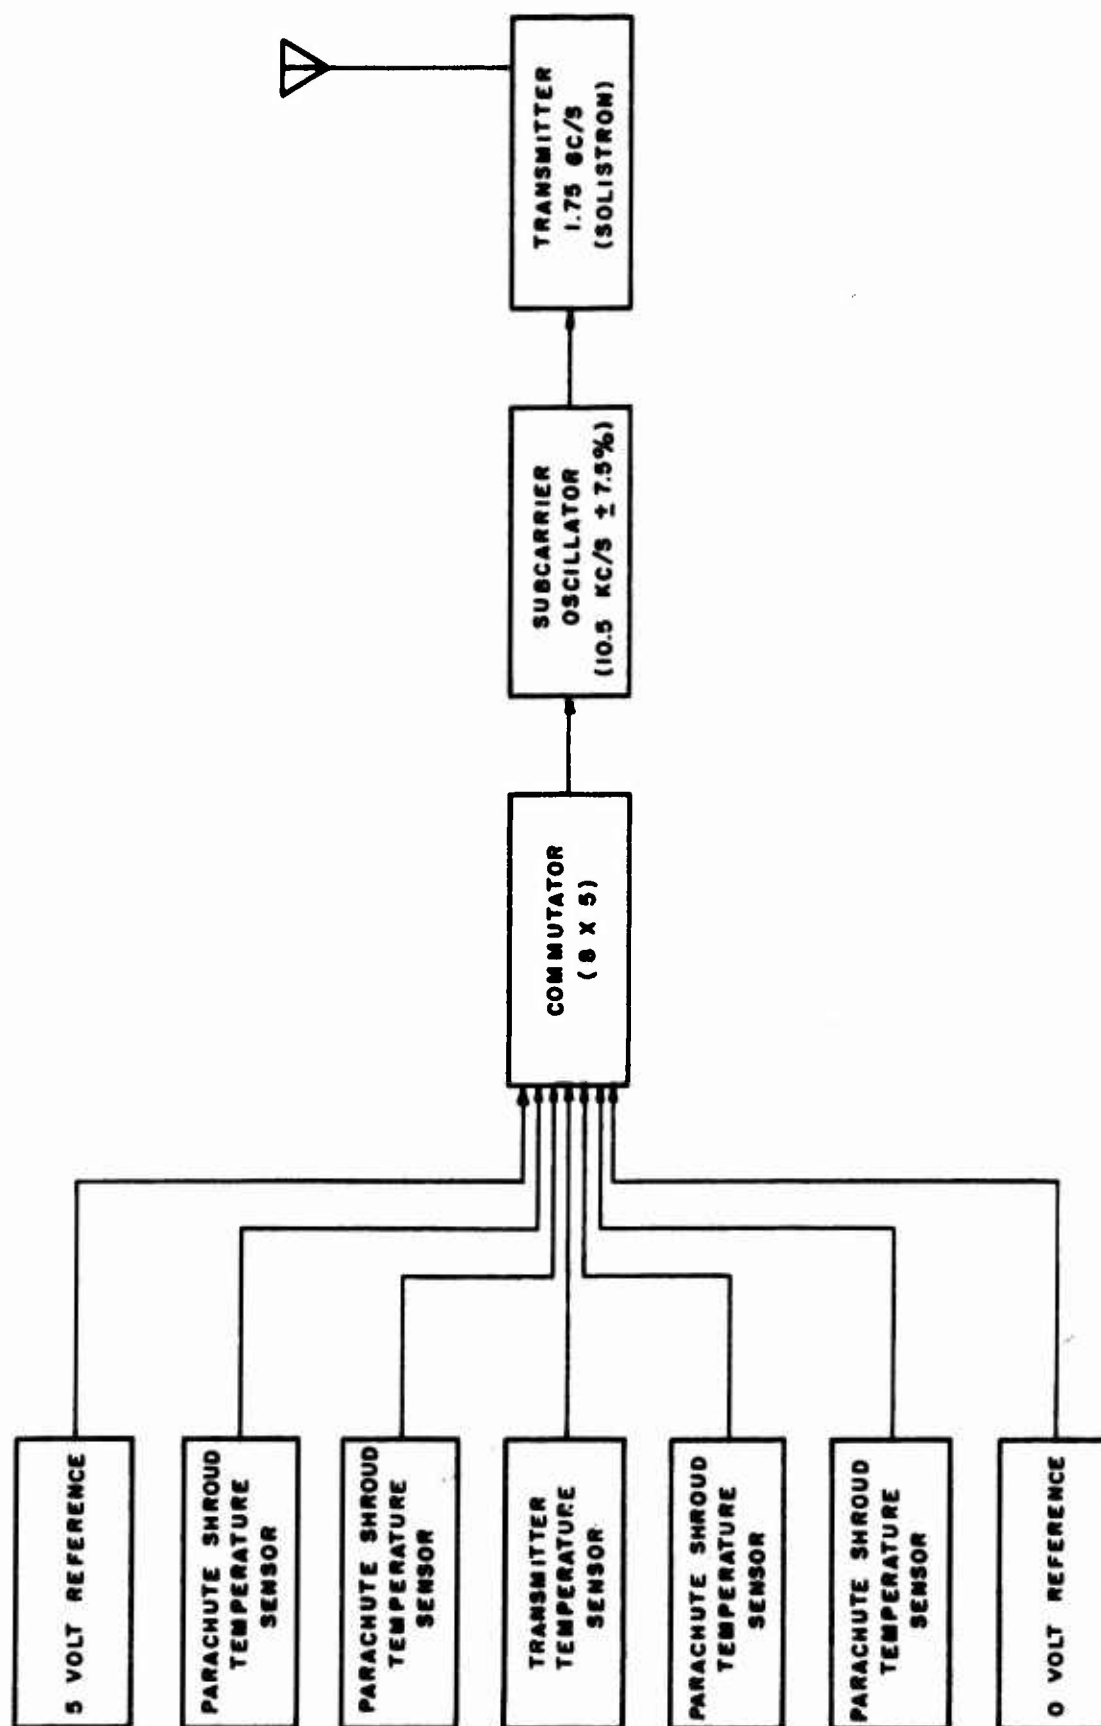


Figure 11. Block diagram of Martlet para-eject payload

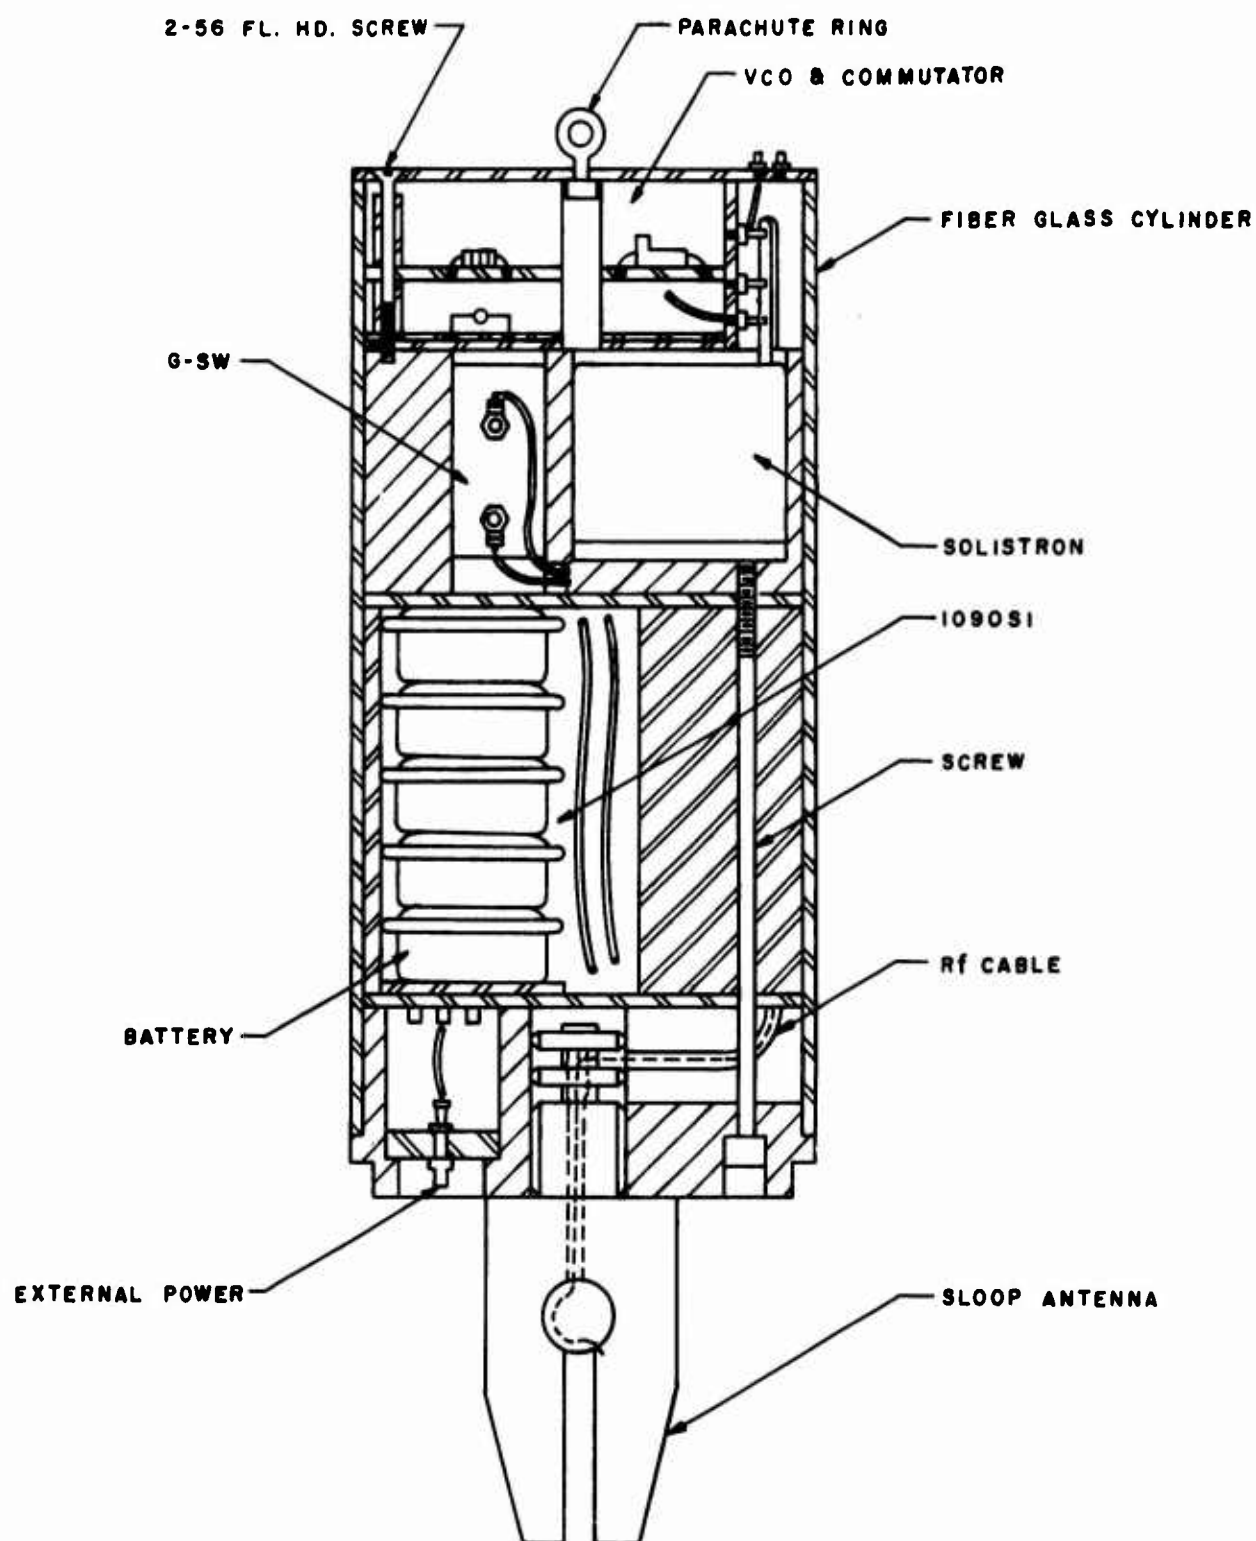


Figure 12. Layout of Martlet para-eject components

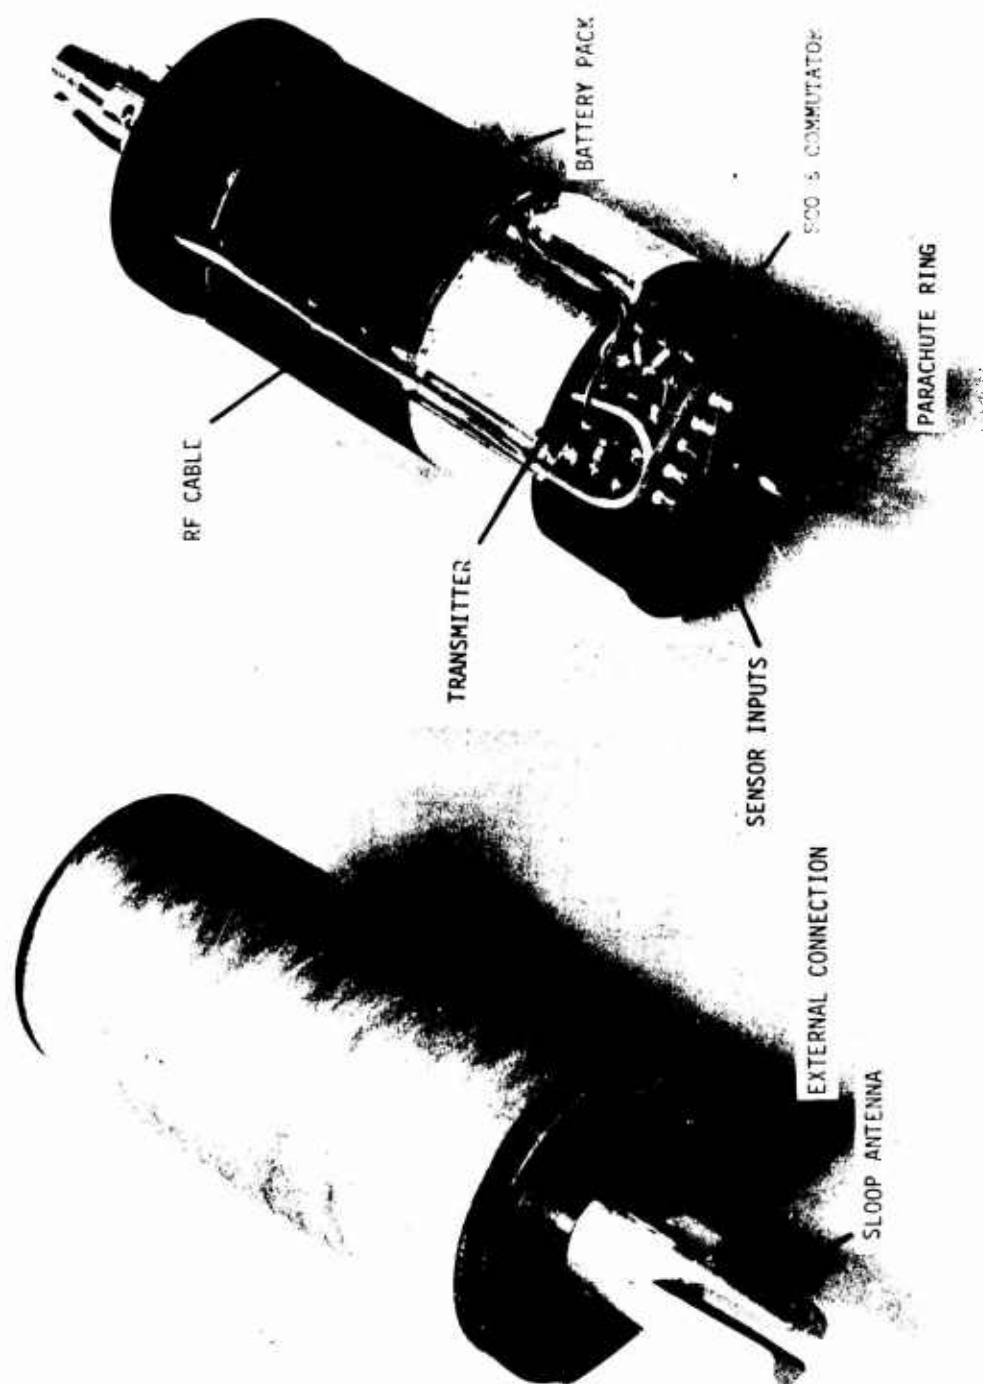


Figure 13. Views of Martlet para-eject payload

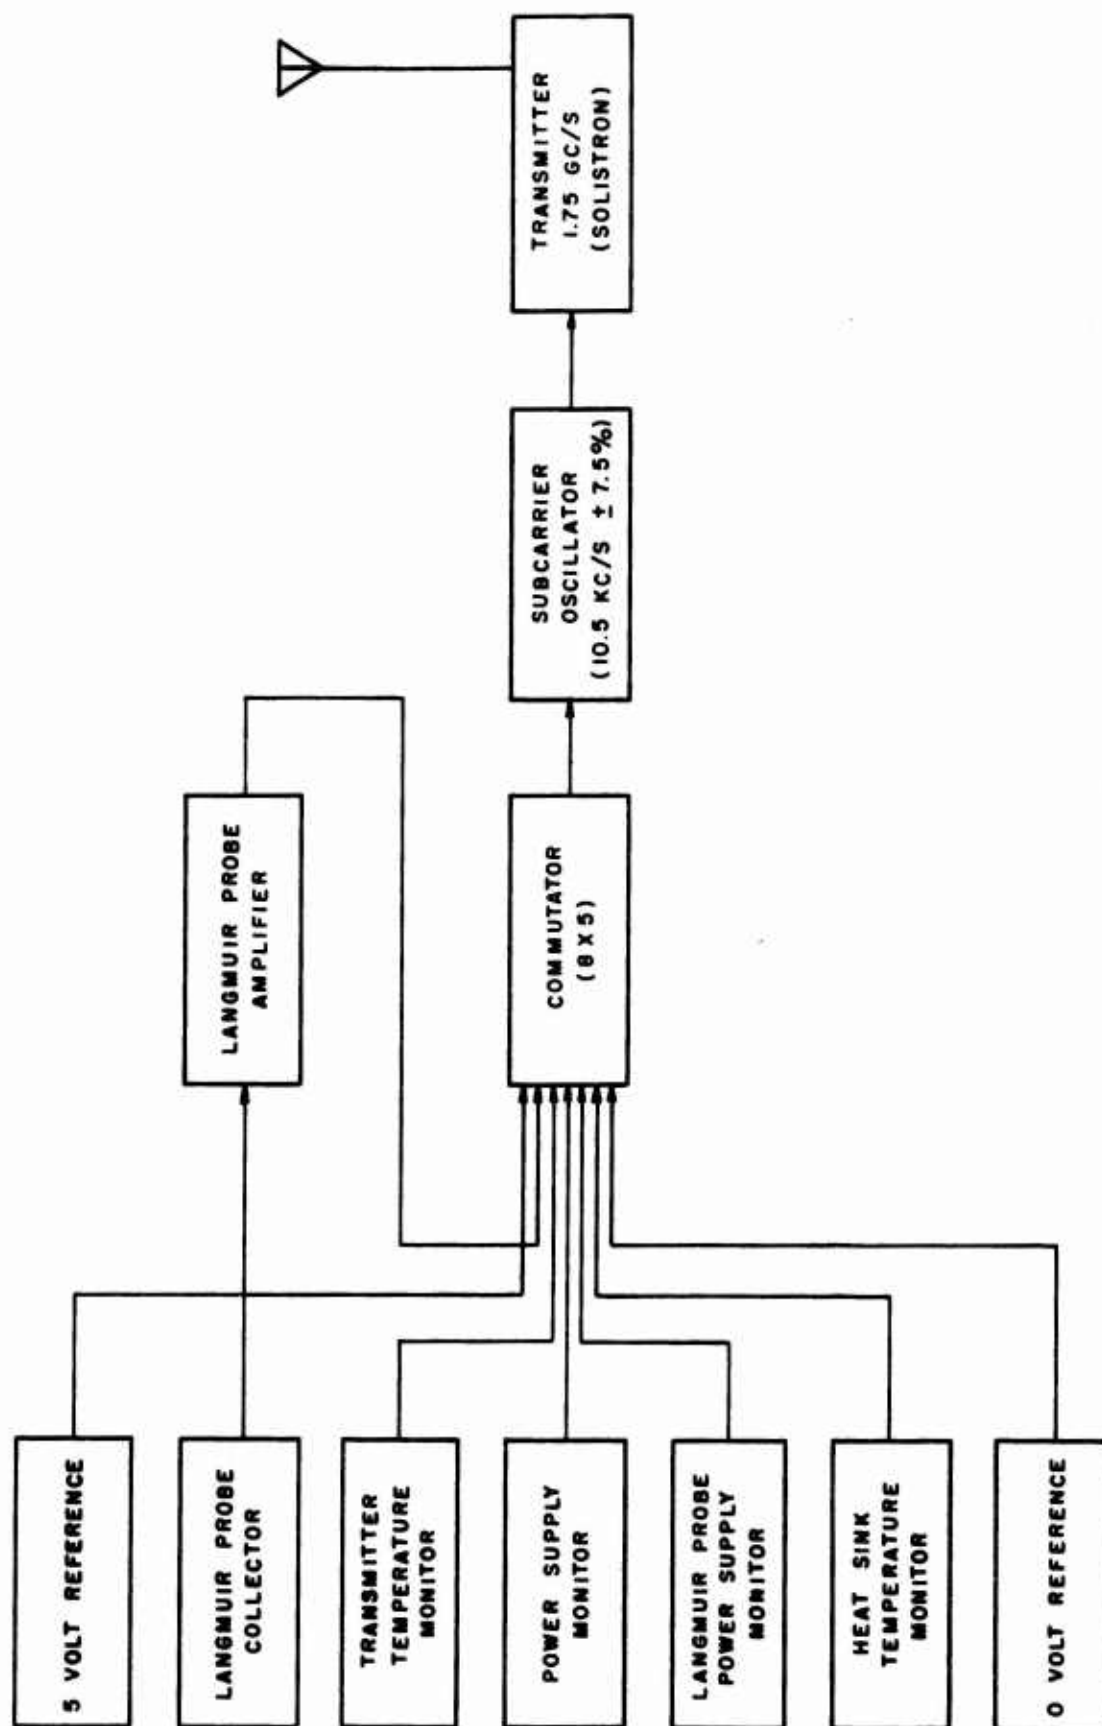


Figure 14. Block diagram of 7-inch D.C. Langmuir probe

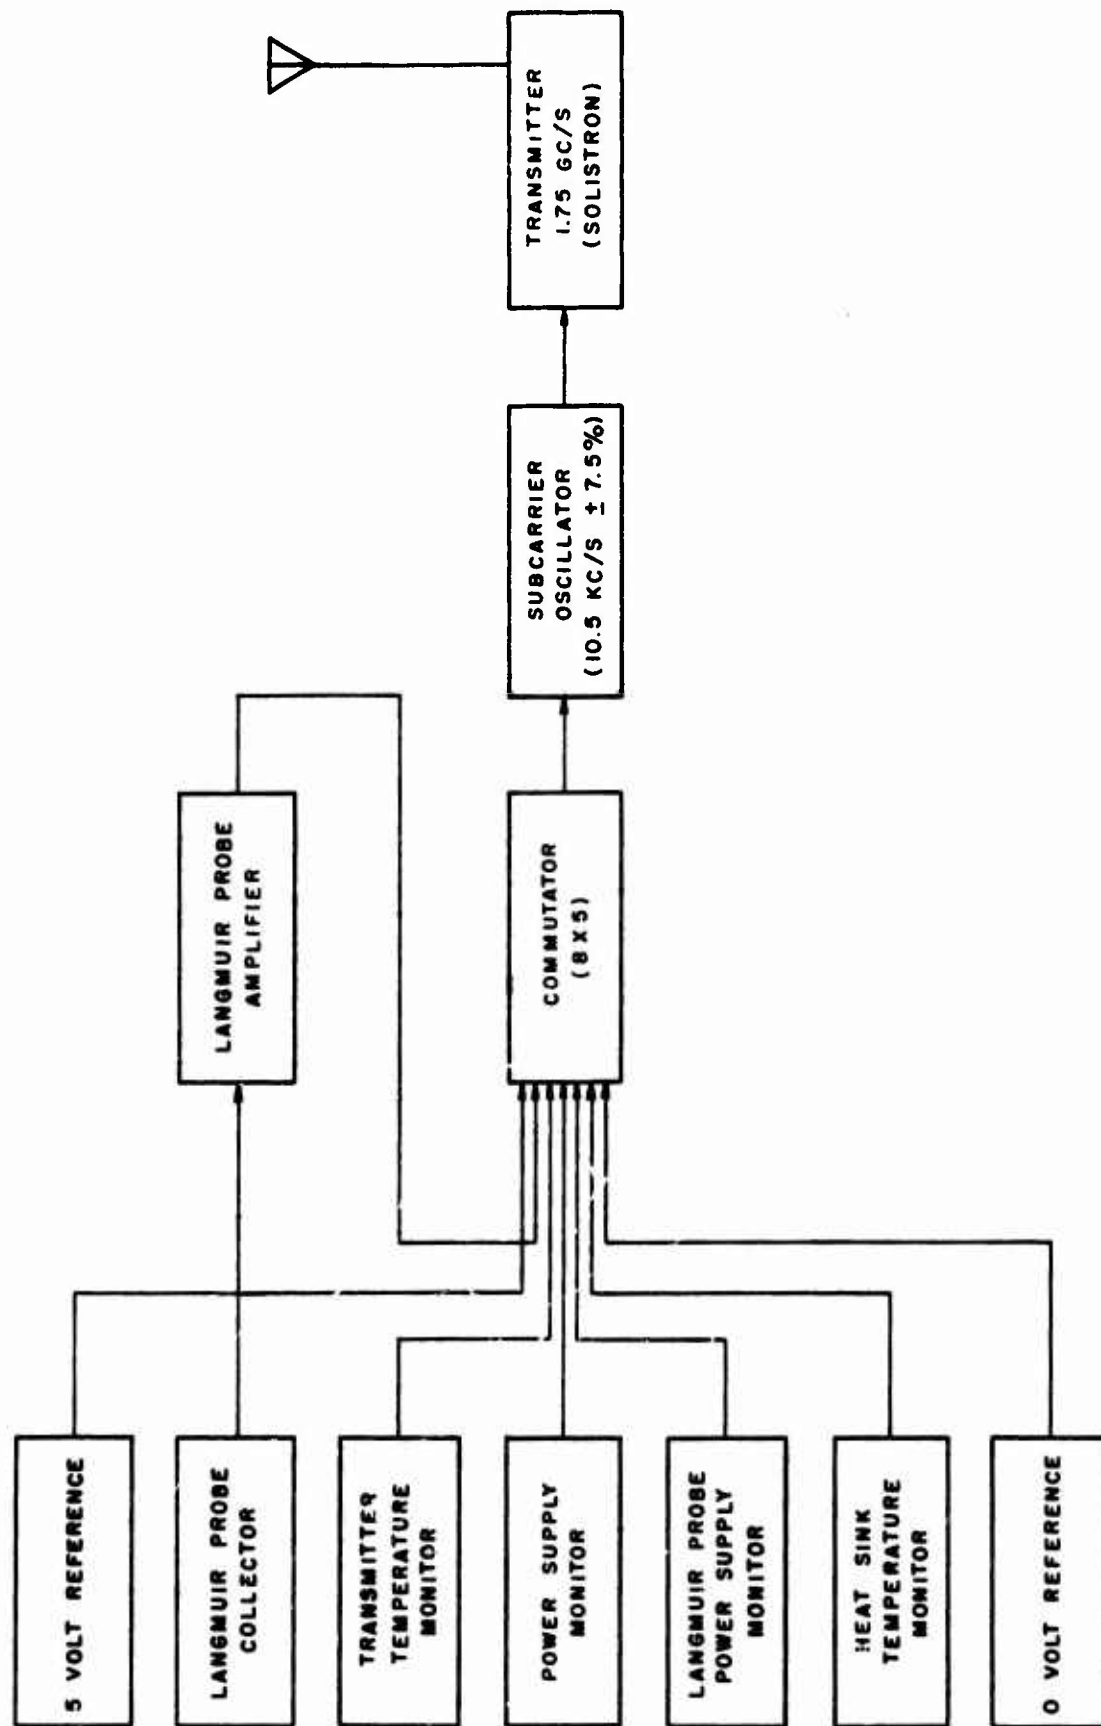


Figure 14. Block diagram of 7-inch D.C. Langmuir probe

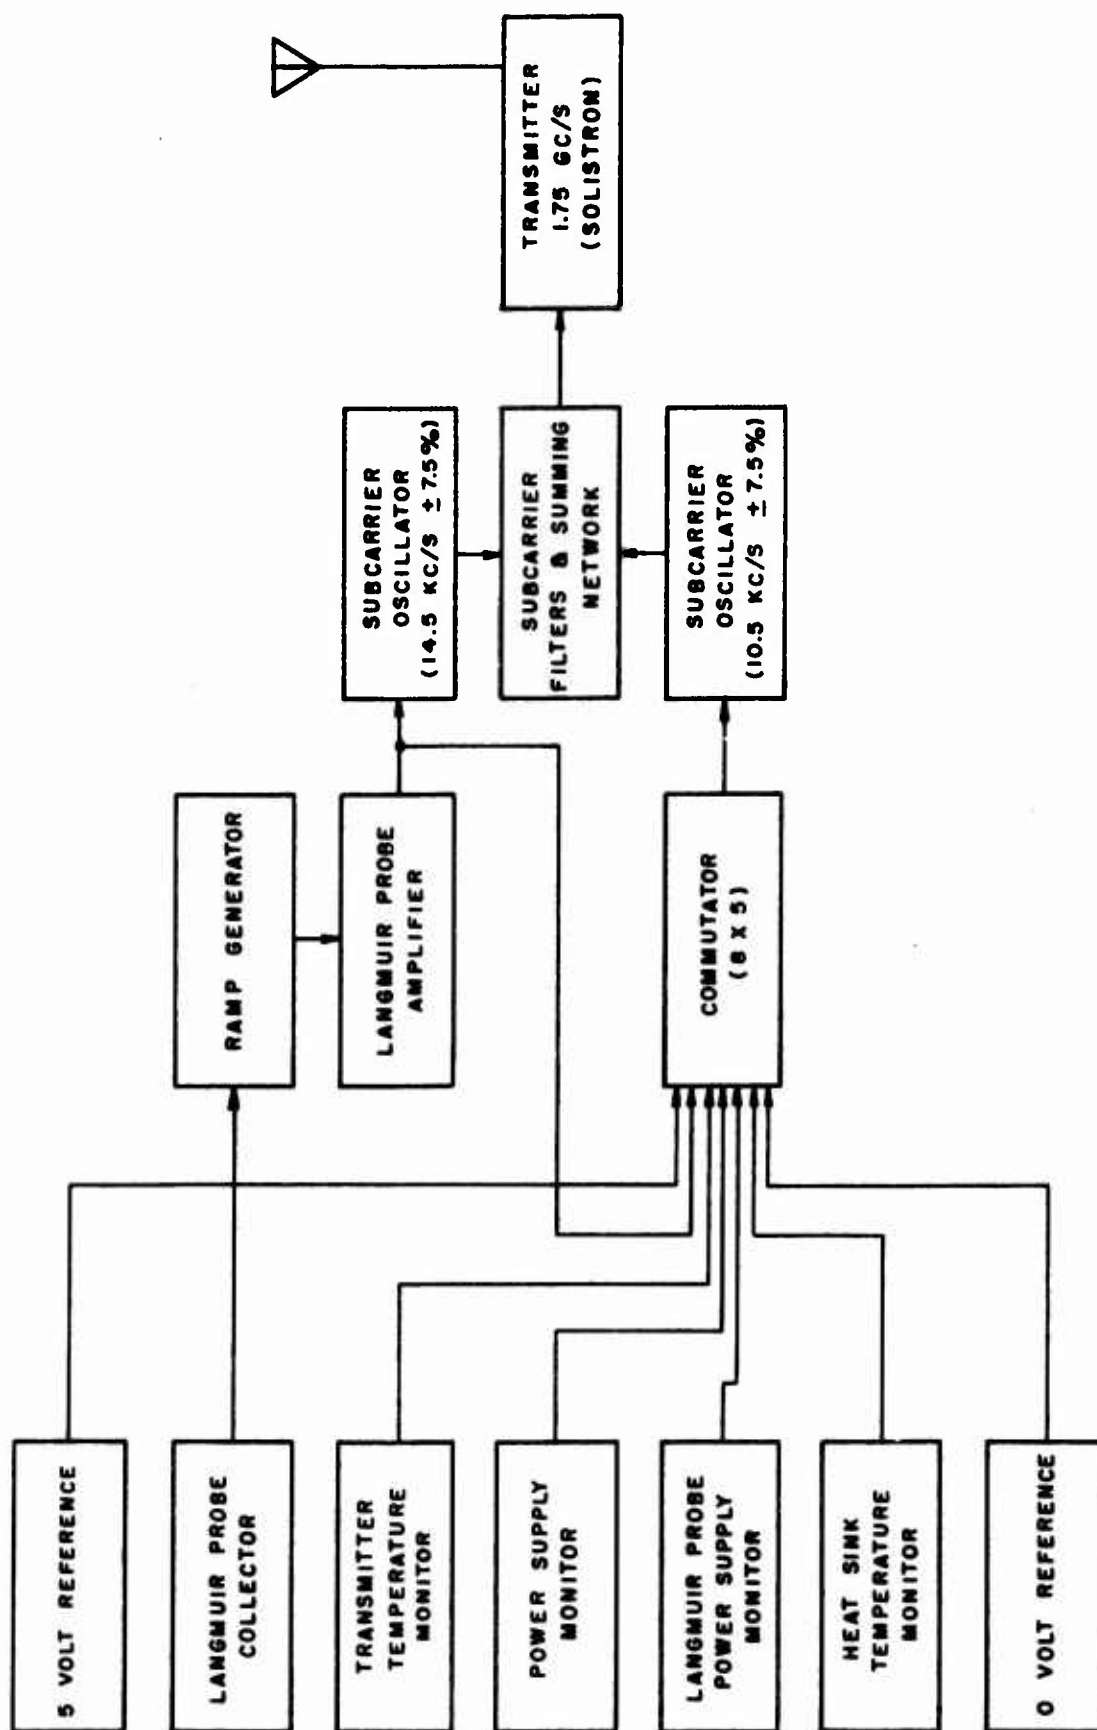


Figure 15. Block diagram of 7-inch A.C. Langmuir probe

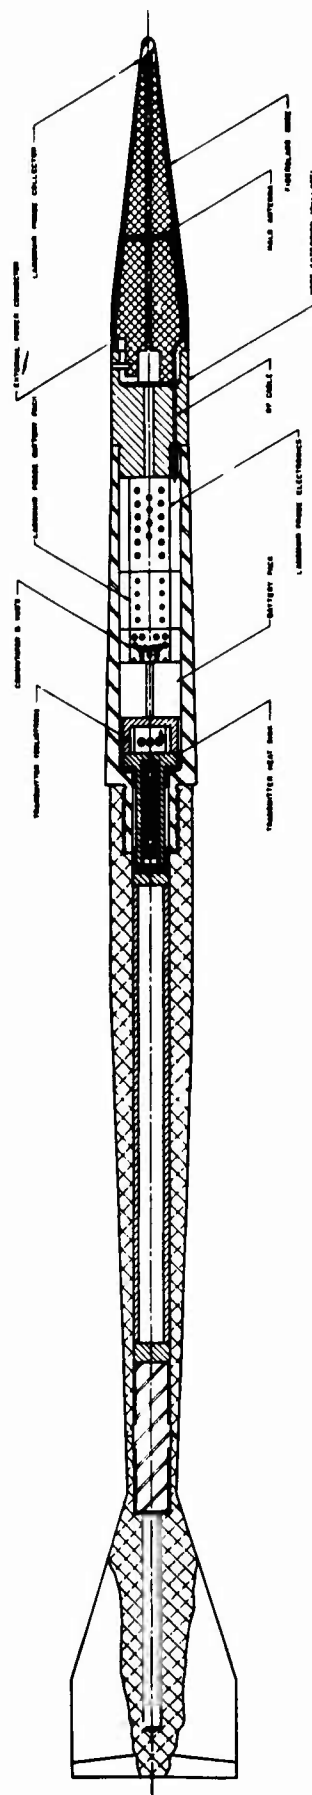


Figure 16. Mechanical layout 7-inch Langmuir probe payload


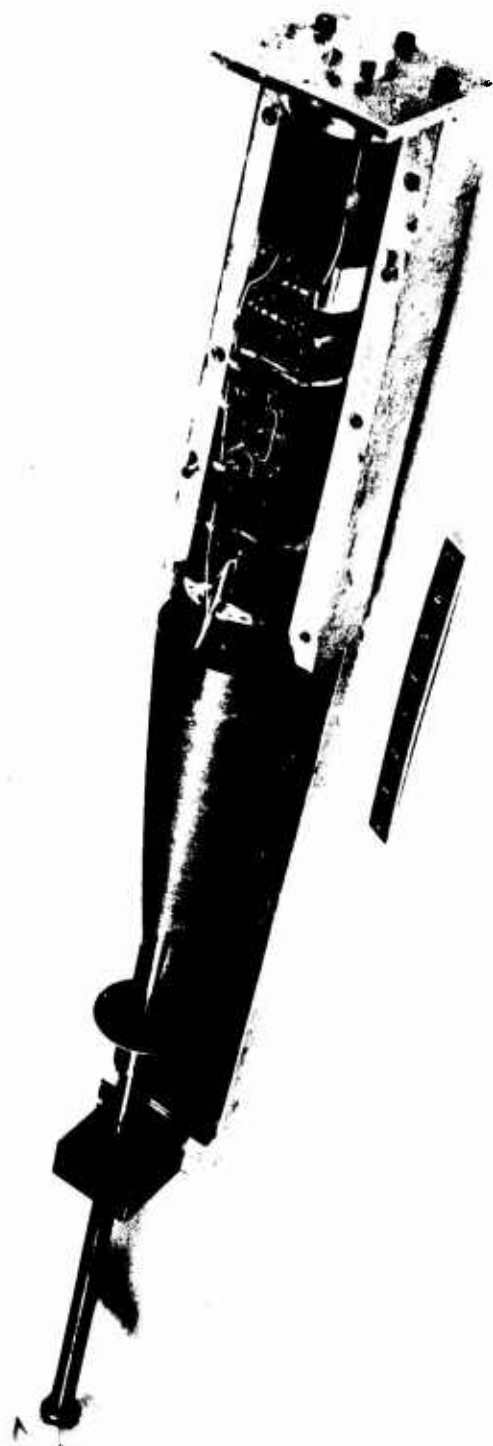


Figure 17. Component wiring in 7-inch Langmuir probe payload

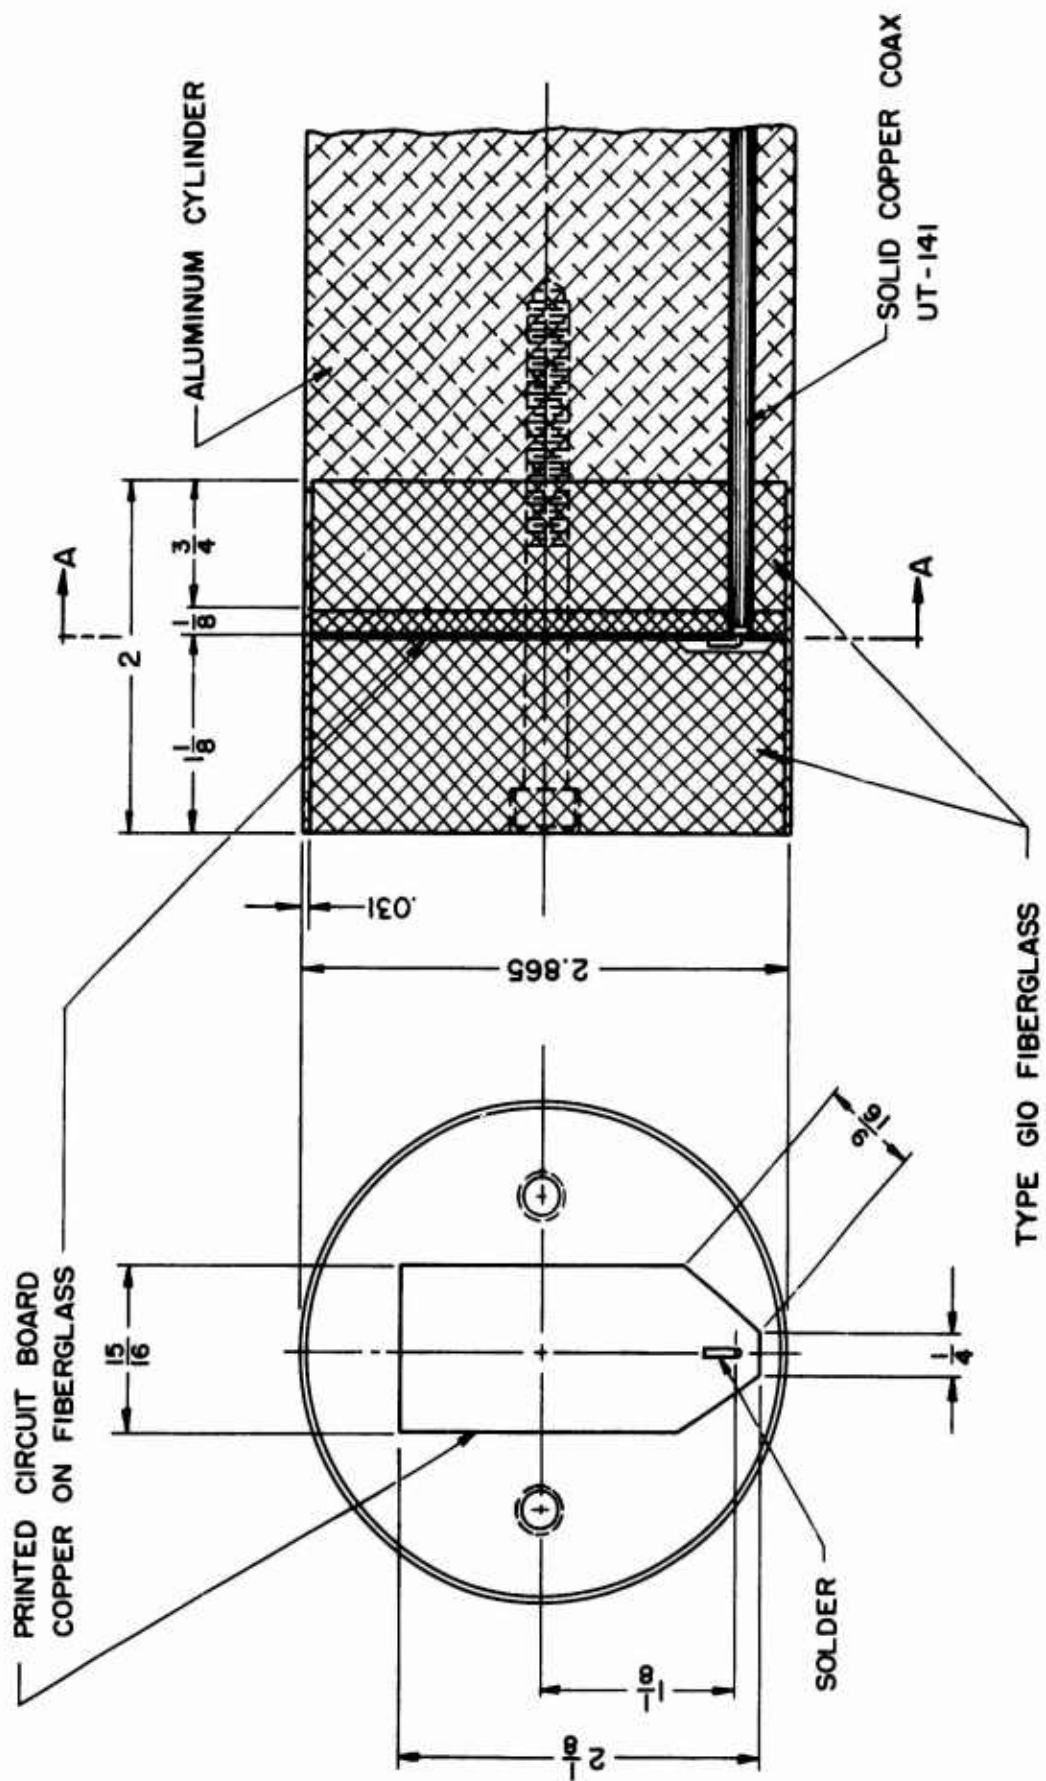

SECTION A-A

Figure 18. 1750 MHz cavity antenna for Martlet IIC projectile

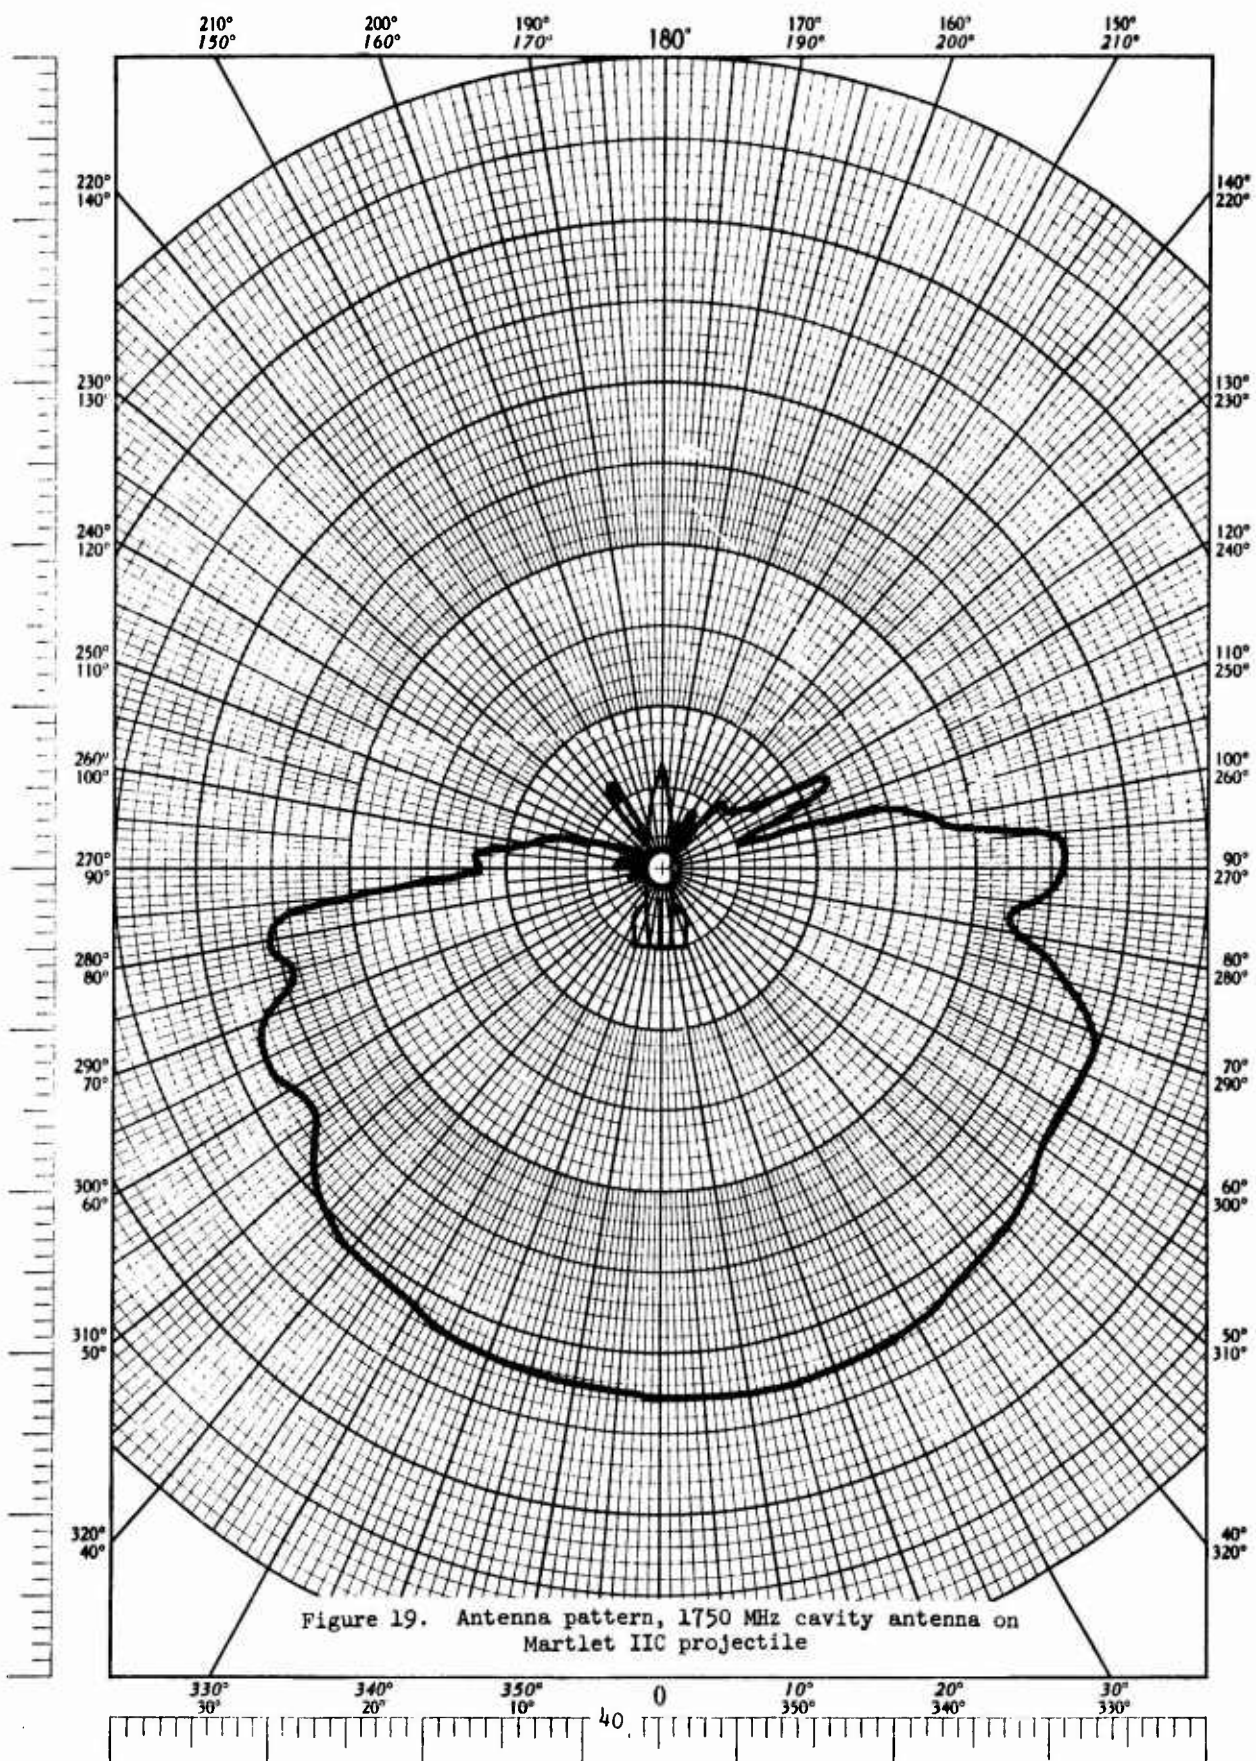
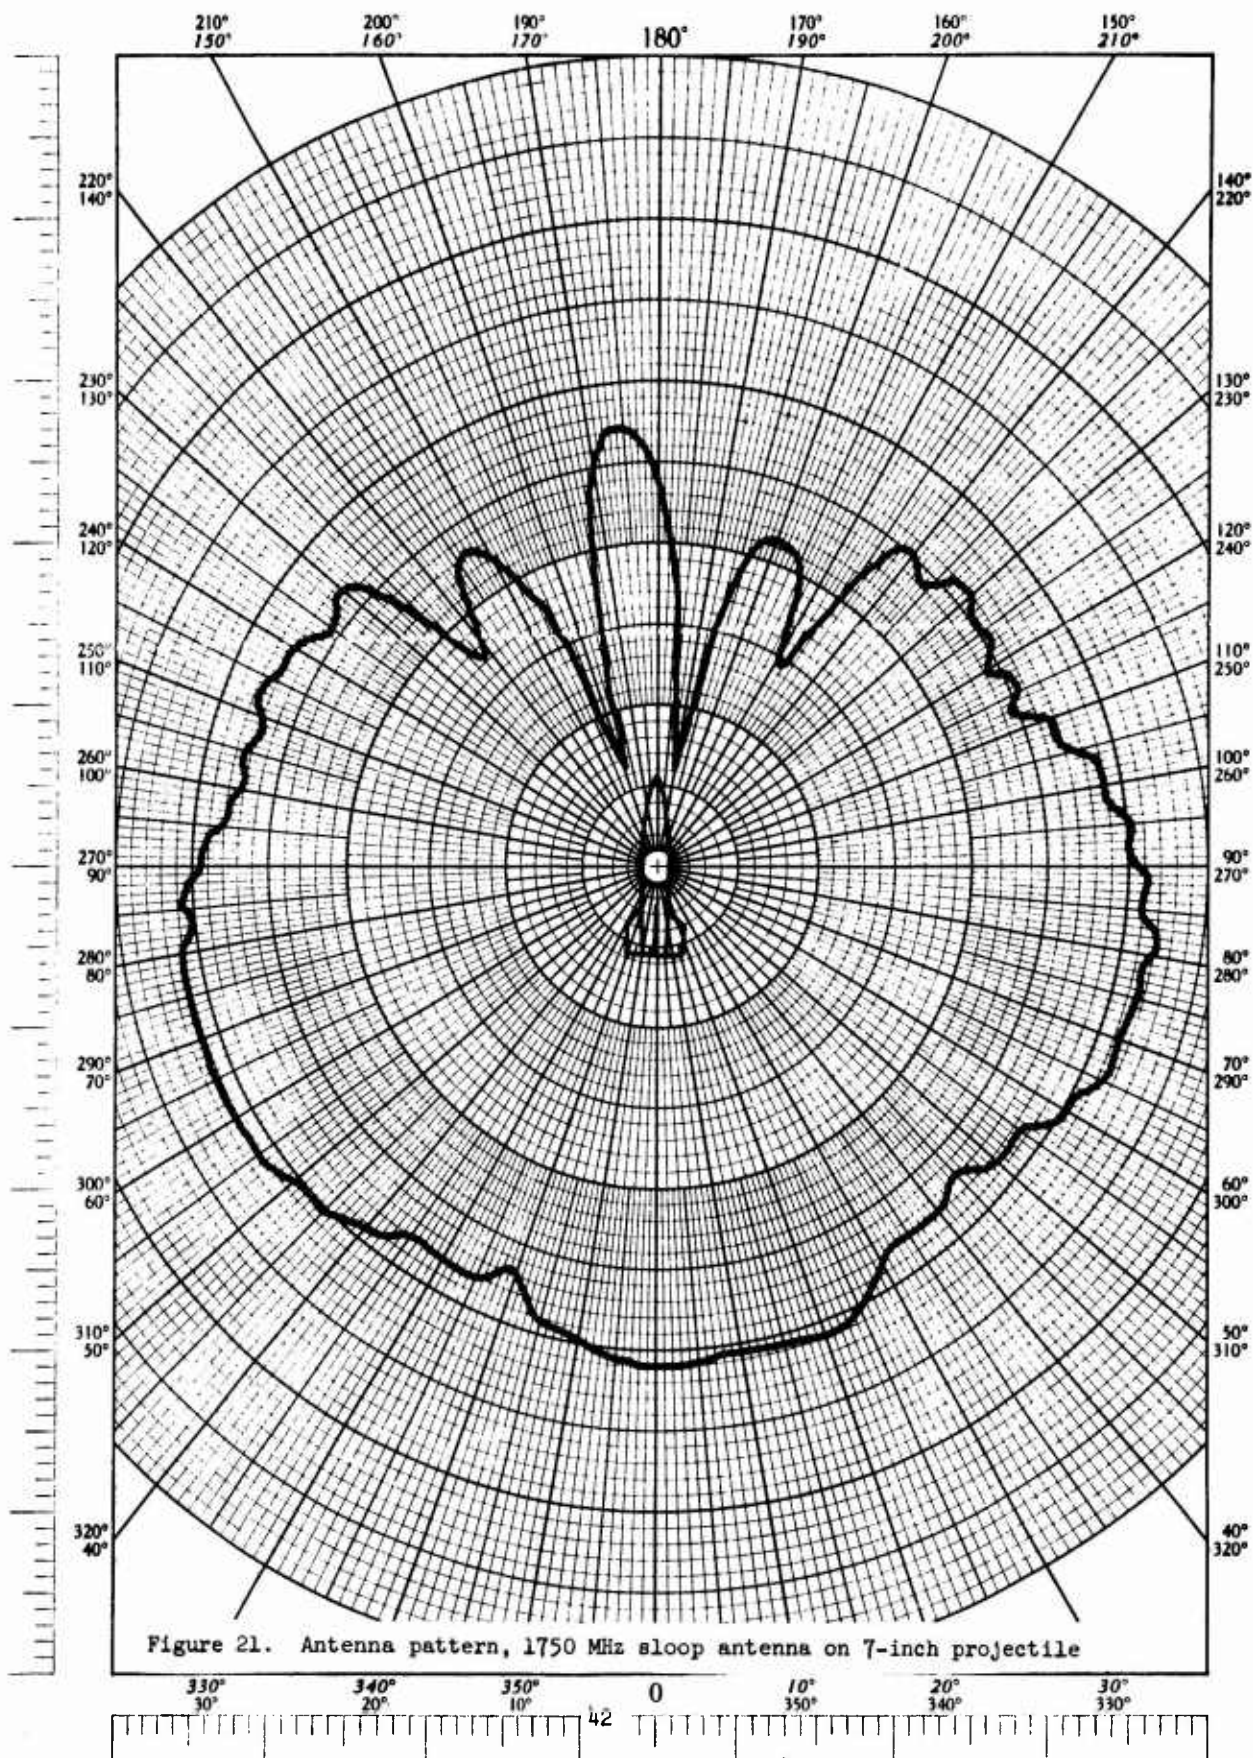




Figure 20. 1750 MHz sloop antenna on 7-inch projectile tail fins



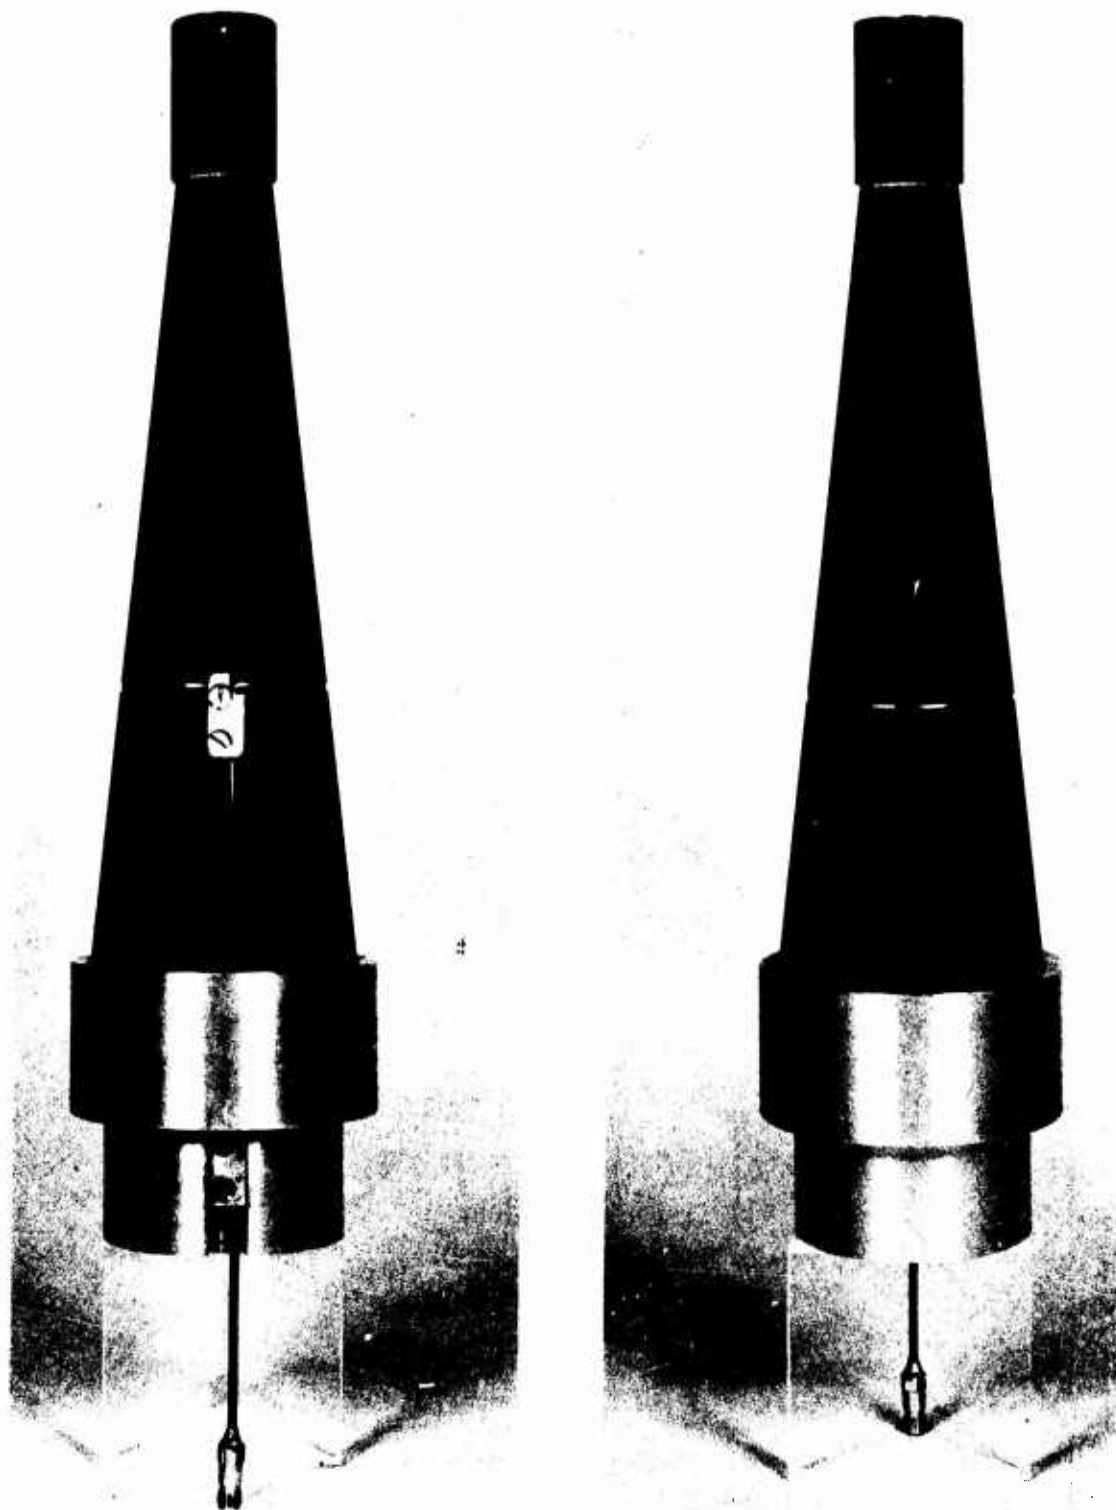
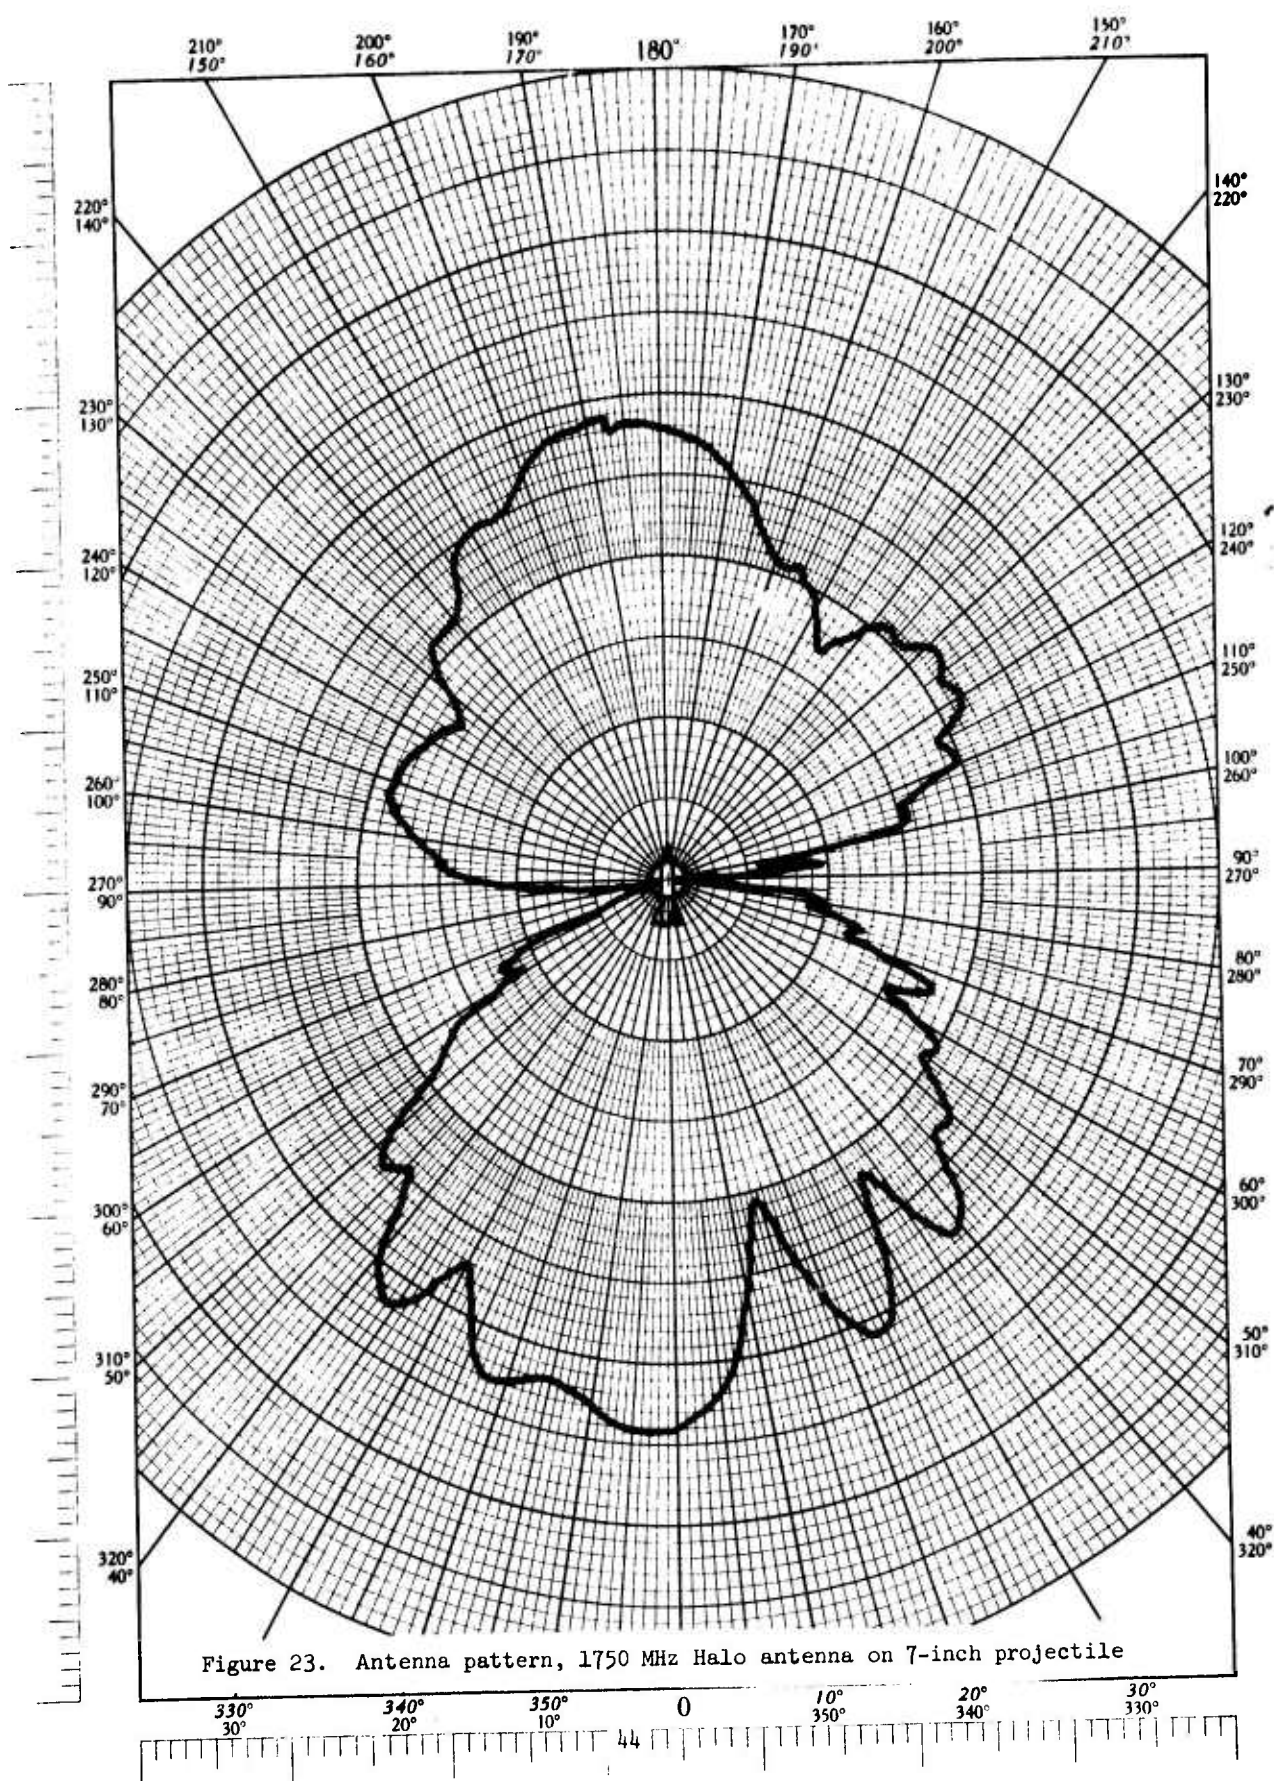


Figure 22. 1750 MHz Halo antenna for 7-inch projectile



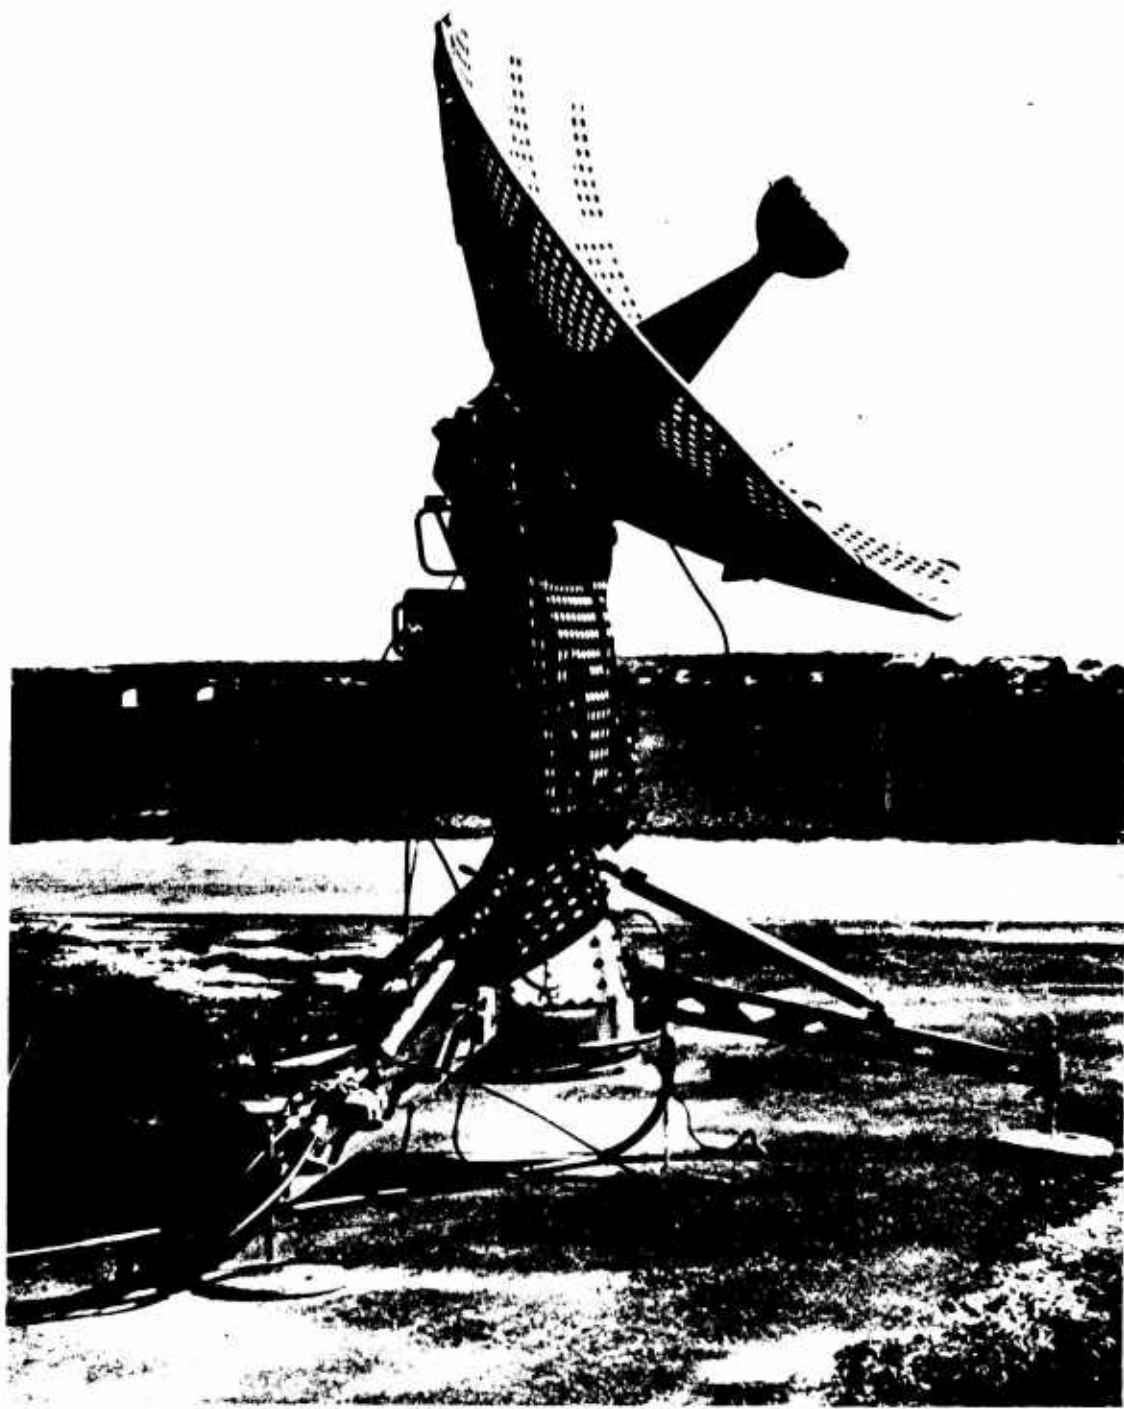


Figure 24. GMD tracking antenna



Figure 25. GMD tracking antenna and recording van

GUN PROBE MEASUREMENTS OF IONOSPHERIC ELECTRON DENSITY

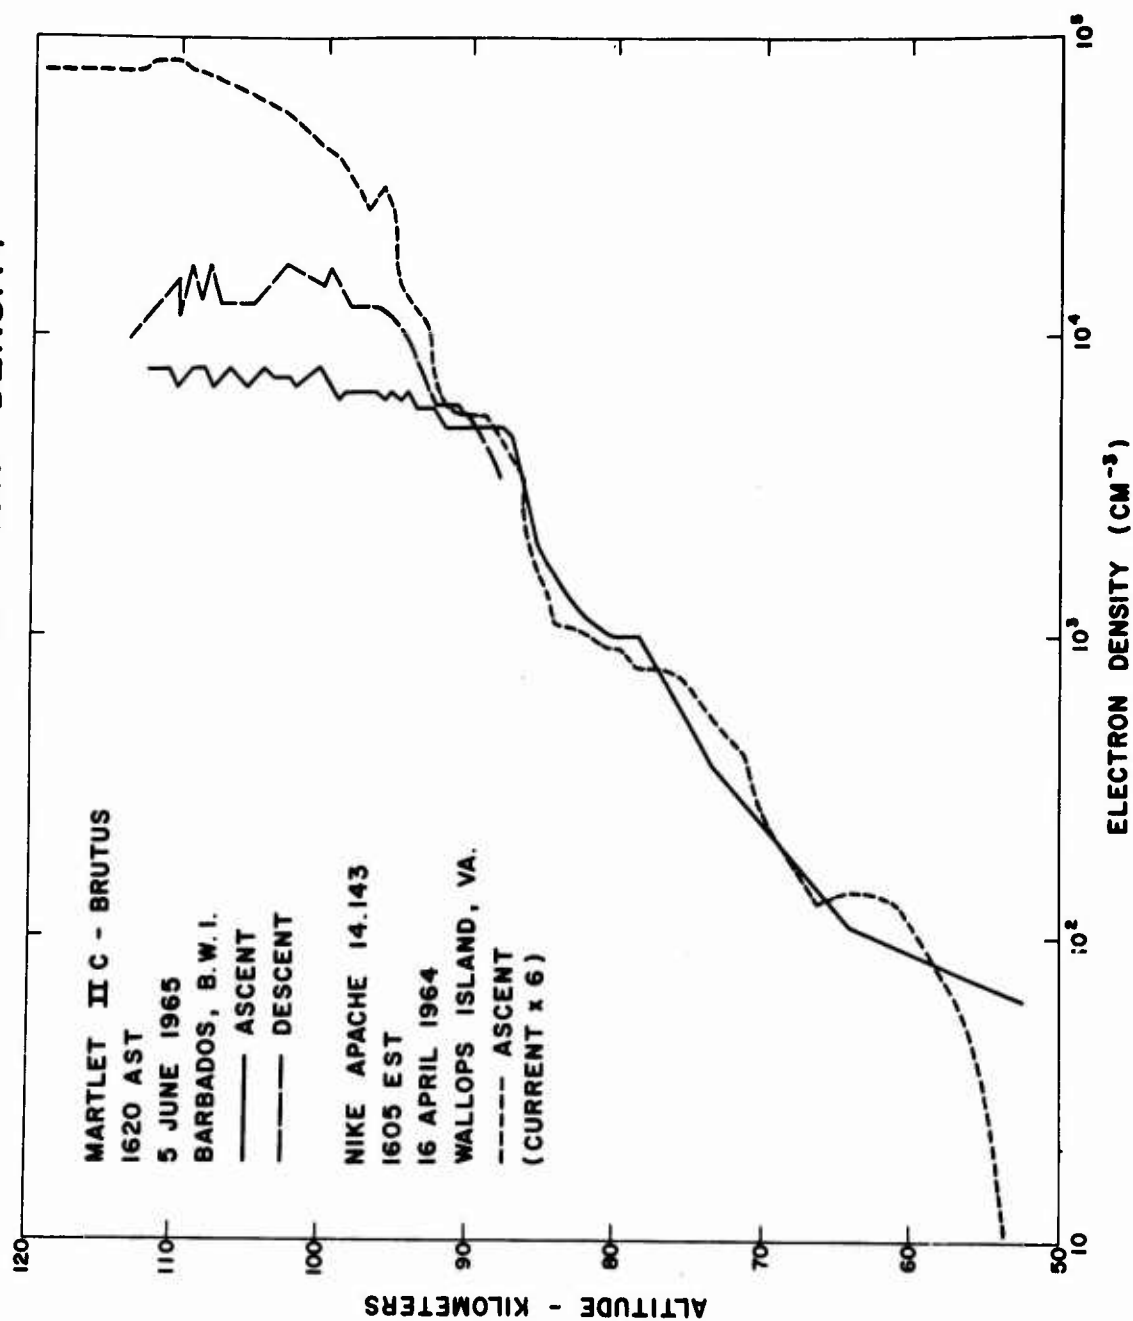


Figure 26. Electron density vs altitude - Brutus

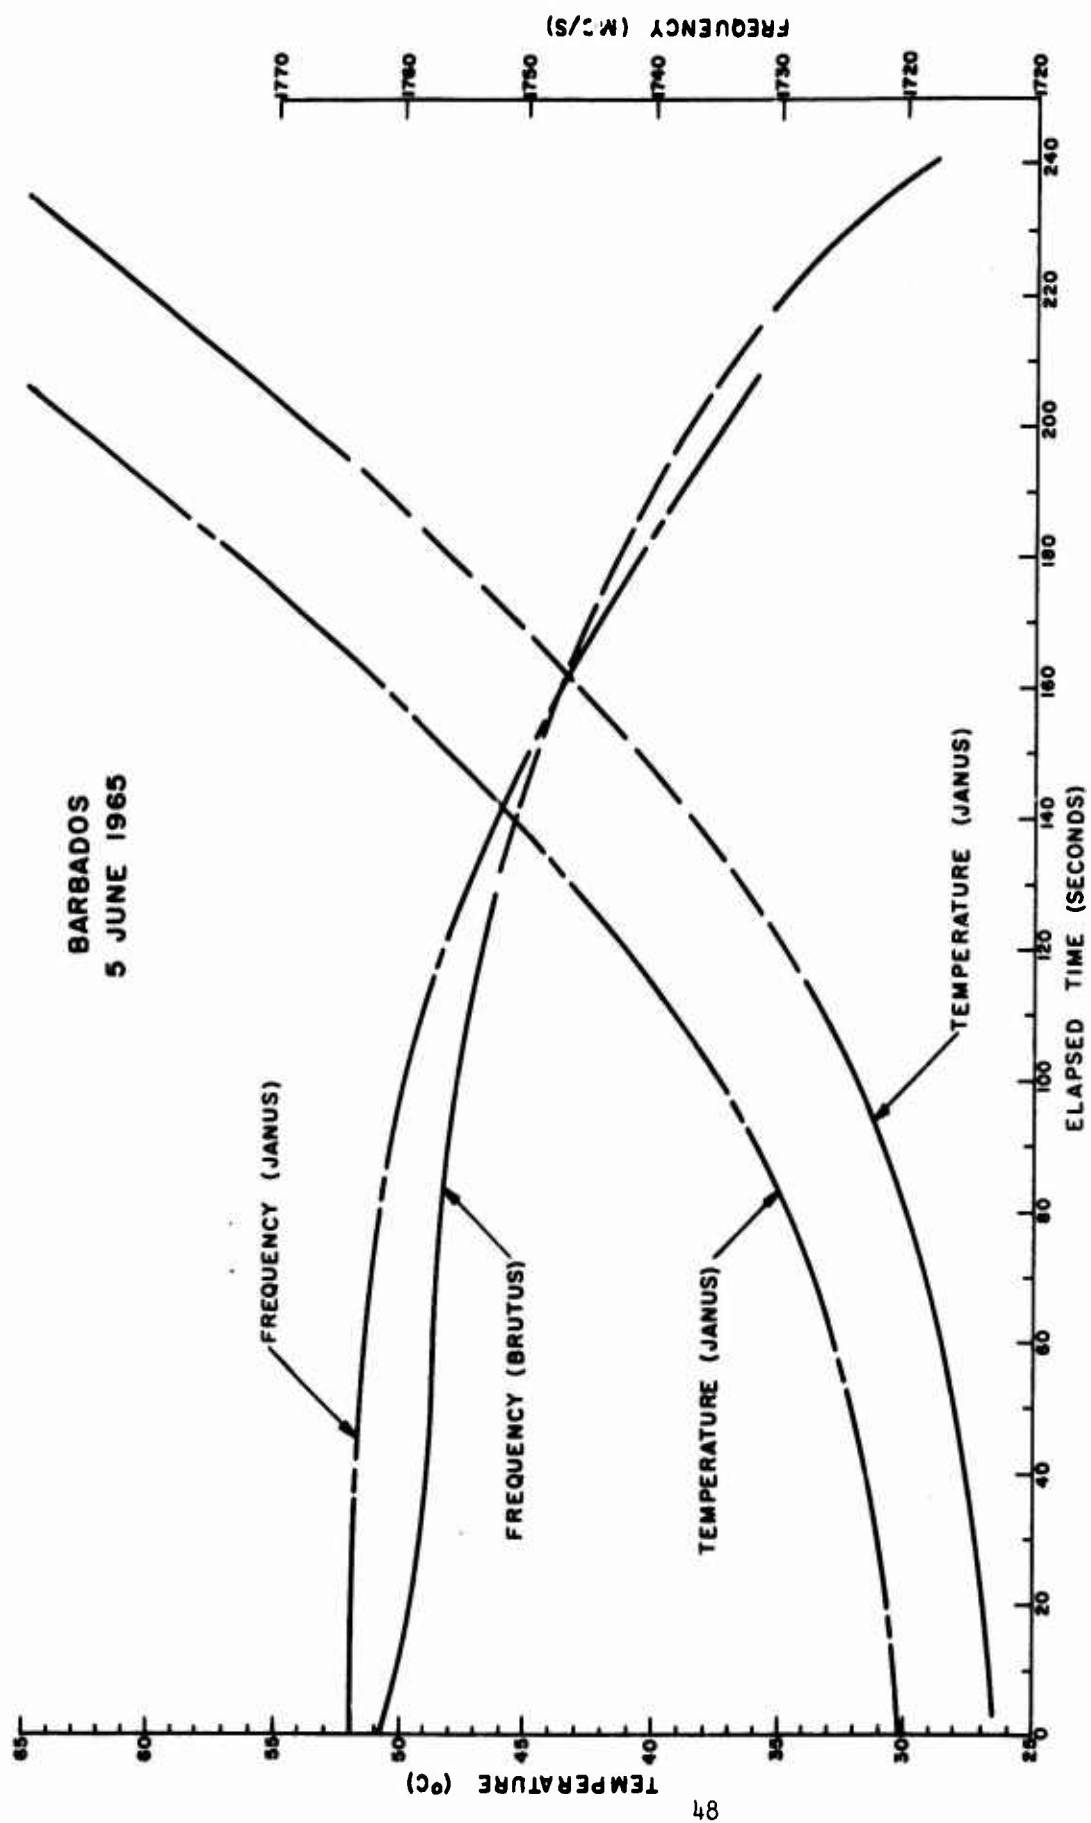


Figure 27. Frequency and temperature vs time - Brutus, Janus


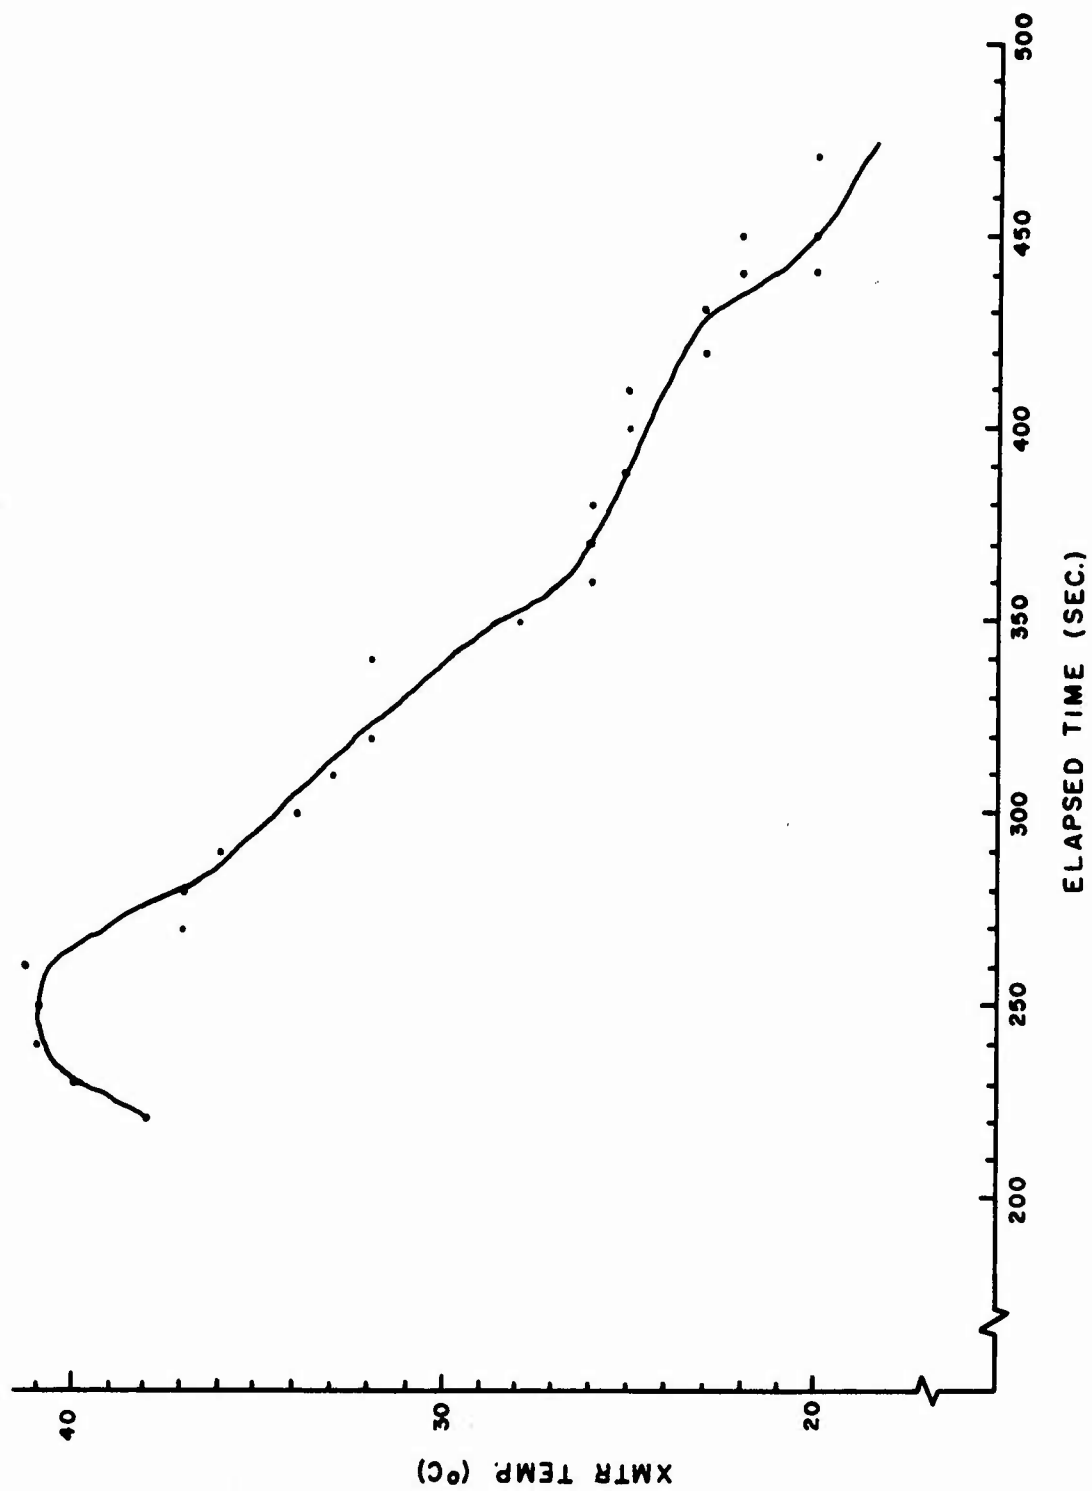


Figure 28. Temperature vs time - Kendall

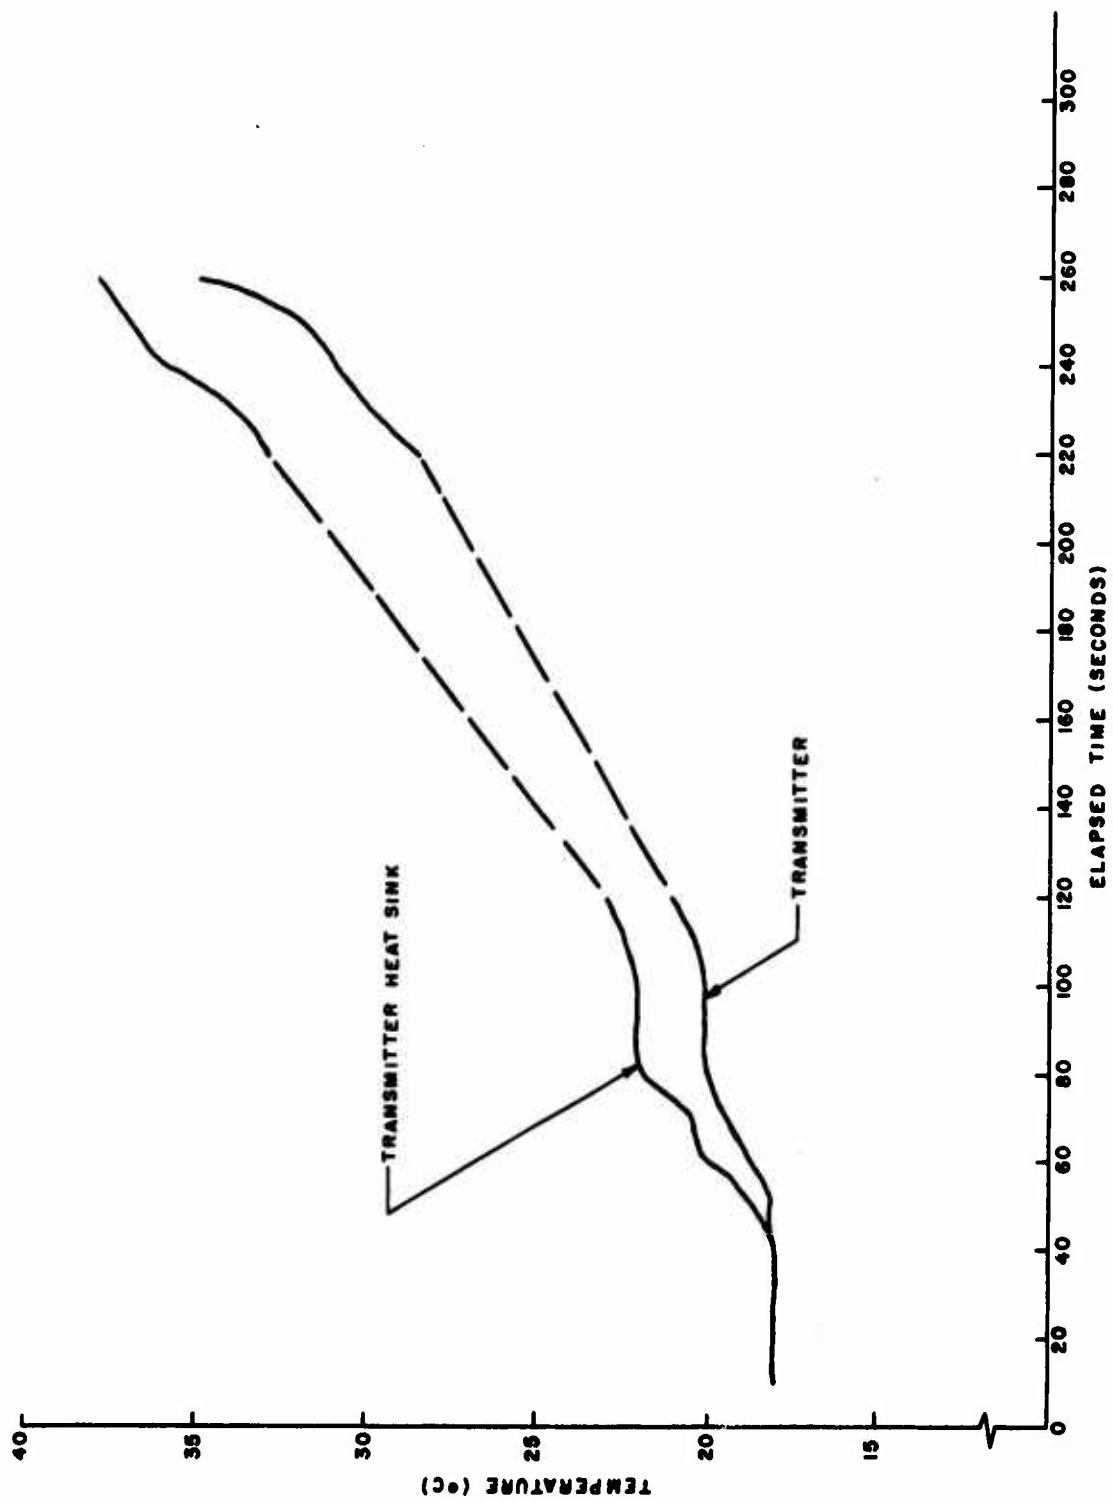

7" GUN PROBE (#3) FIRED 15 DEC. 1965 WALLOPS ISLAND, VA.

Figure 29. Temperature vs time - E₁2446

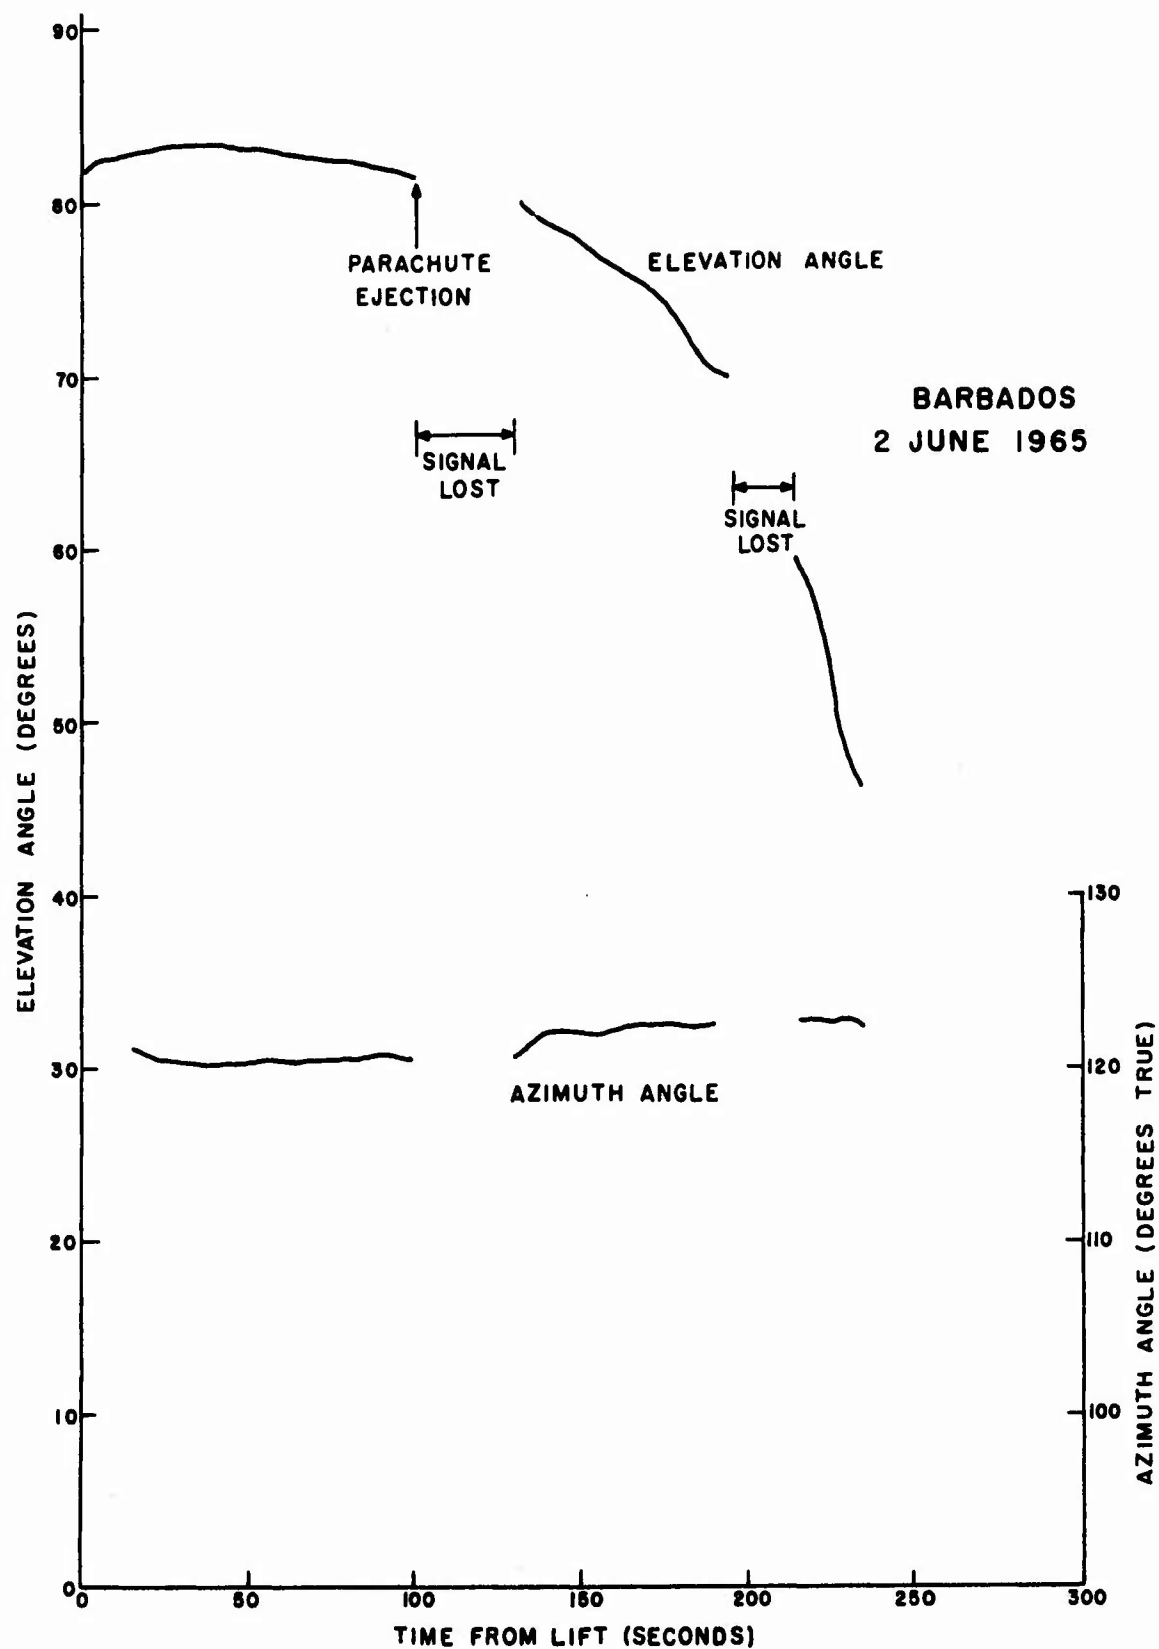


Figure 30. GMD azimuth & elevation angles vs time - Rufus

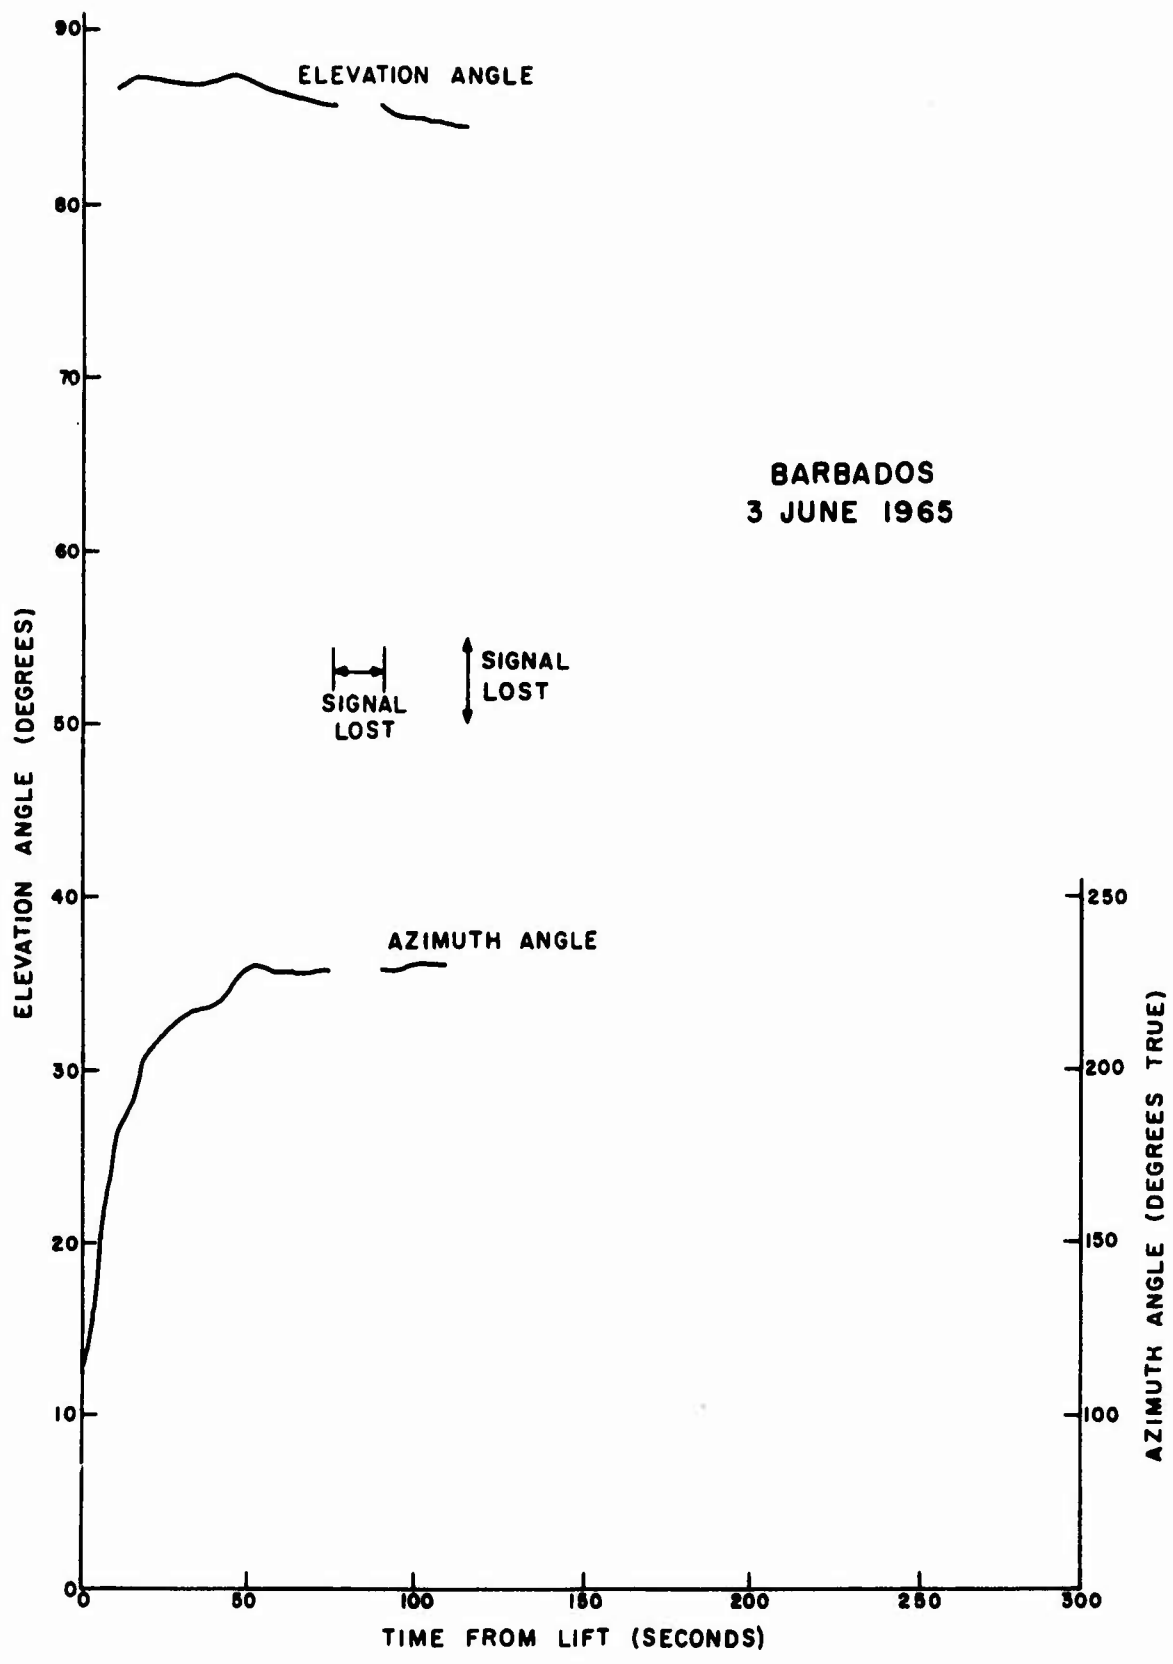


Figure 31. GMD azimuth & elevation angles vs time - IRE

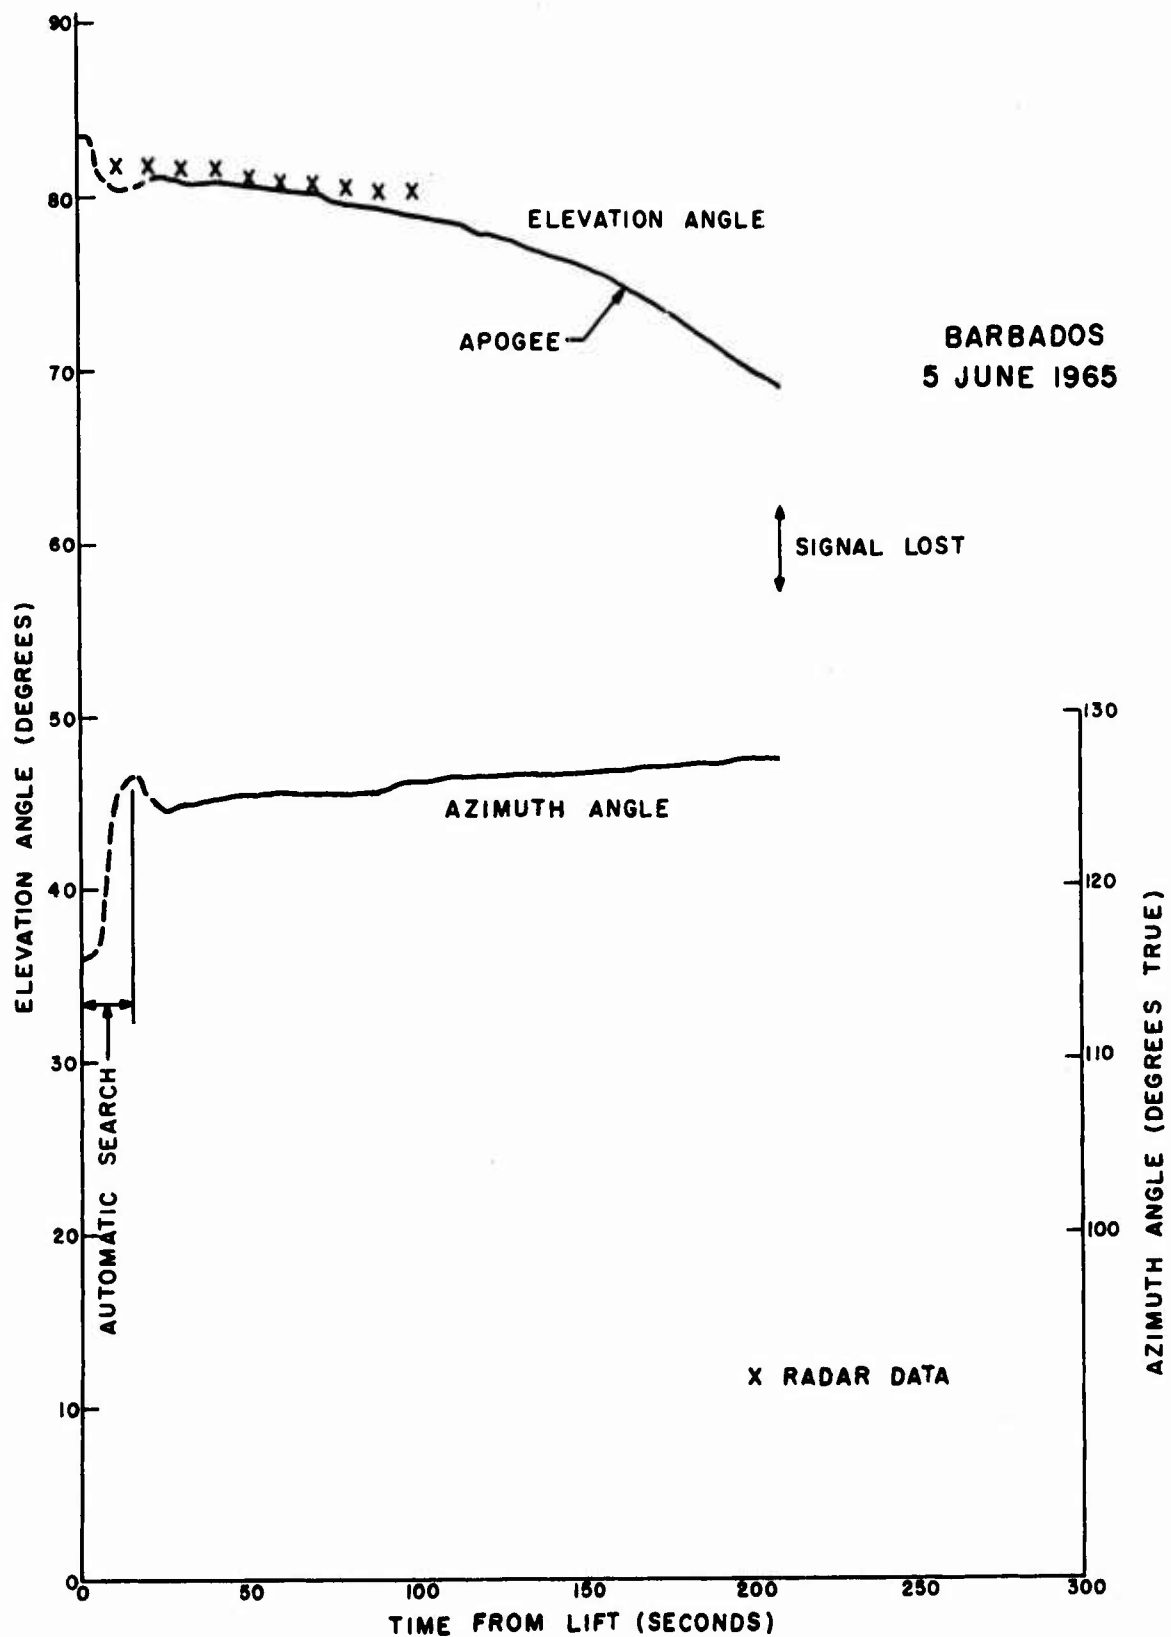


Figure 32. GMD azimuth & elevation angles vs time - Janus

BARBADOS
18 NOVEMBER 1965

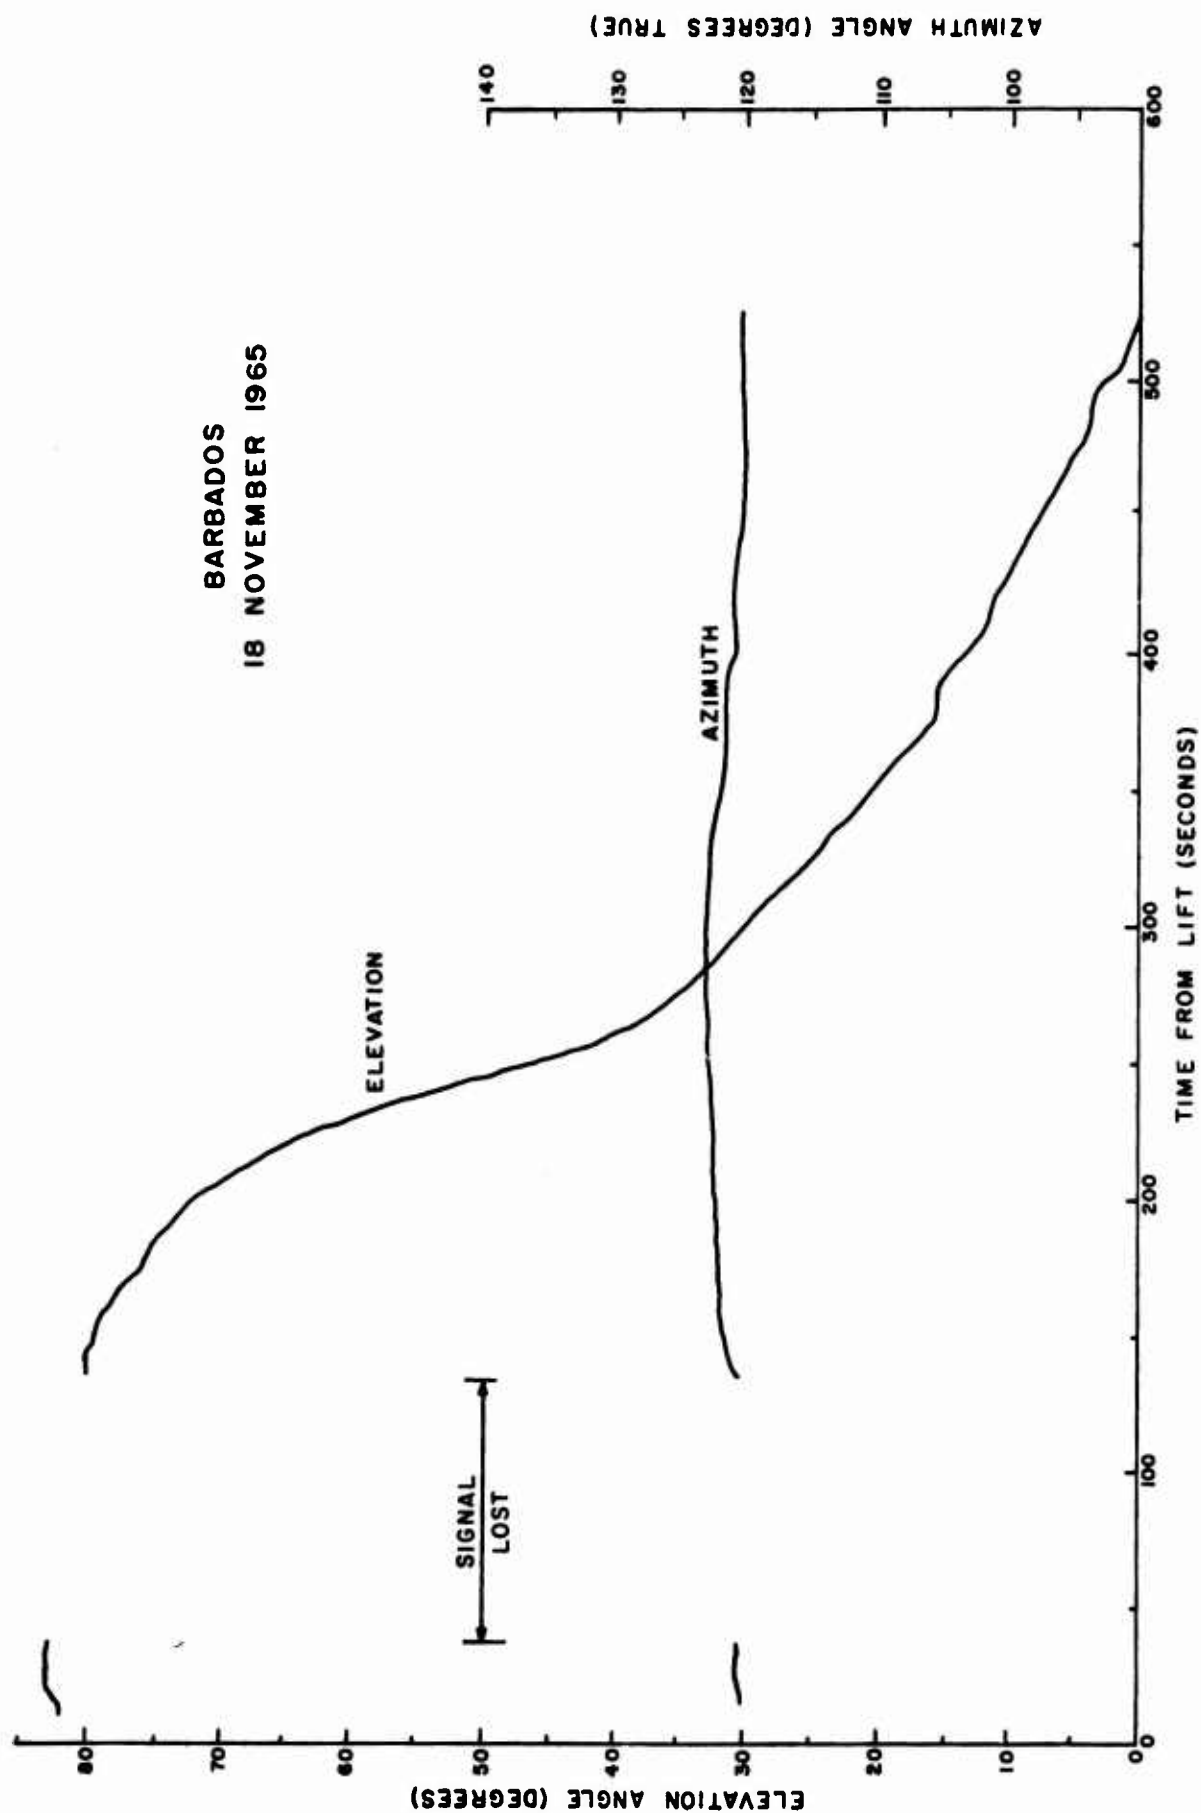


Figure 33. GMD azimuth & elevation angles vs time - Bridgetown

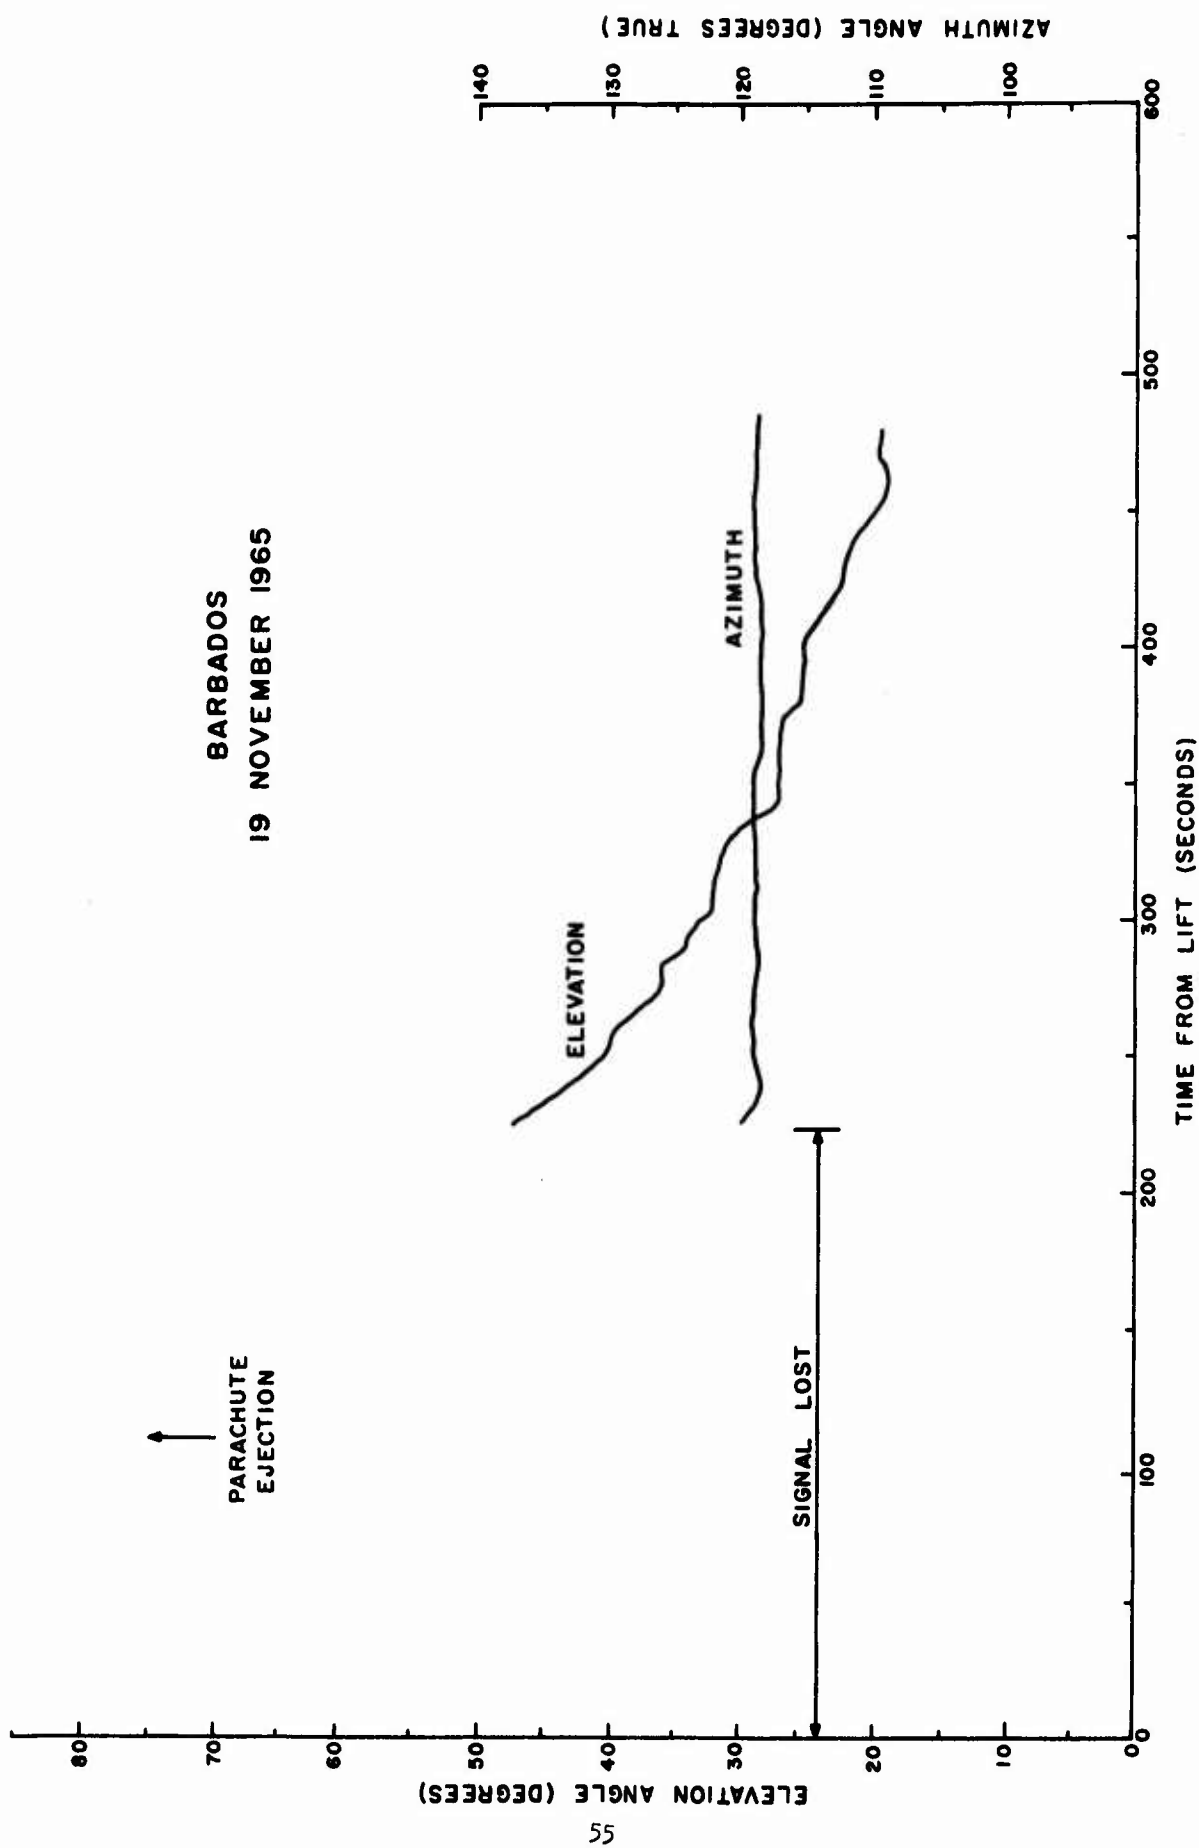


Figure 34. GMD azimuth & elevation angles vs time - Kendall

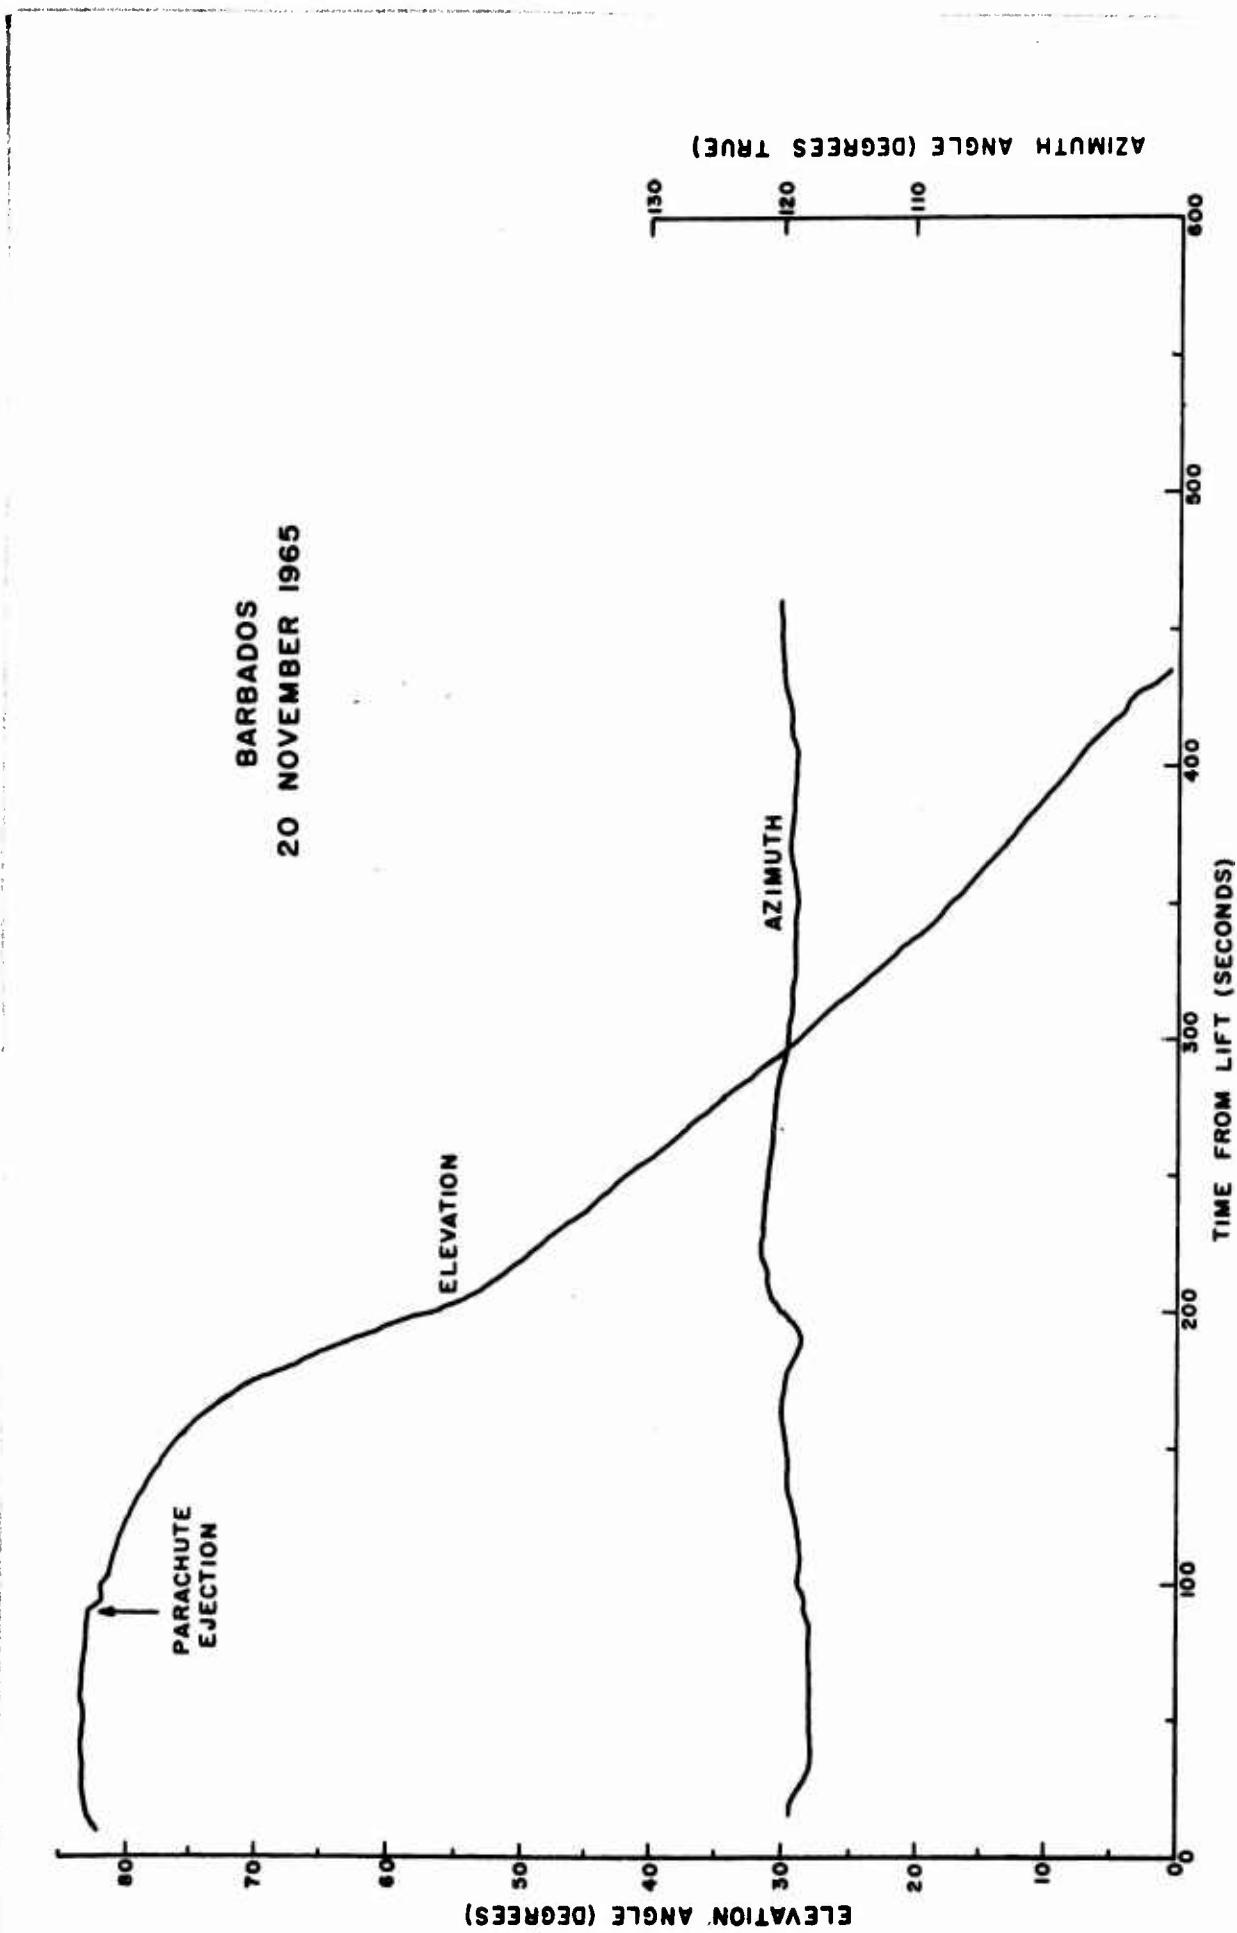


Figure 35. CMD azimuth & elevation angles vs time - Lancaster

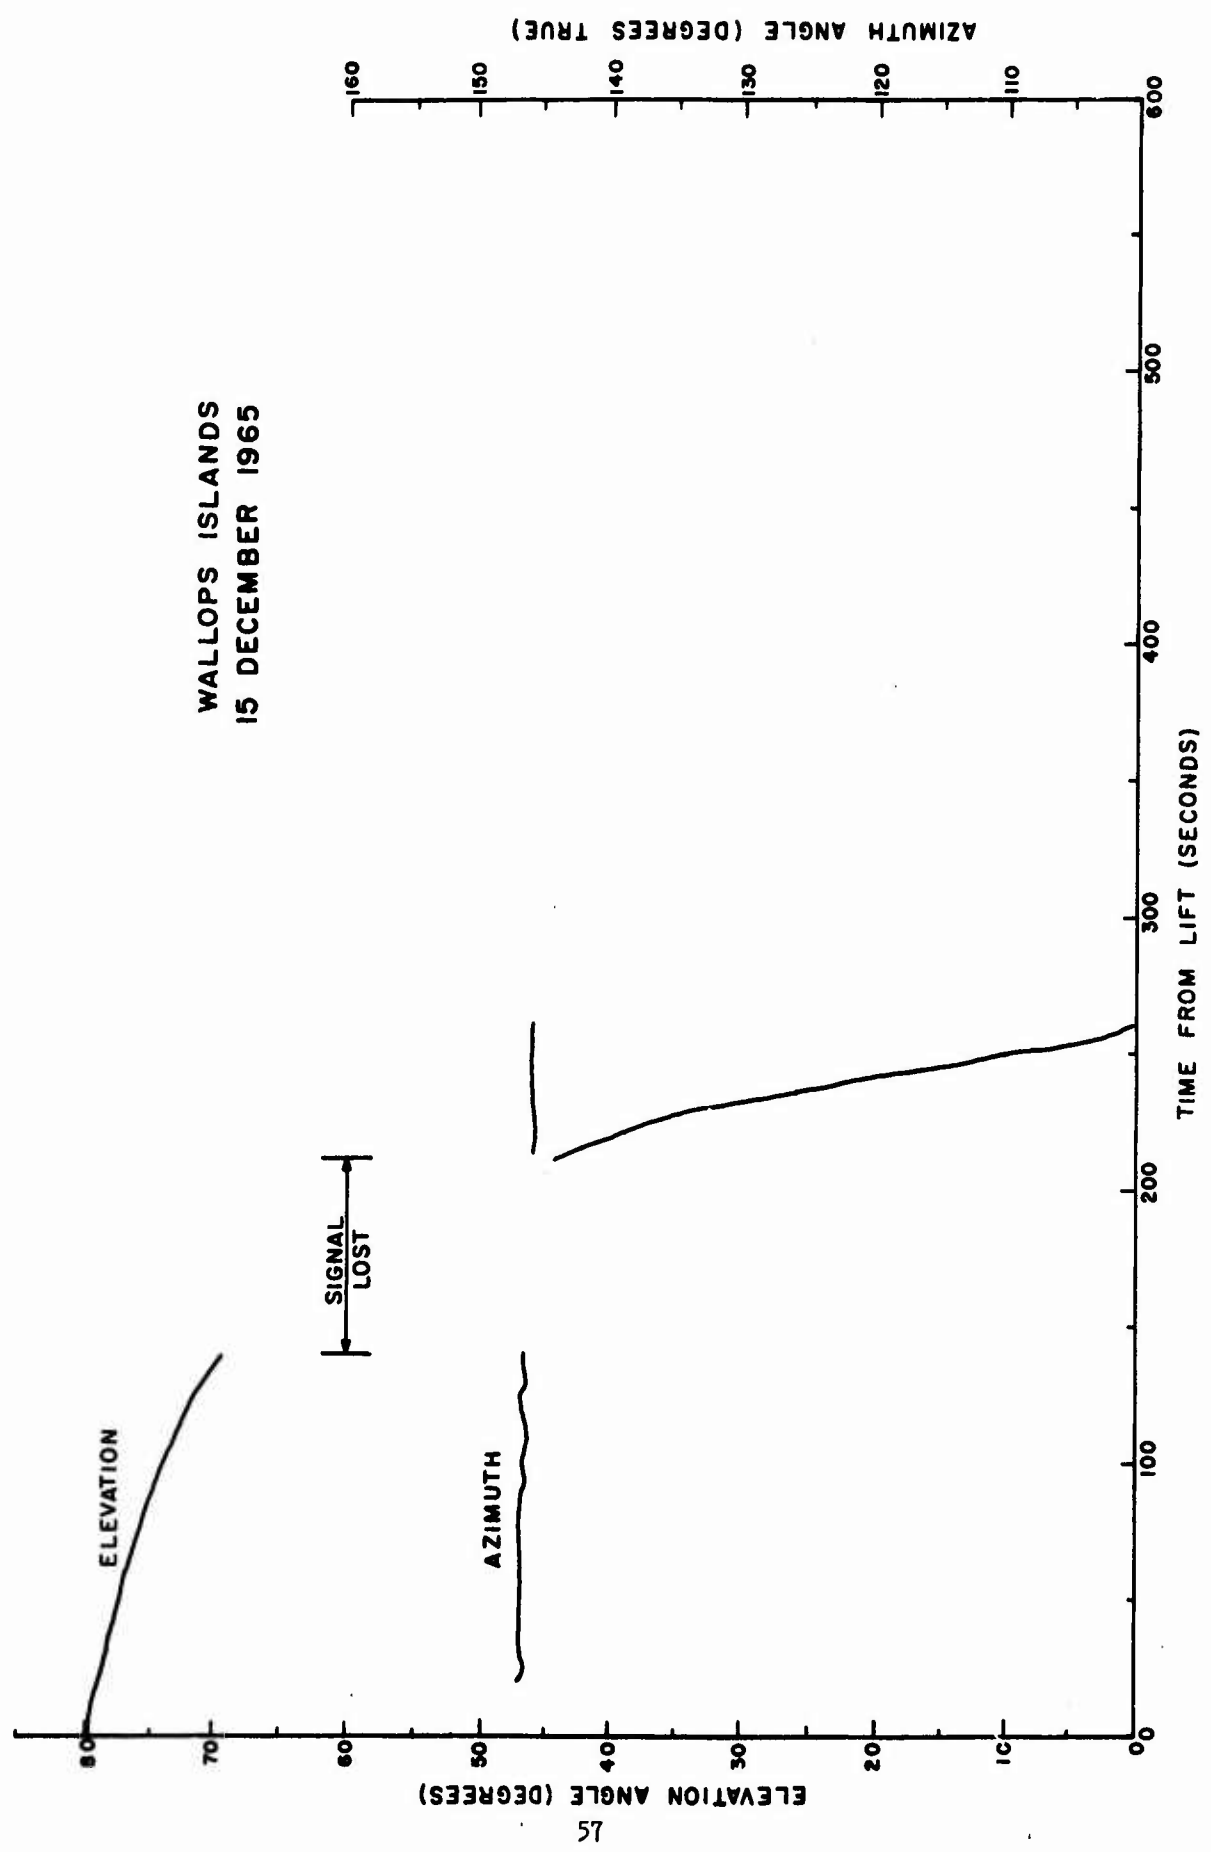


Figure 36. GMD azimuth & elevation angles vs time - E₁2446

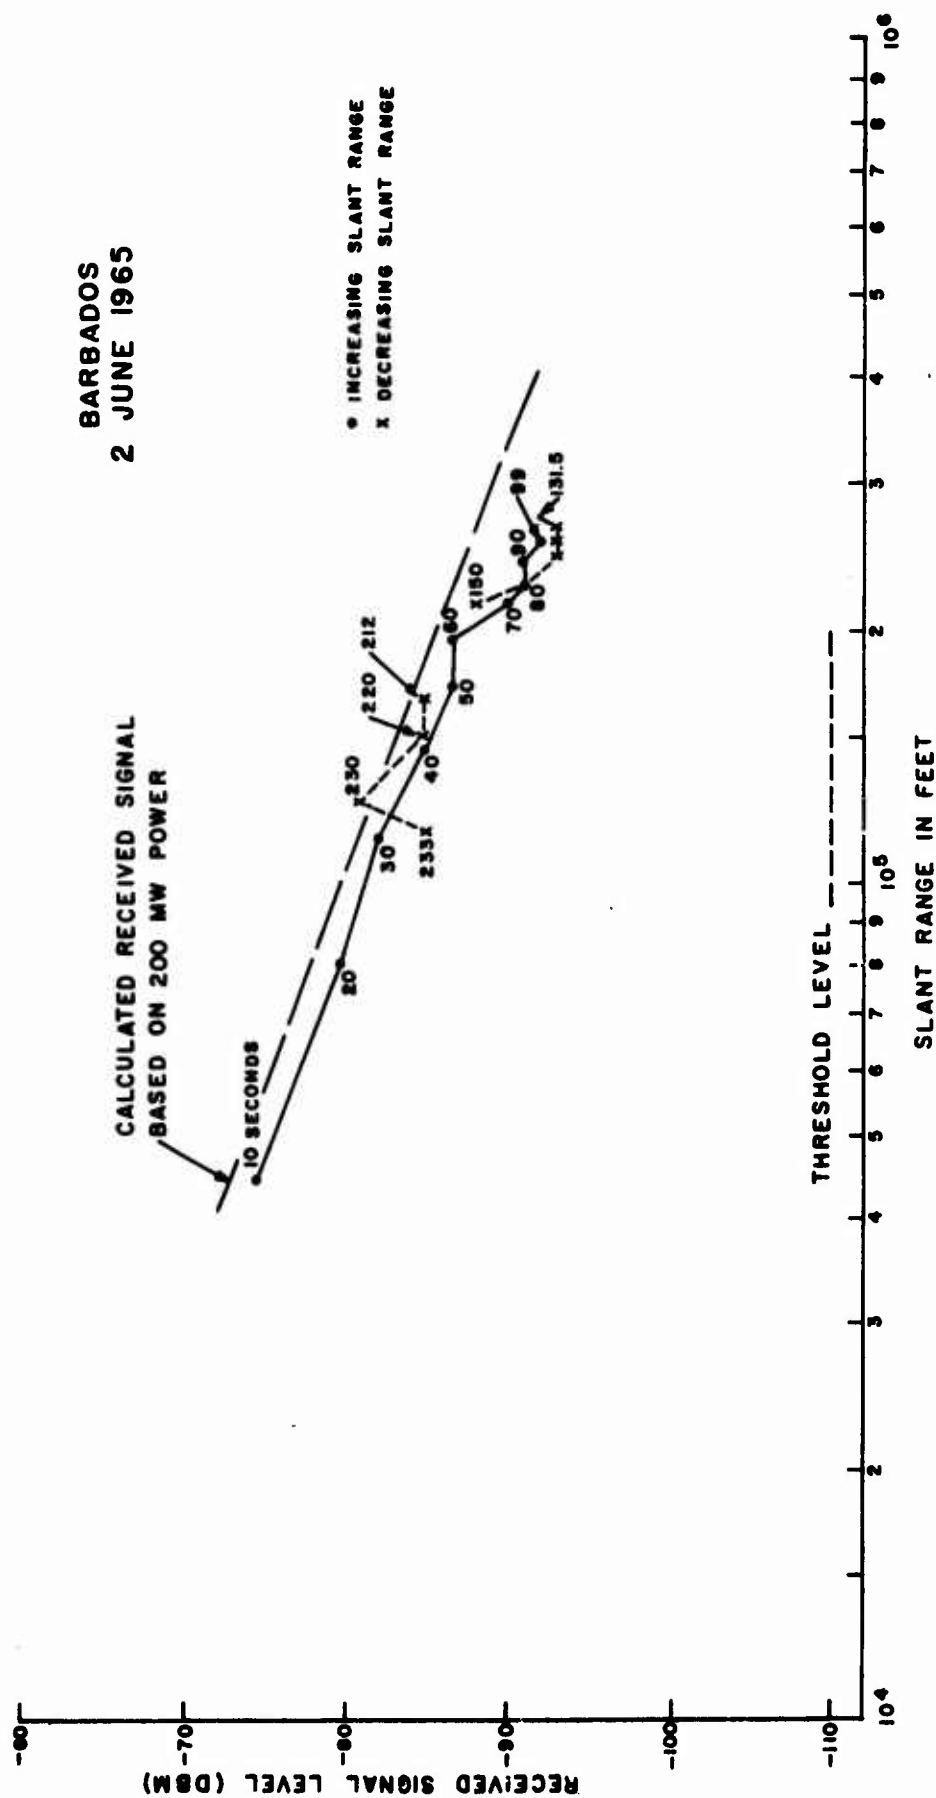


Figure 37. Received signal level vs slant range - Rufus

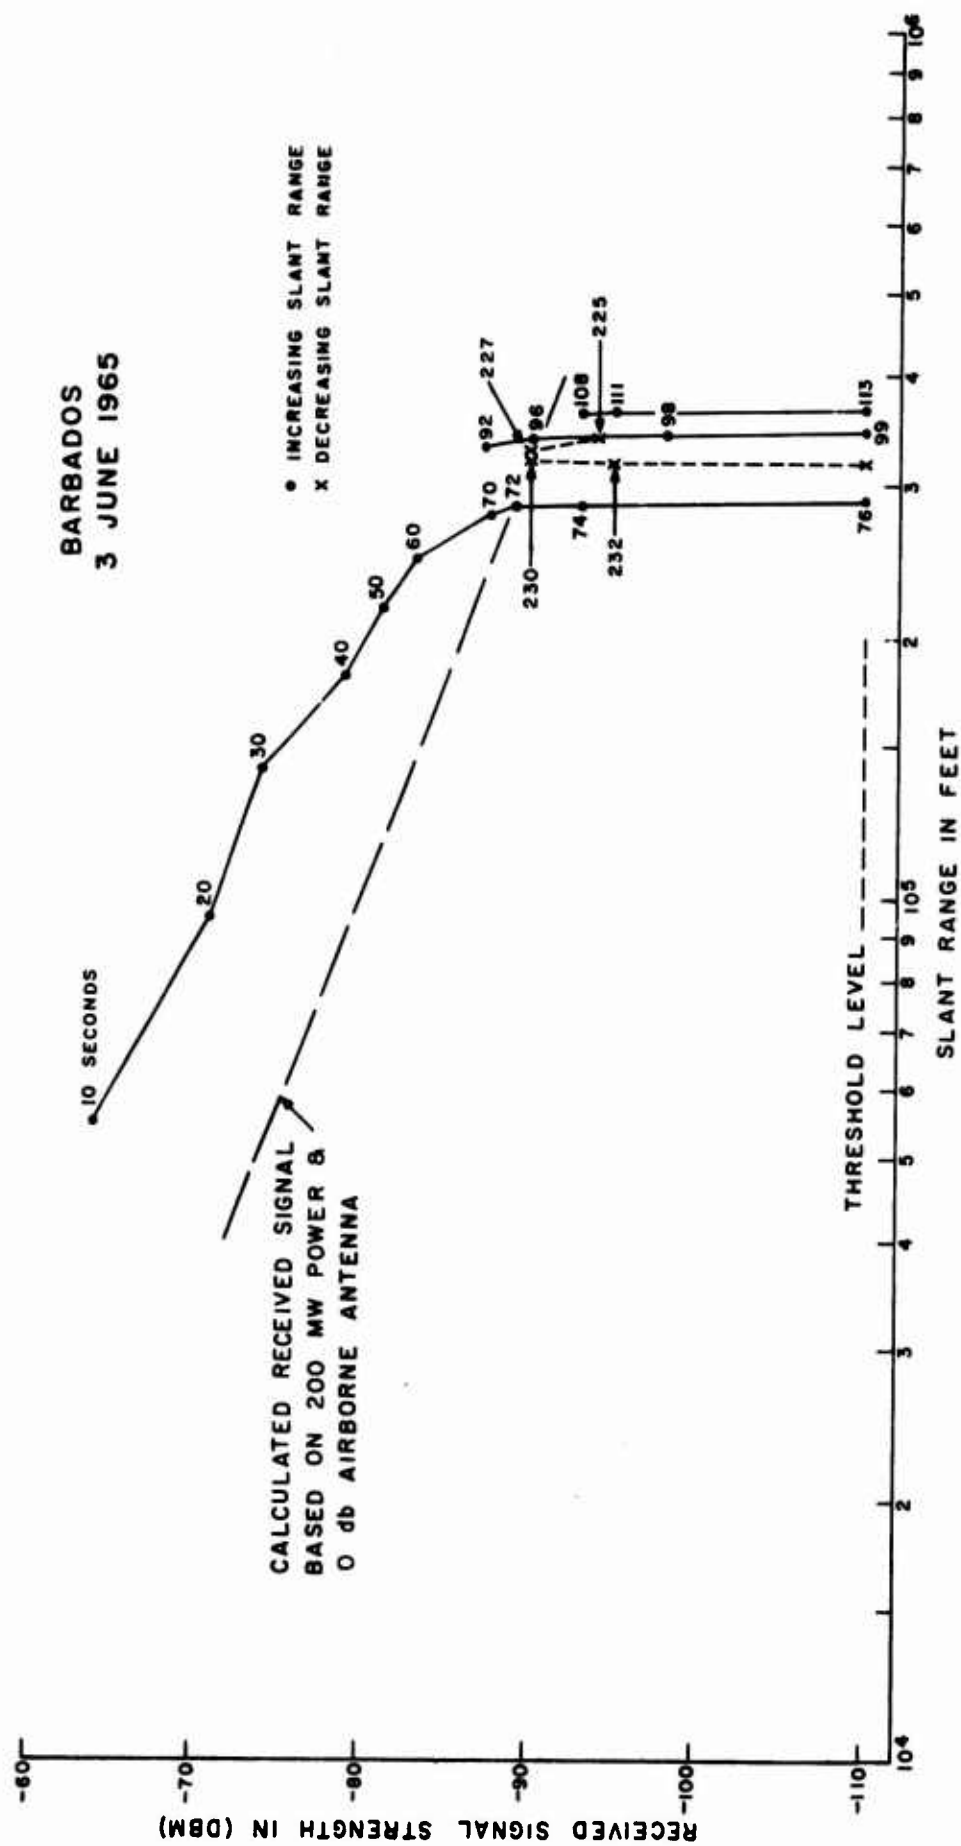


Figure 38. Received signal level vs slant range - IRE

BARBADOS
5 JUNE 1965

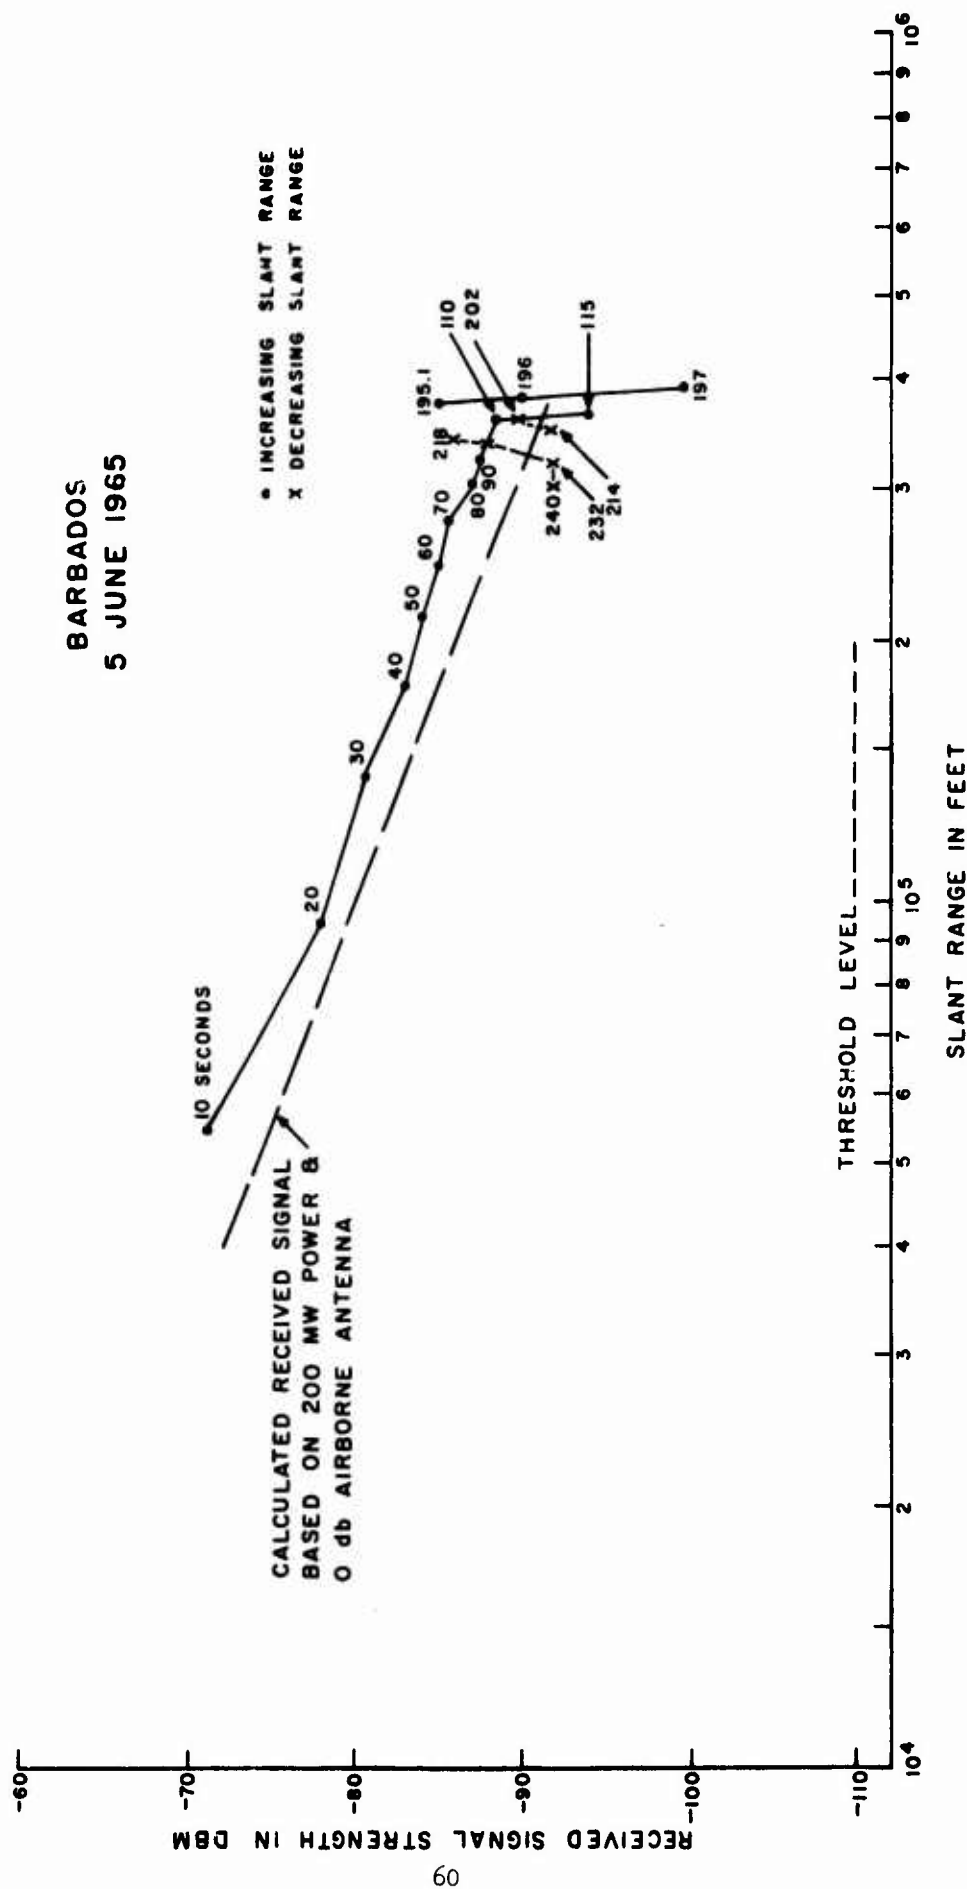


Figure 39. Received signal level vs slant range - Brutus

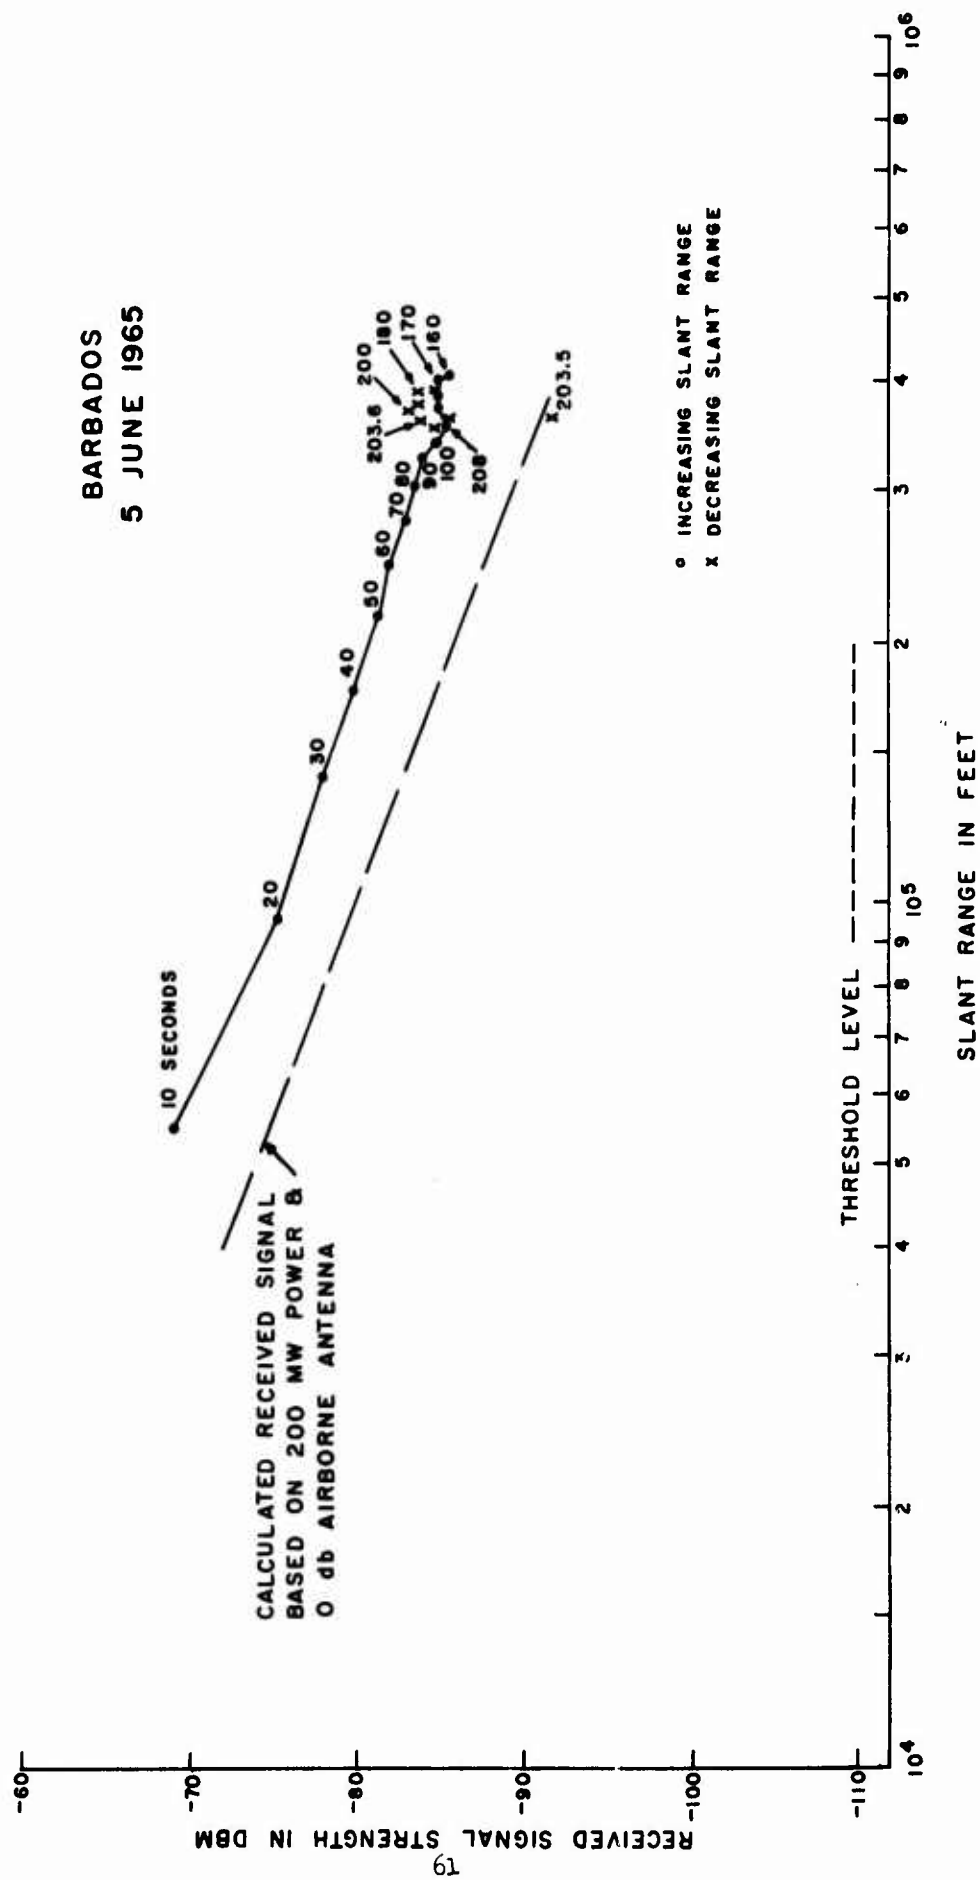


Figure 40. Received signal level vs slant range - Janus

BARBADOS
17 NOVEMBER 1965

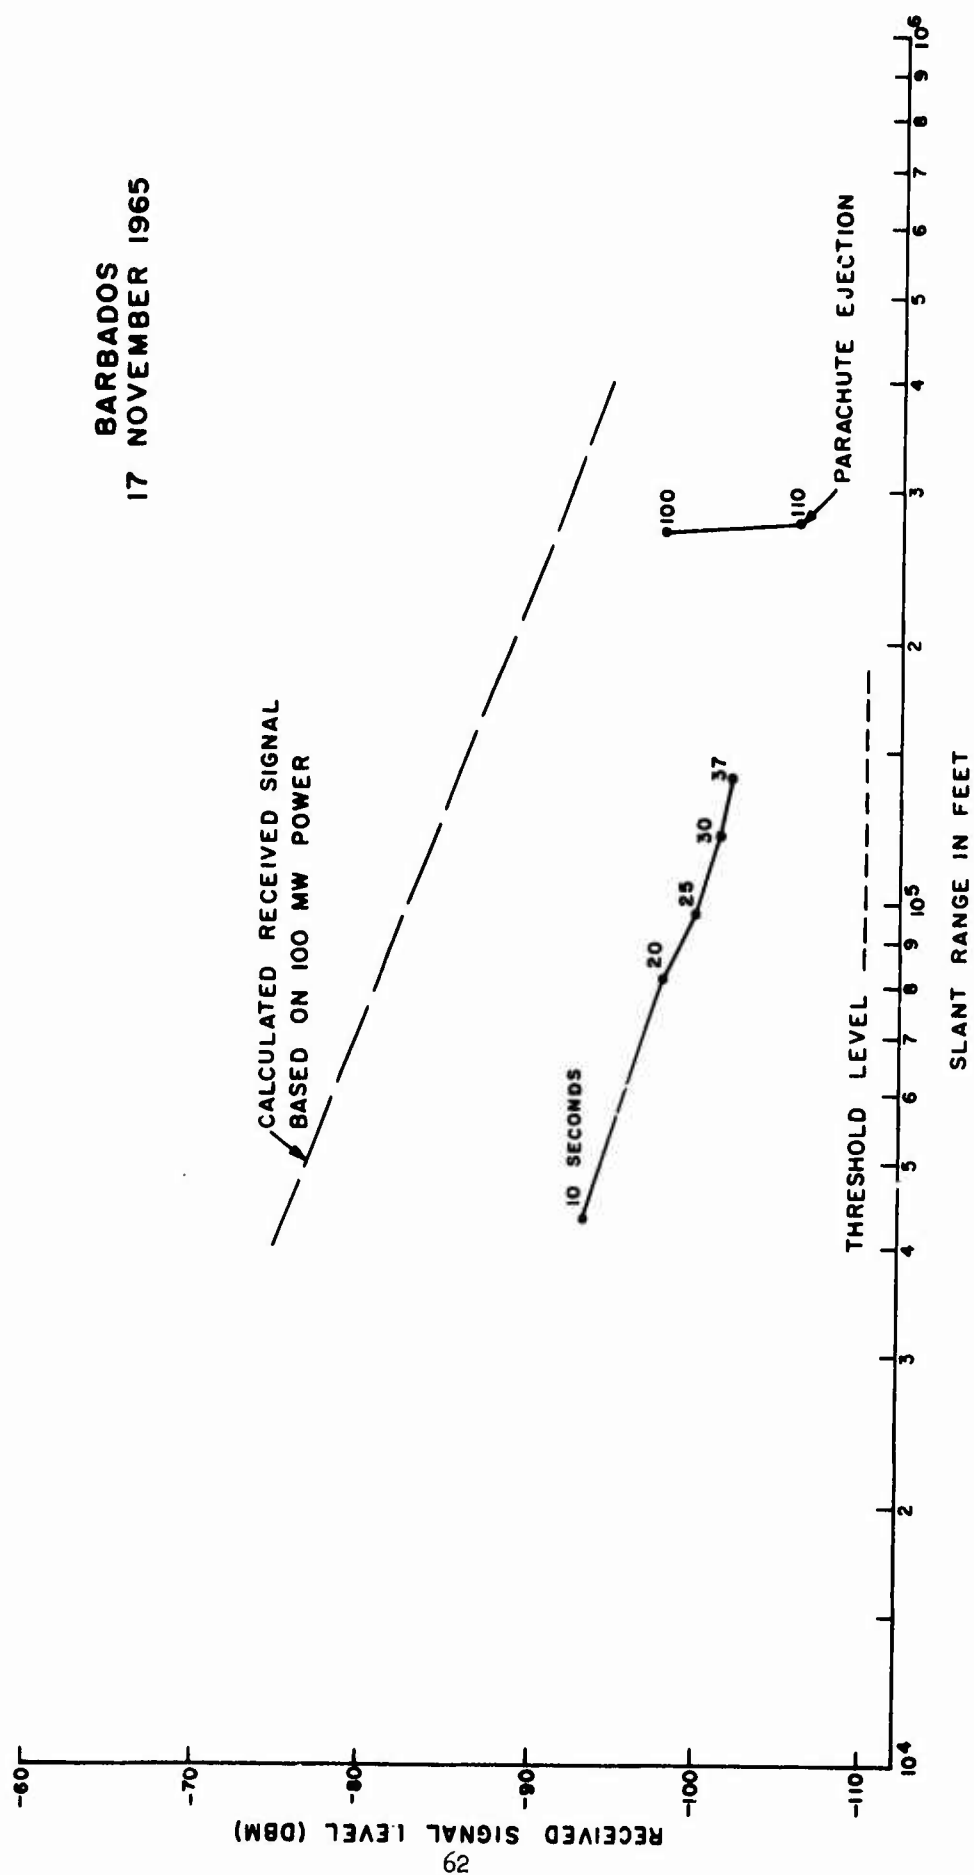


Figure 41. Received signal level vs slant range - Bridgetown

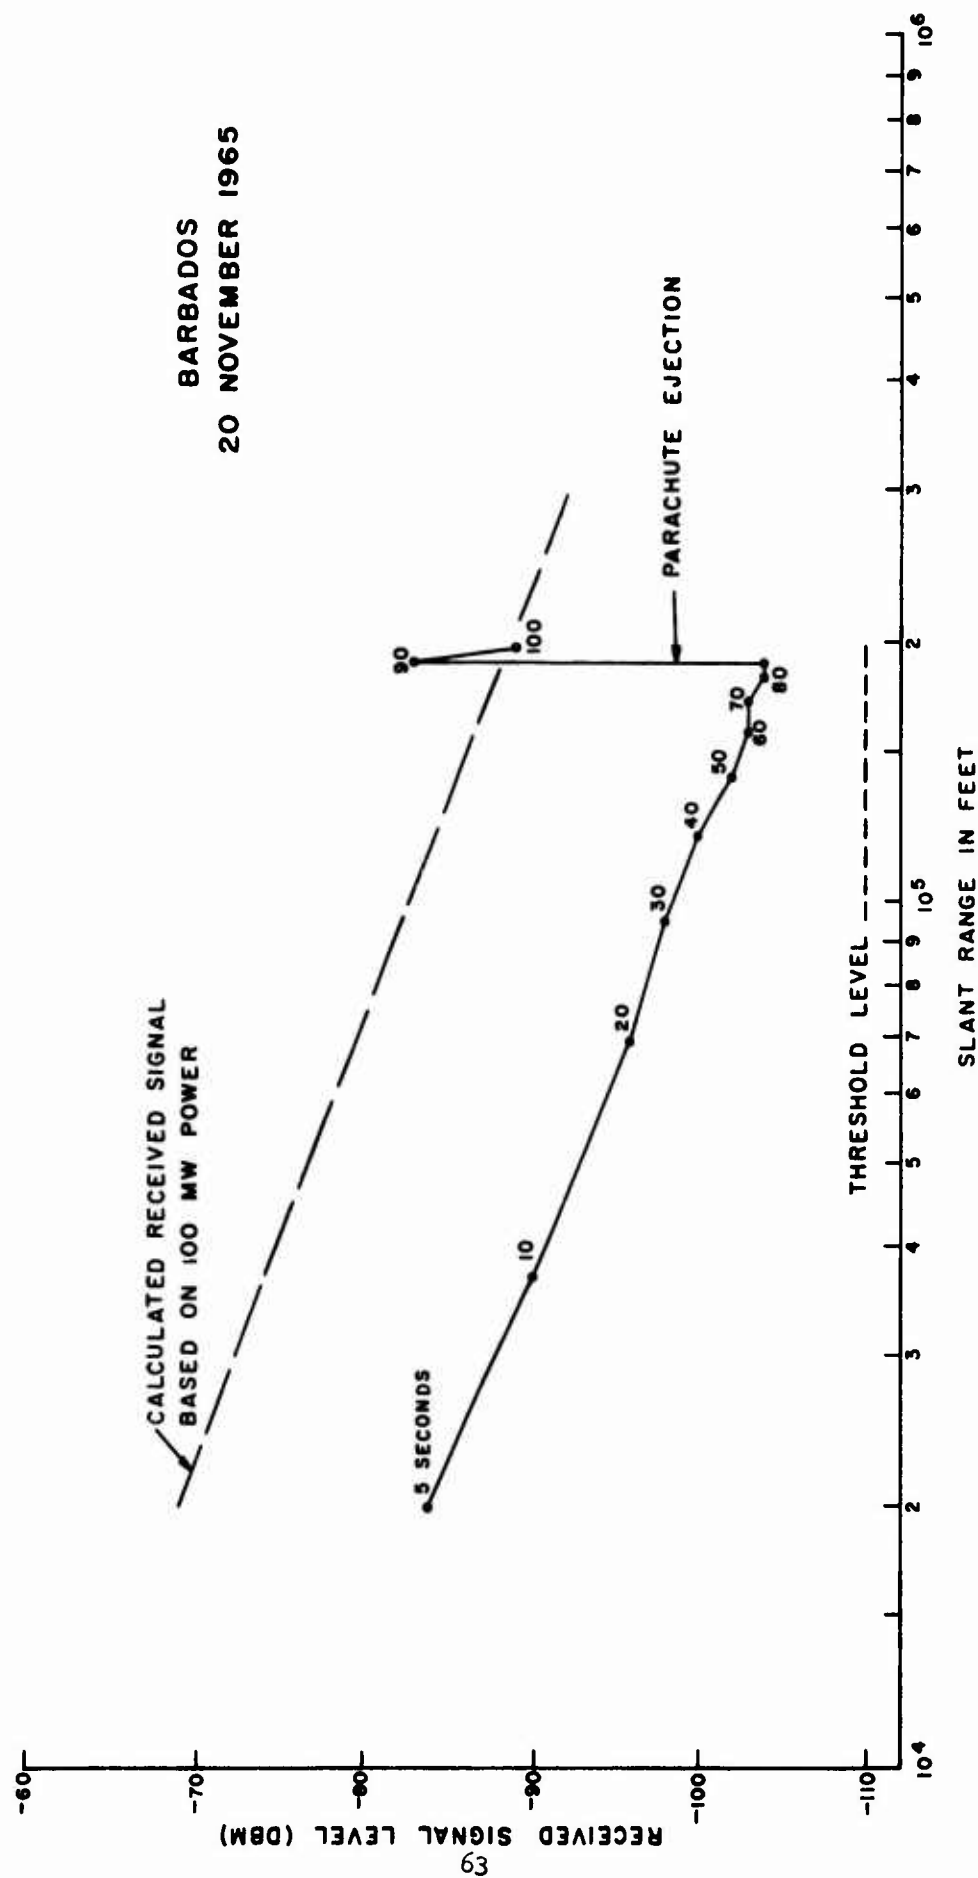


Figure 42. Received signal level vs slant range - Lancaster

WALLOPS ISLAND
15 DECEMBER 1965

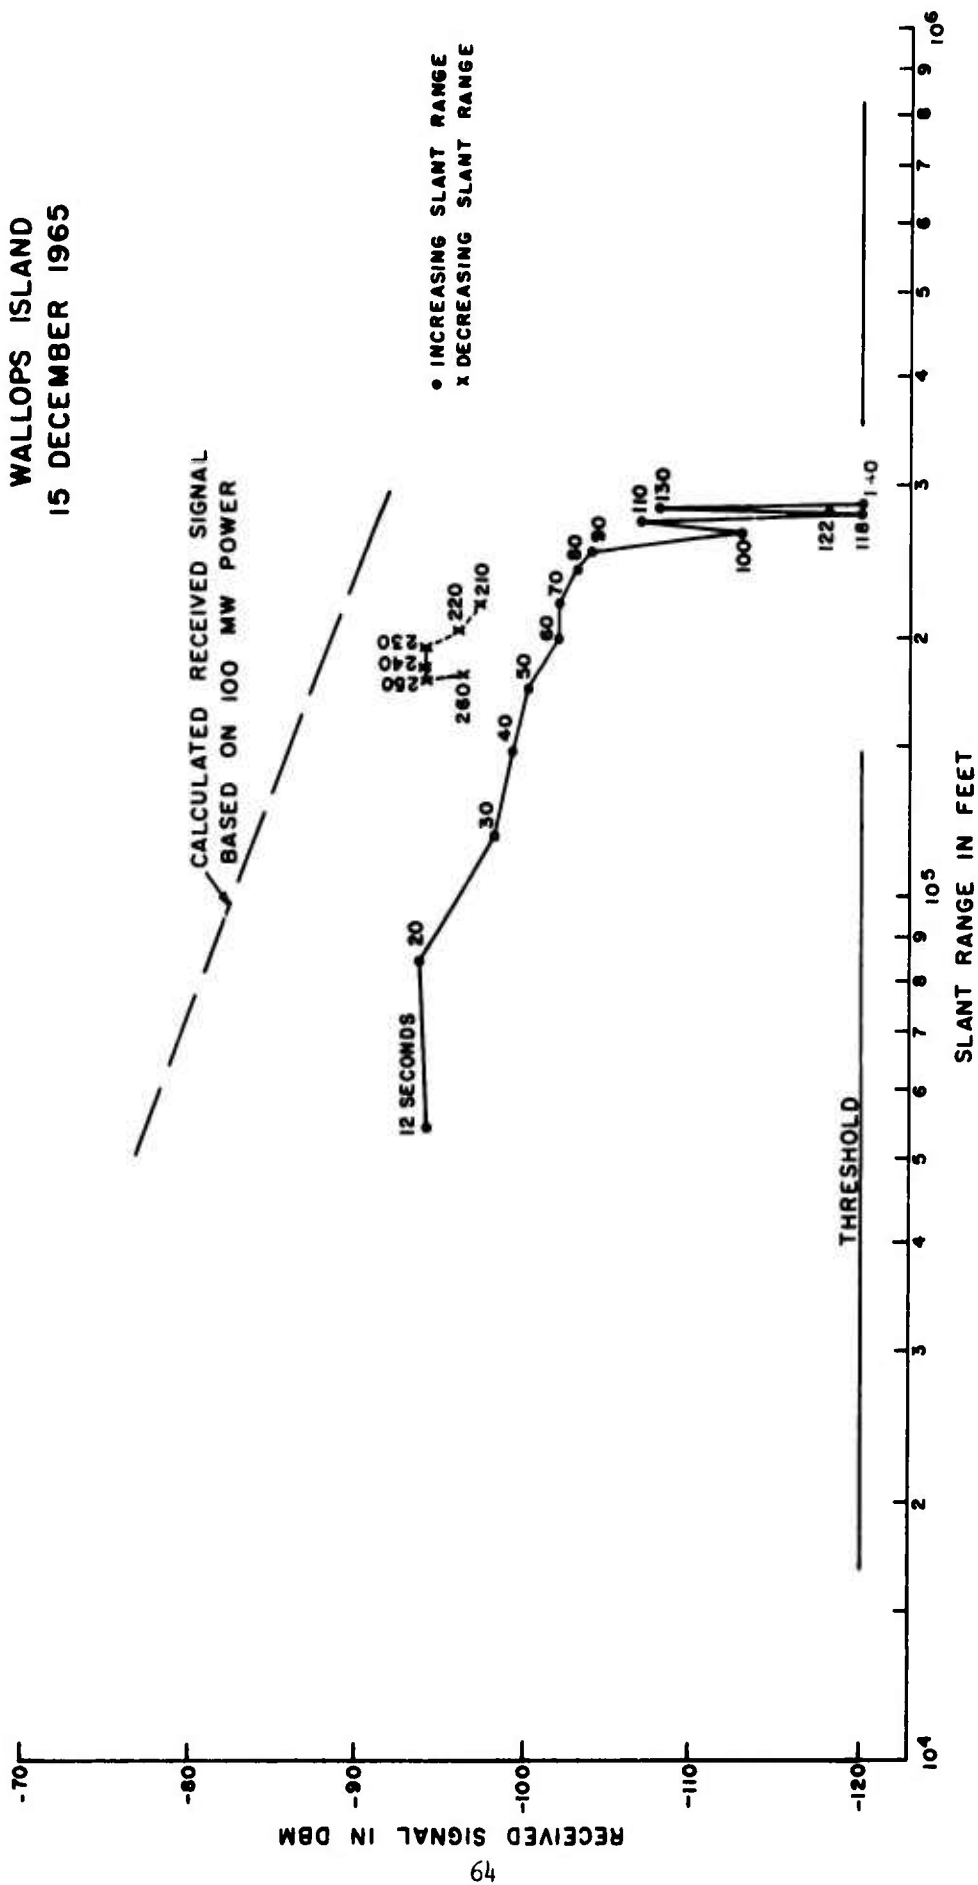


Figure 43. Received signal level vs slant range - E₁-244c

SIGNAL LOST FROM:
20 - 23 SECS.
58 - 62 SECS.
96 - 97 SECS.
105 - 132 SECS.

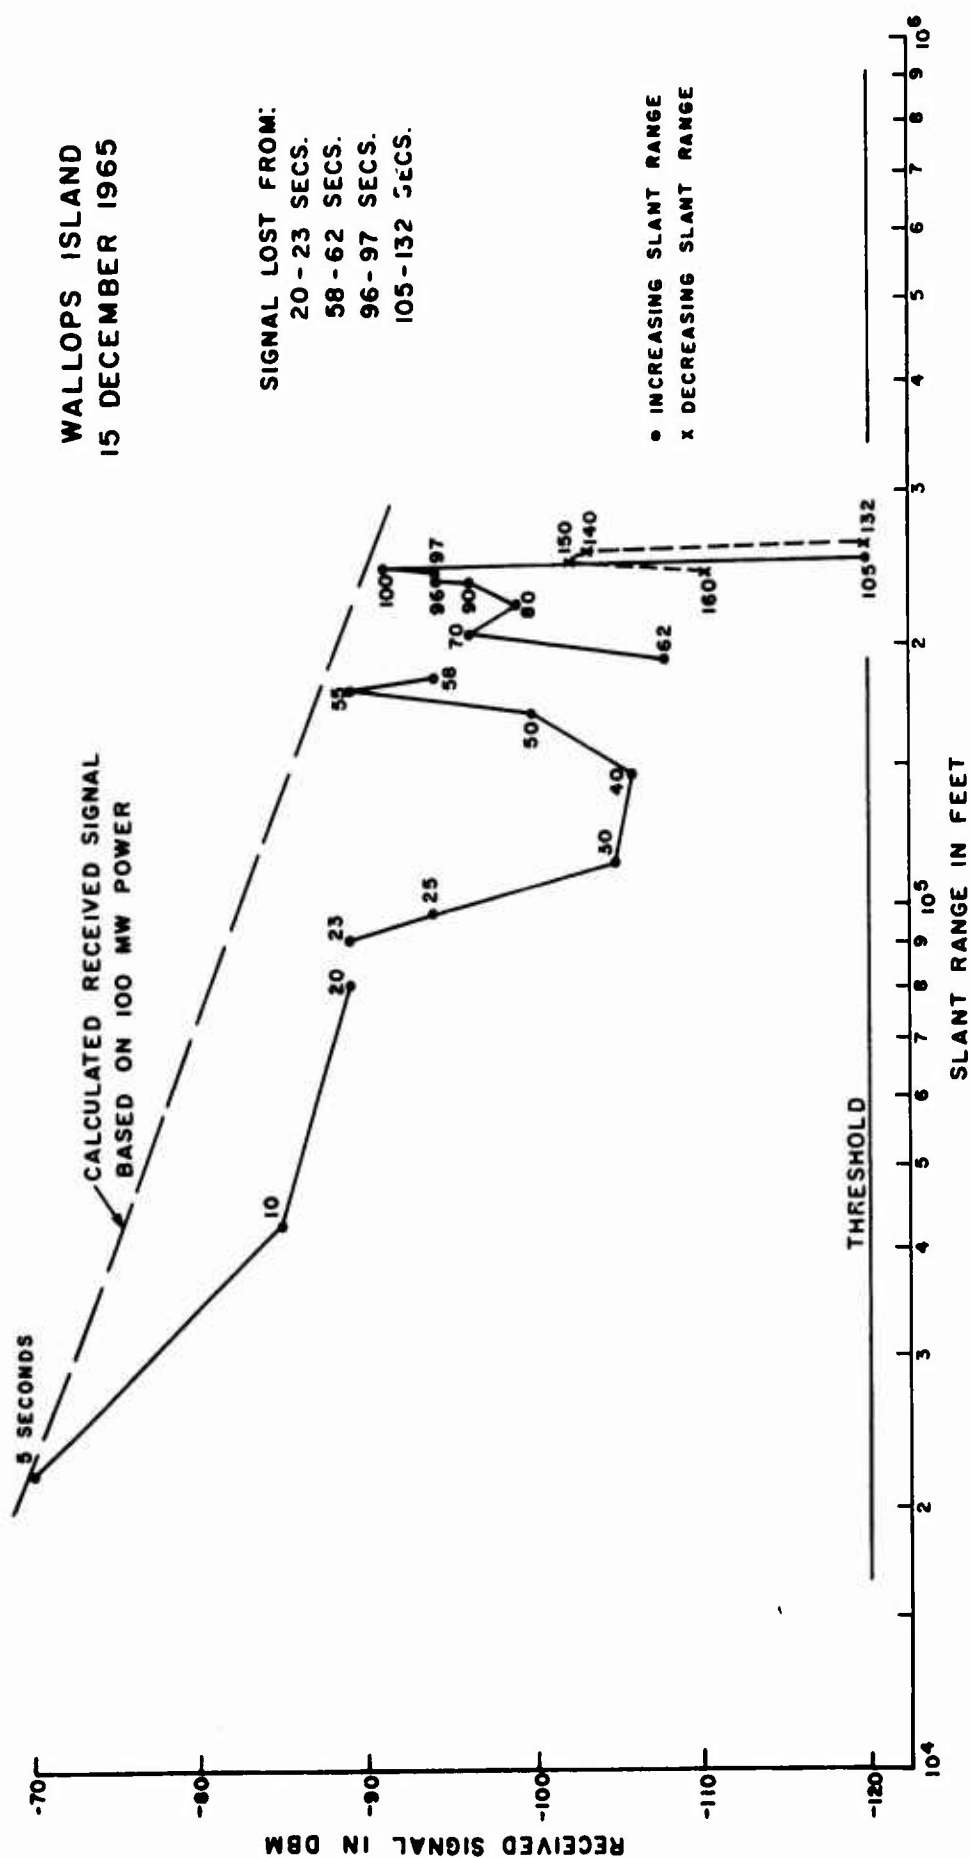


Figure 44. Received signal level vs slant range - $E_1 - 24.7$

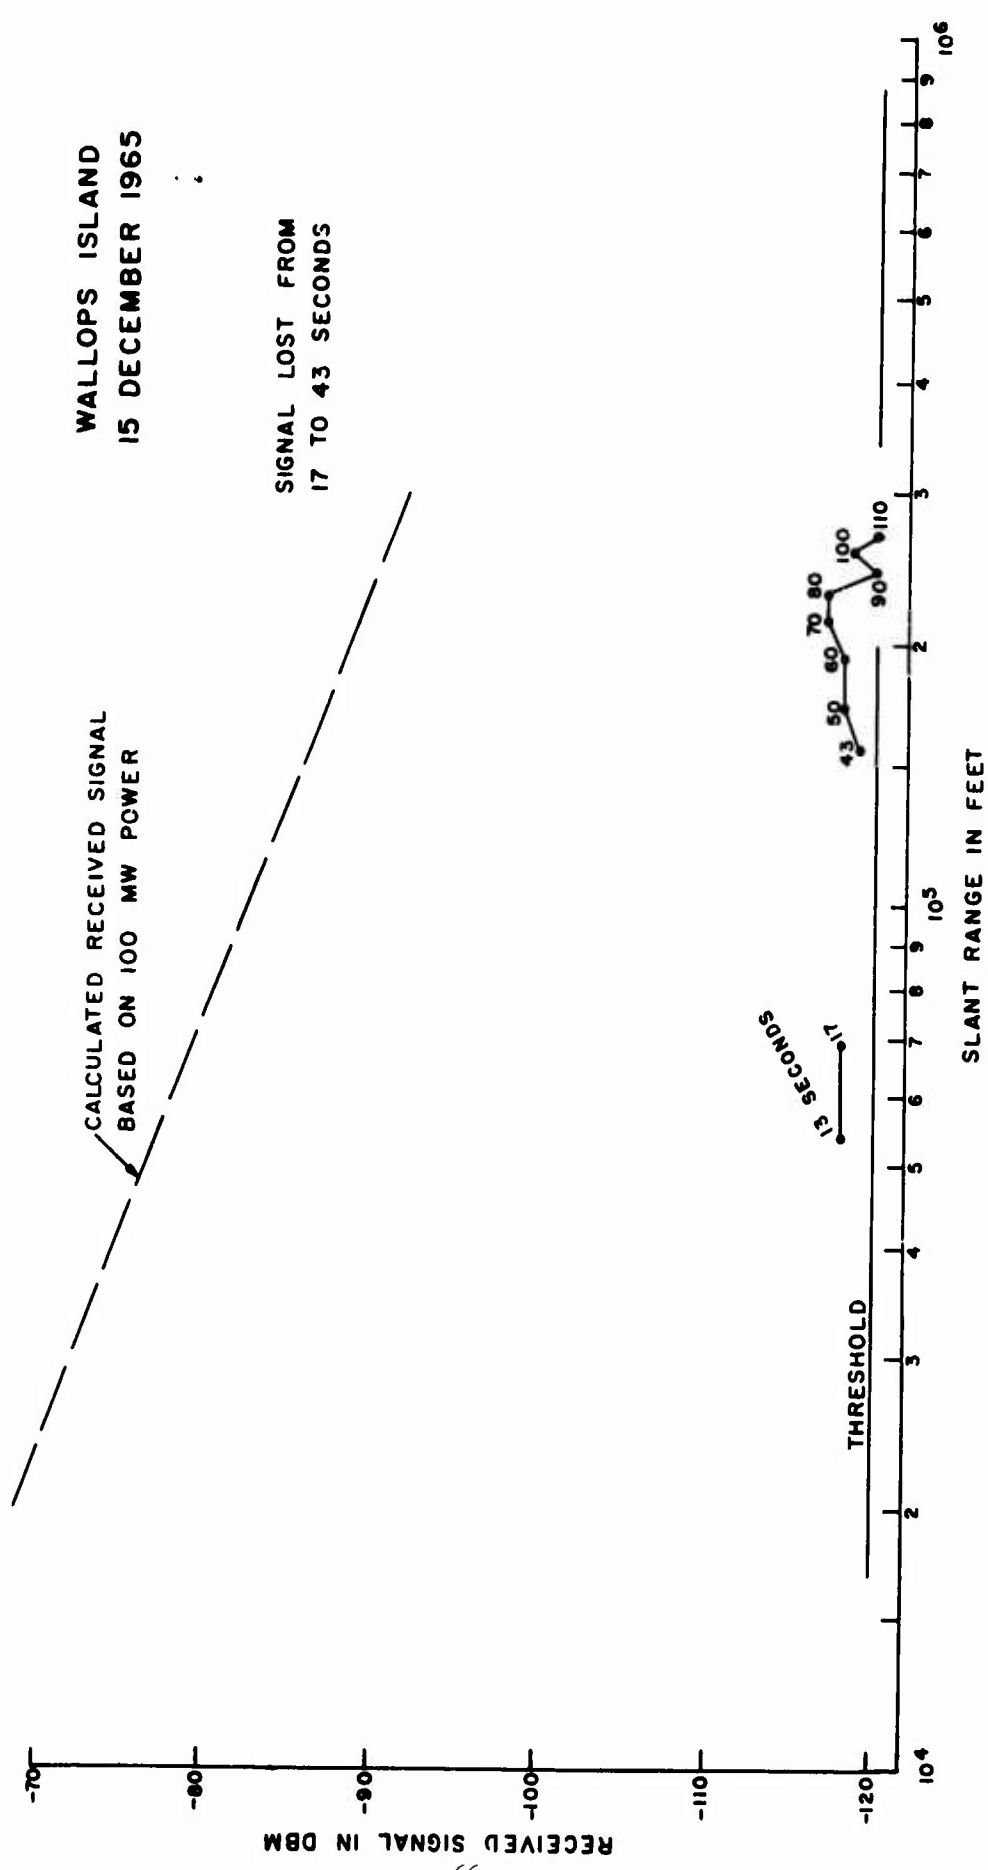


Figure 45. Received signal level vs slant range - E₁-448

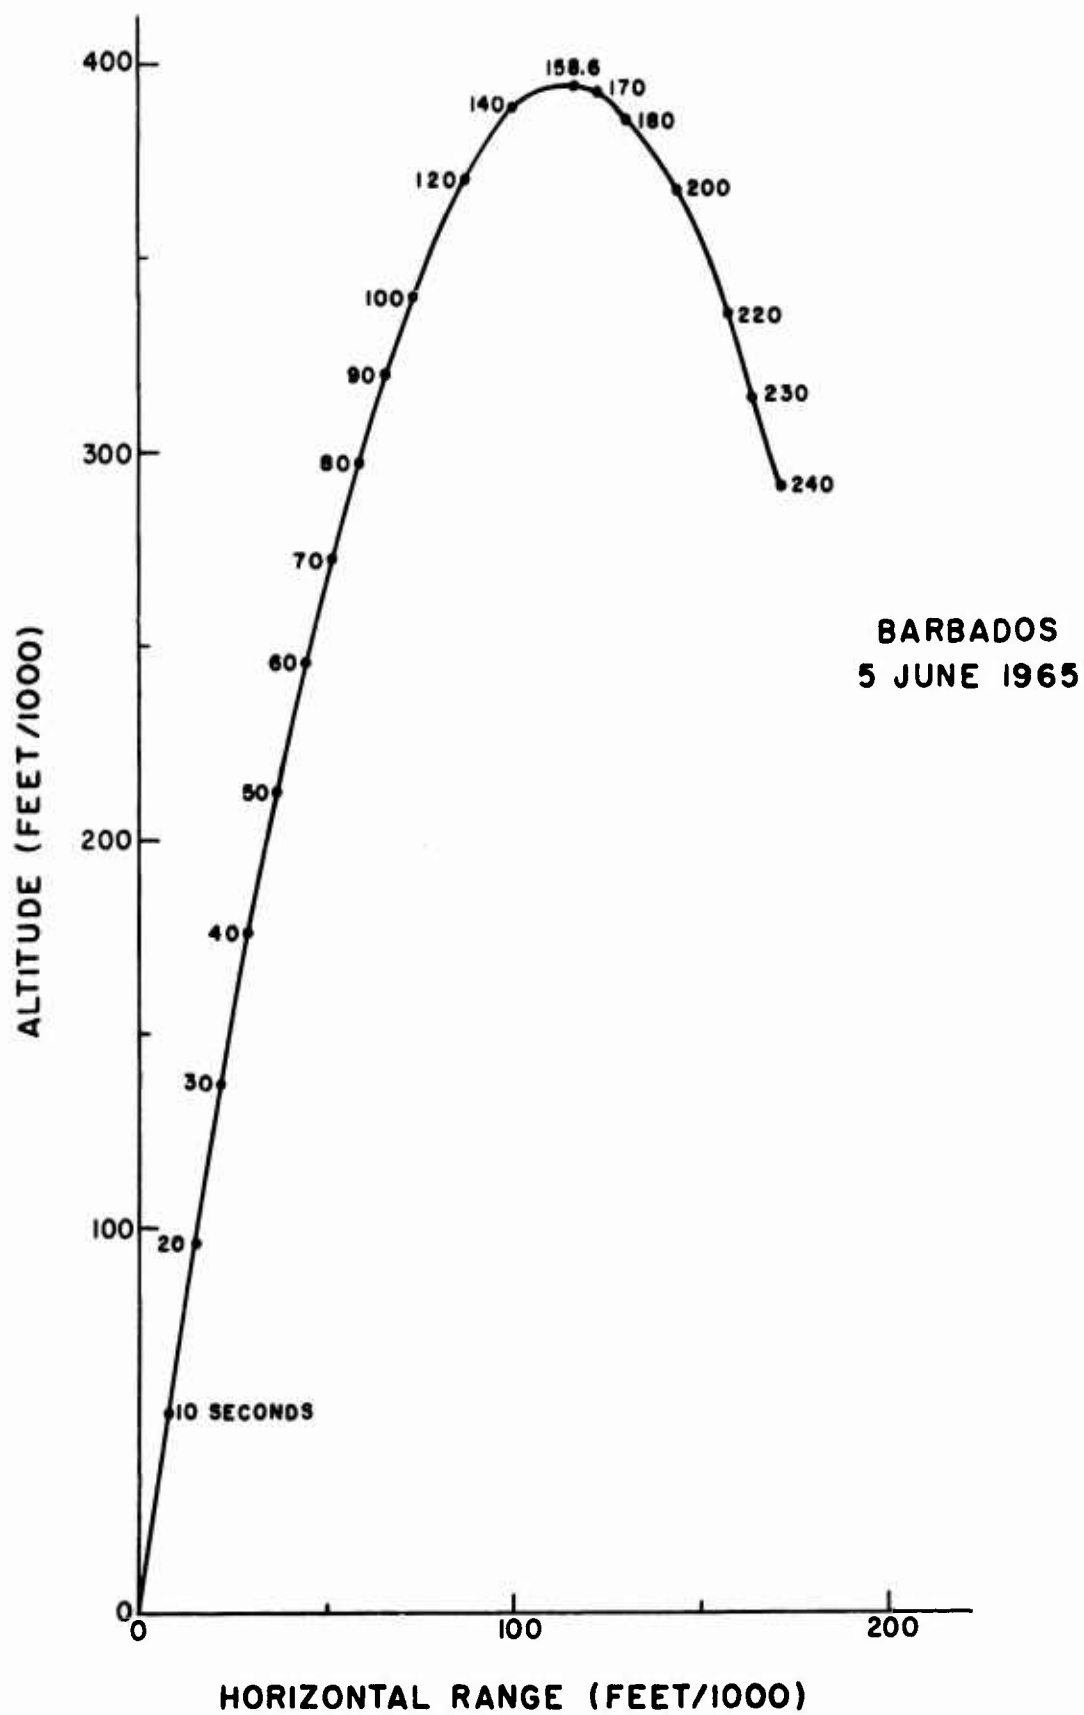


Figure 46. Radar trajectory - Brutus

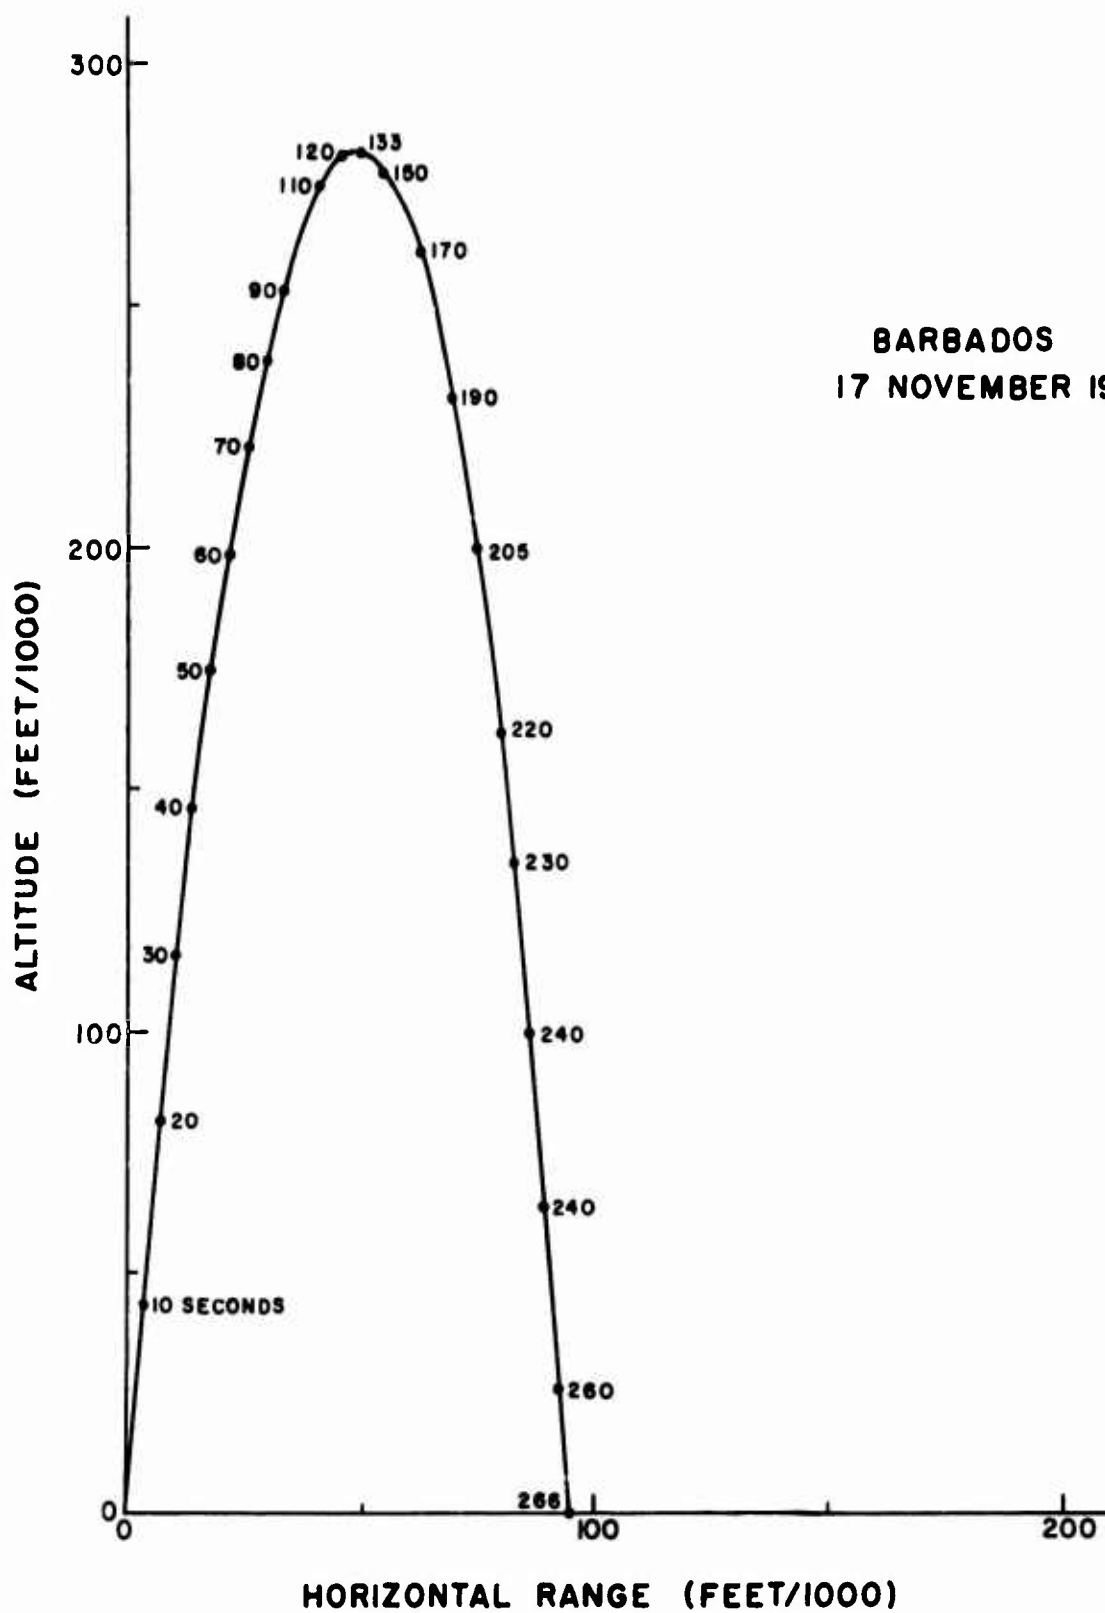


Figure 47. Radar trajectory - Bridgetown

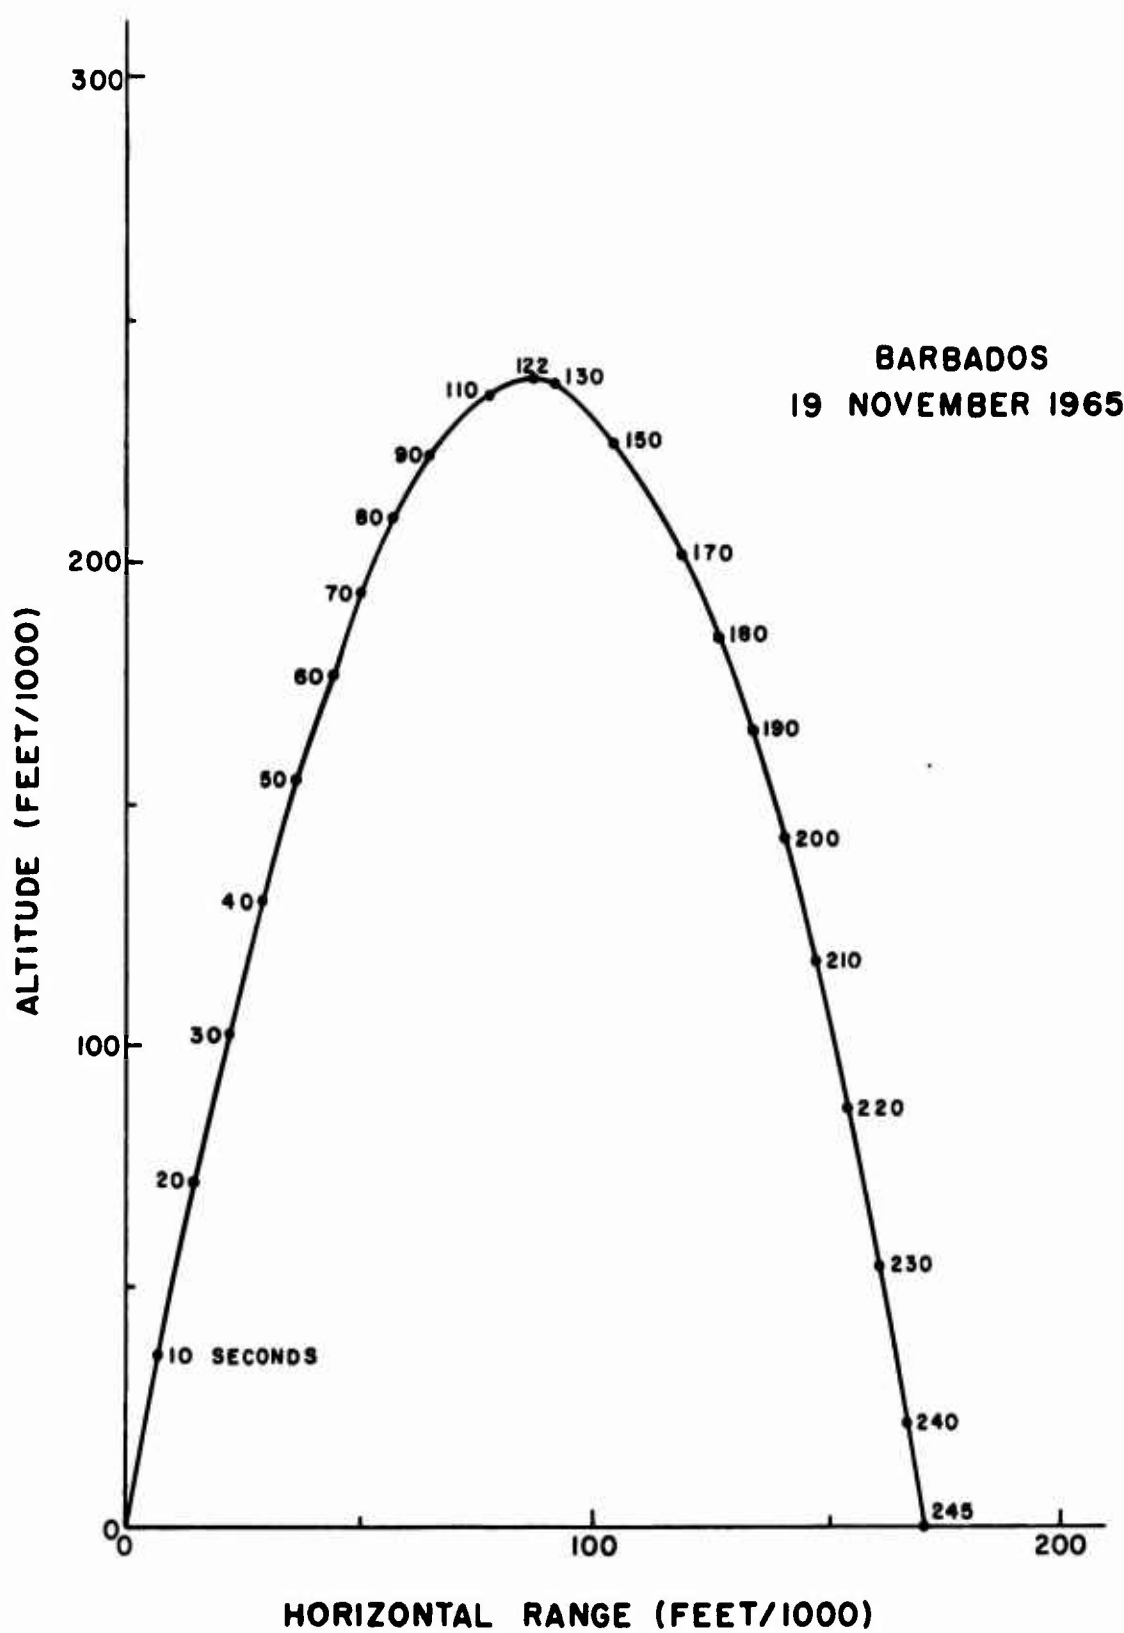


Figure 48. Radar trajectory - Kendall

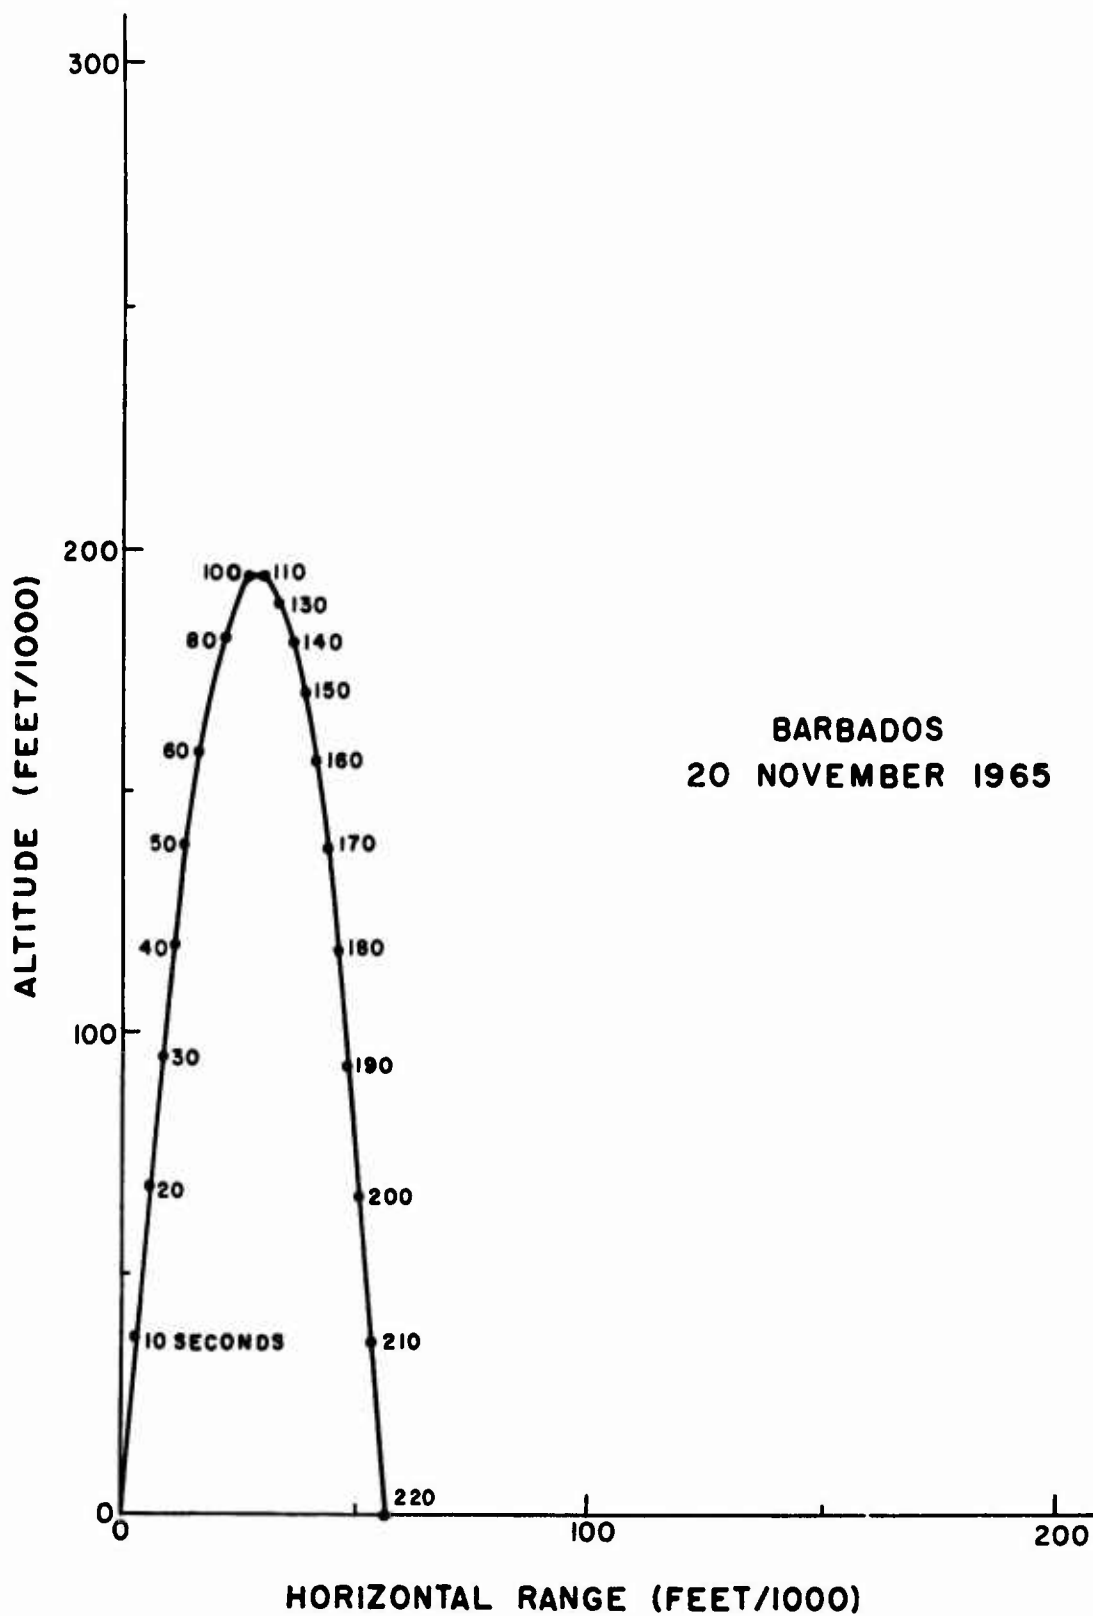


Figure 49. Radar trajectory - Lancaster

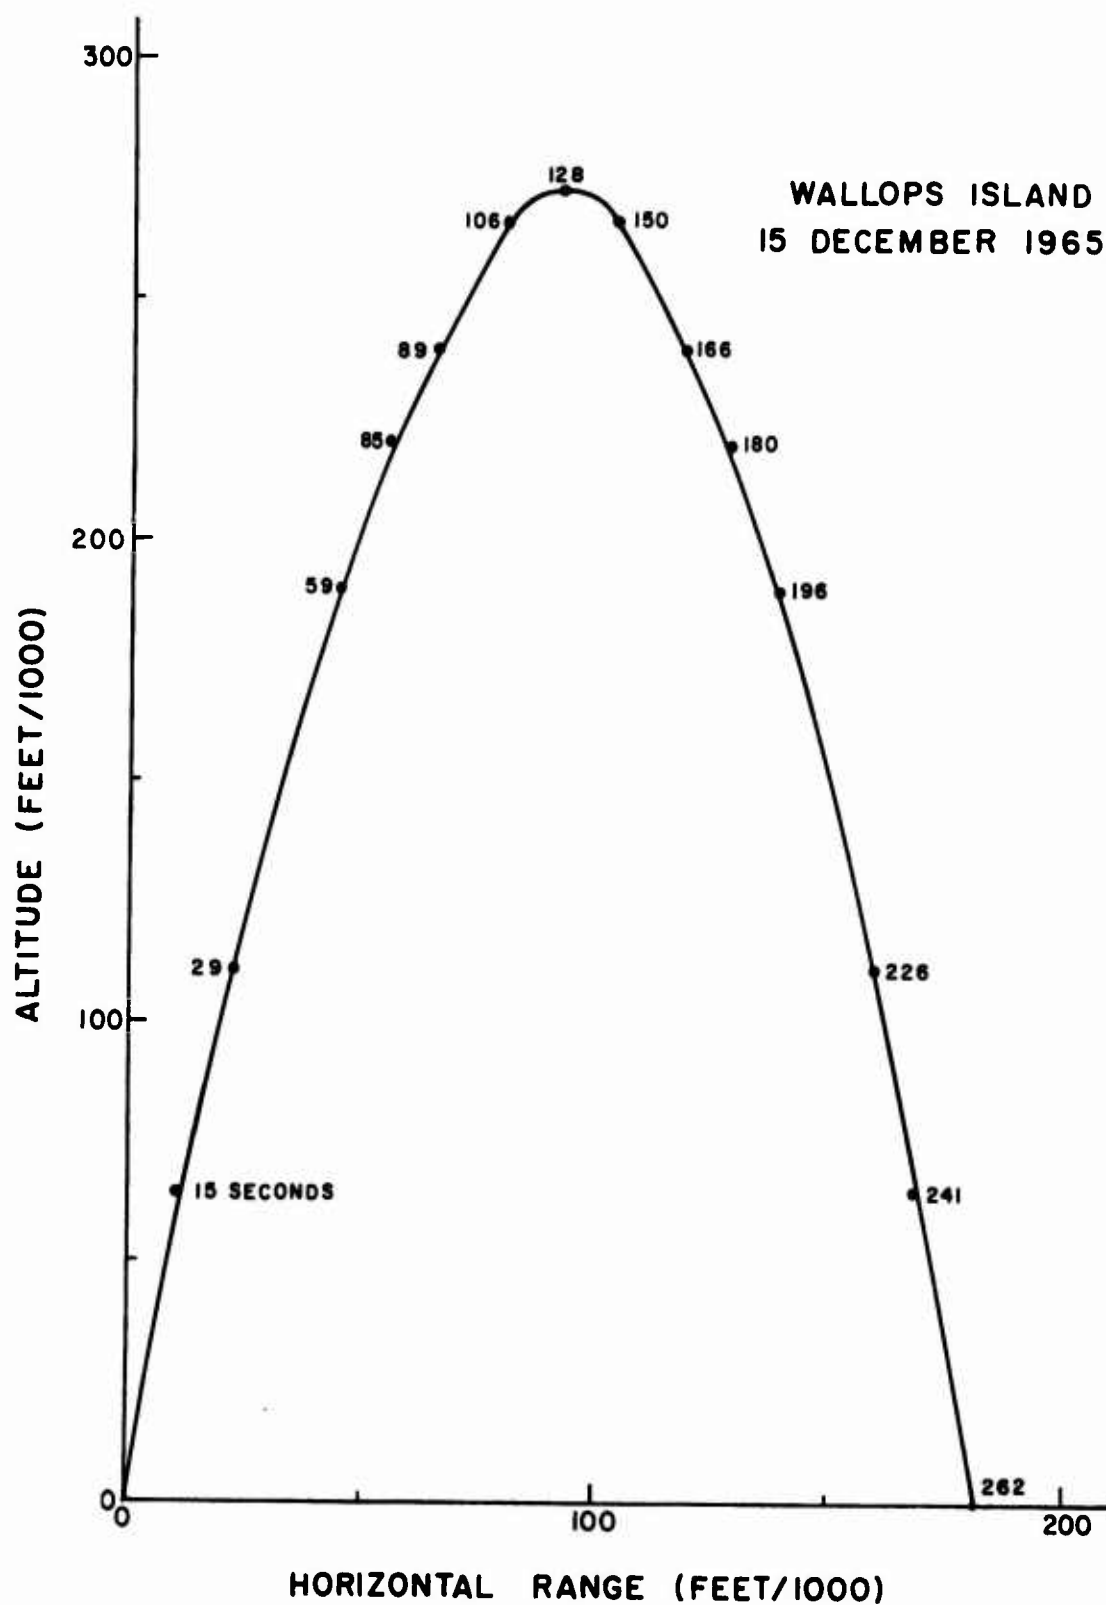


Figure 50. Radar trajectory - E₁-2446

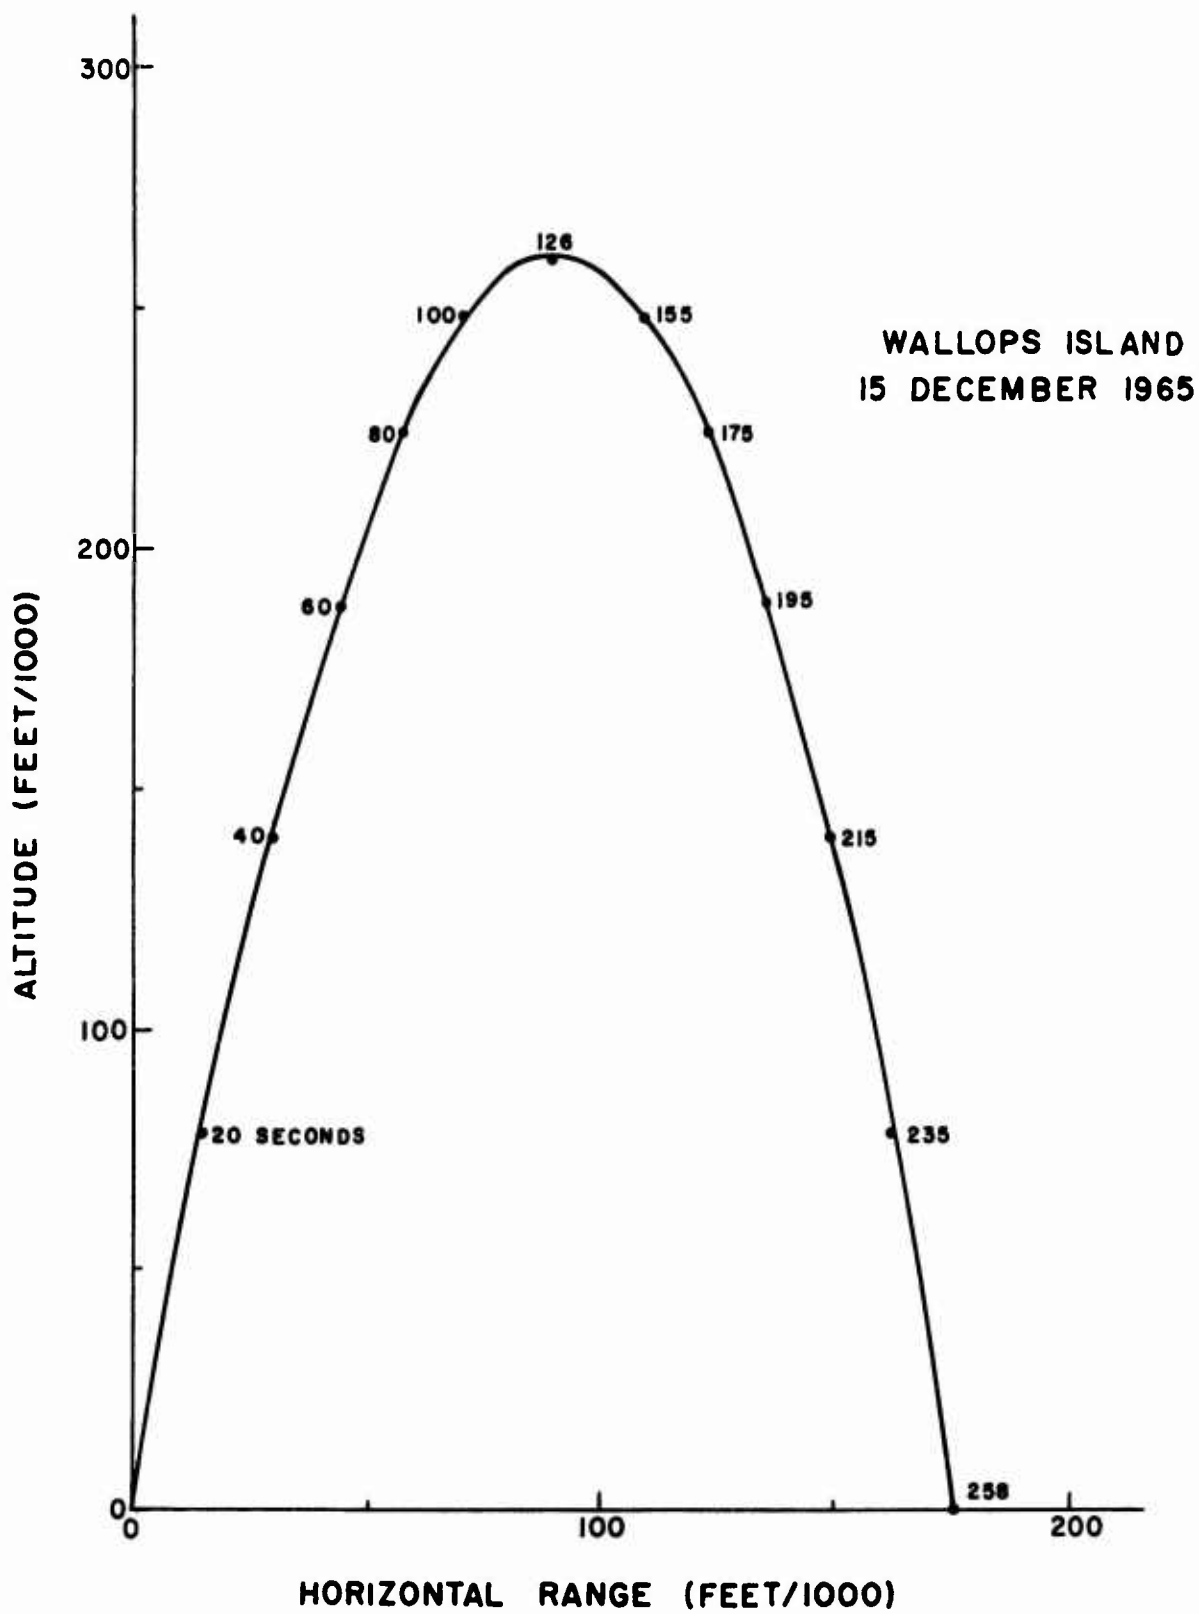


Figure 51. Radar trajectory - E₁-2447

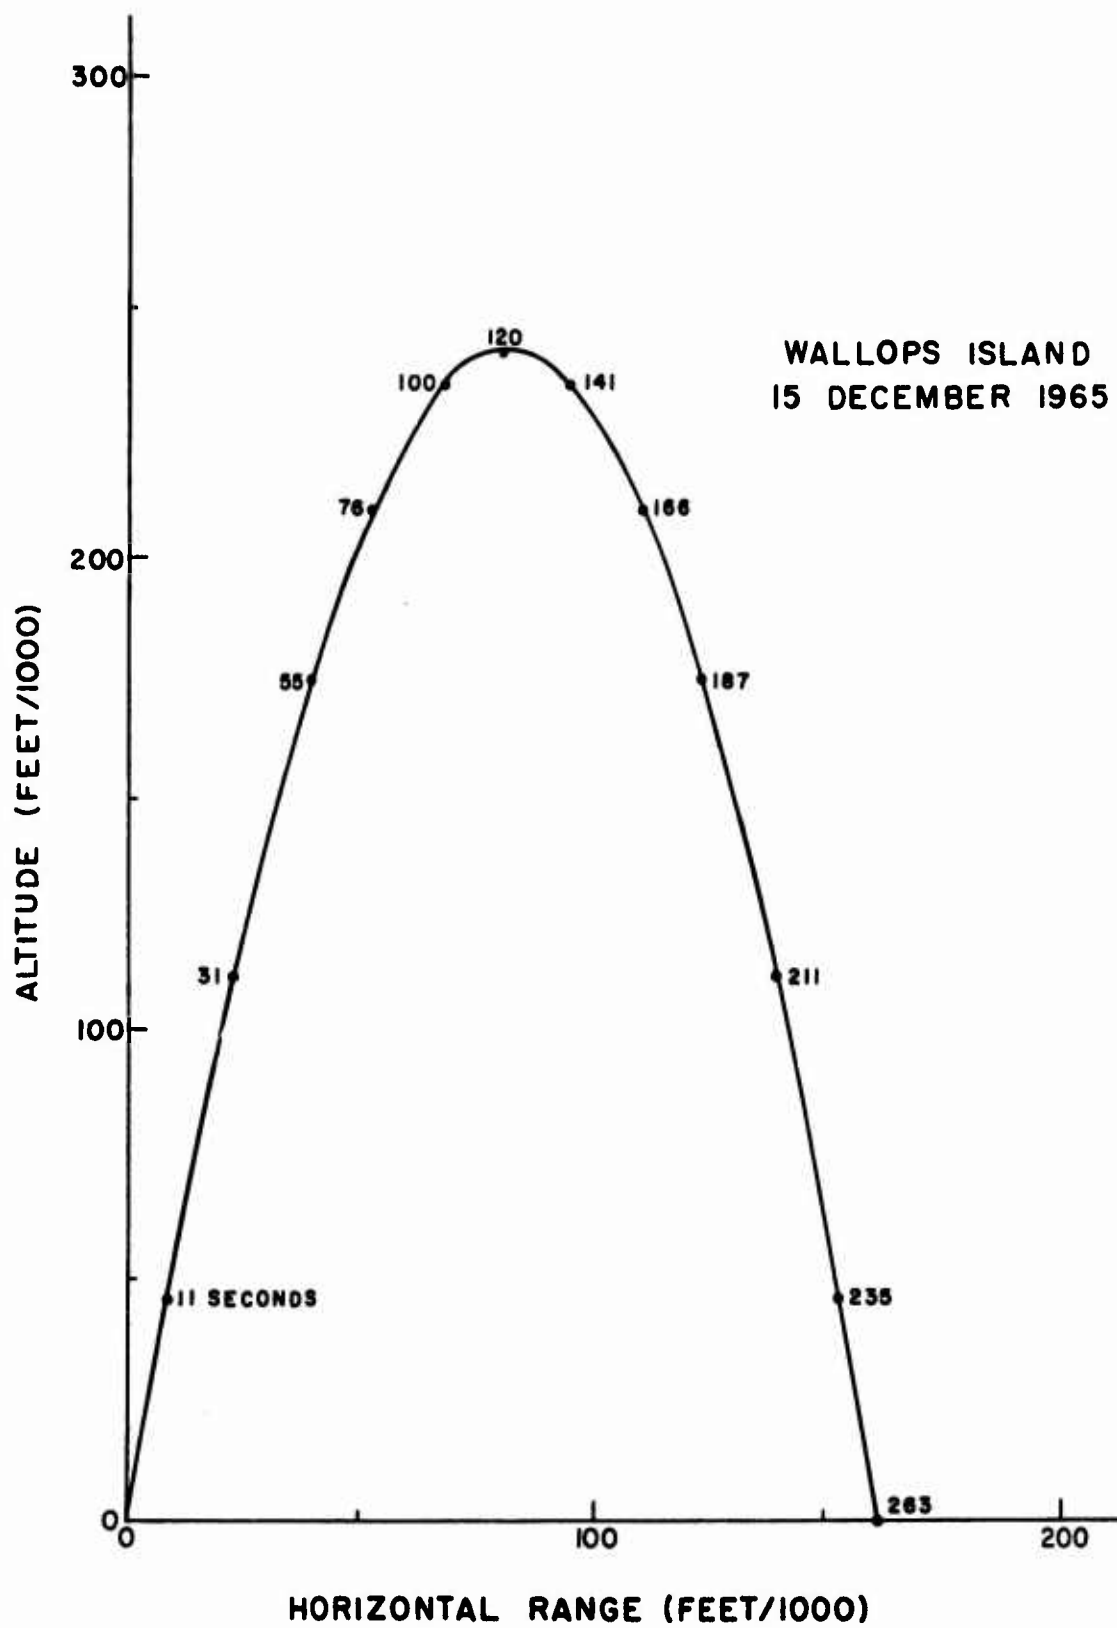


Figure 52. Radar trajectory - E₁-2448

Unclassified

Security Classification

DOCUMENT CONTROL DATA - R & D		
(Security classification of title, body of abstract and indexing annotation must be entered when the overall report is classified)		
1. ORIGINATING ACTIVITY (Corporate author)		2a. REPORT SECURITY CLASSIFICATION
U.S. Army Ballistic Research Laboratories Aberdeen Proving Ground, Maryland		Unclassified
		2b. GROUP
3. REPORT TITLE		
1750 MHz TELEMETRY/SENSOR RESULTS FROM HARP FIRINGS AT BARBADOS AND WALLOPS ISLAND, 1965		
4. DESCRIPTIVE NOTES (Type of report and inclusive dates)		
5. AUTHOR(S) (First name, middle initial, last name)		
Cruickshank, William J.		
6. REPORT DATE	7a. TOTAL NO. OF PAGES	7b. NO. OF REFS
February 1967	87	
8a. CONTRACT OR GRANT NO.		8b. ORIGINATOR'S REPORT NUMBER(S)
b. PROJECT NO. RDT&E 1V025001A616		Memorandum Report No. 1824
c.		9b. OTHER REPORT NO(S) (Any other numbers that may be assigned this report)
d.		
10. DISTRIBUTION STATEMENT This document is subject to special export controls and each transmittal to foreign governments or foreign nationals may be made only with prior approval of Commanding Officer, U.S. Army Ballistic Research Laboratories, Aberdeen Proving Ground, Maryland		
11. SUPPLEMENTARY NOTES		12. SPONSORING MILITARY ACTIVITY
		U.S. Army Materiel Command Washington, D.C. 20315
13. ABSTRACT		
This report presents the experimental results obtained from seven Martlet II projectiles which were fired from the High Altitude Research Program (HARP) 16-inch gun at Barbados, West Indies, and three projectiles fired from the HARP 7-inch gun at Wallops Island, Virginia, during 1965. These projectiles were instrumented with the BRL 1750 MHz telemetry system and temperature, aspect magnetometer, and Langmuir probe sensors.		

DD FORM 1473

REPLACES DD FORM 1473, 1 JAN 64, WHICH IS OBSOLETE FOR ARMY USE.

Unclassified

Security Classification

14. KEY WORDS	LINK A		LINK B		LINK C	
	ROLE	WT	ROLE	WT	ROLE	WT
High Altitude Research Project (HARP) Telemetry High-g Telemetry Barbados-HARP Wallops-HARP Temperature Telemetry						